




WHITE RENDER
WHITE UPVC FRAMES

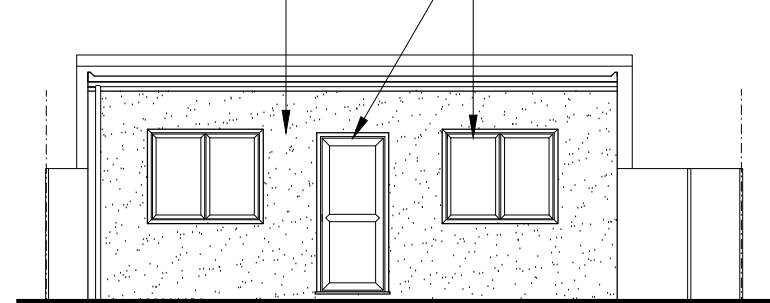


SOUTH ELEVATION 1:100

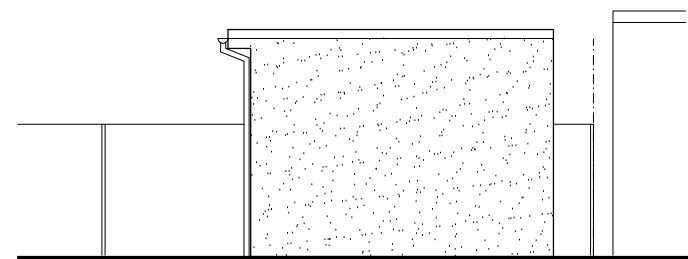


EAST ELEVATION

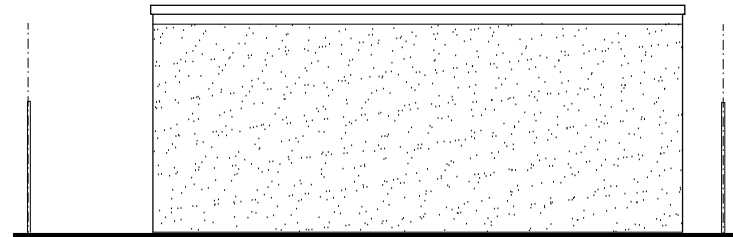


NORTH ELEVATION

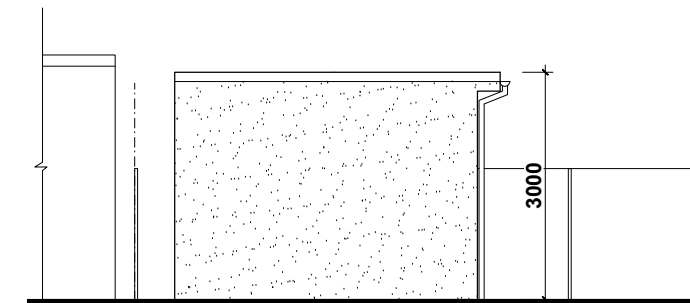


WEST ELEVATION

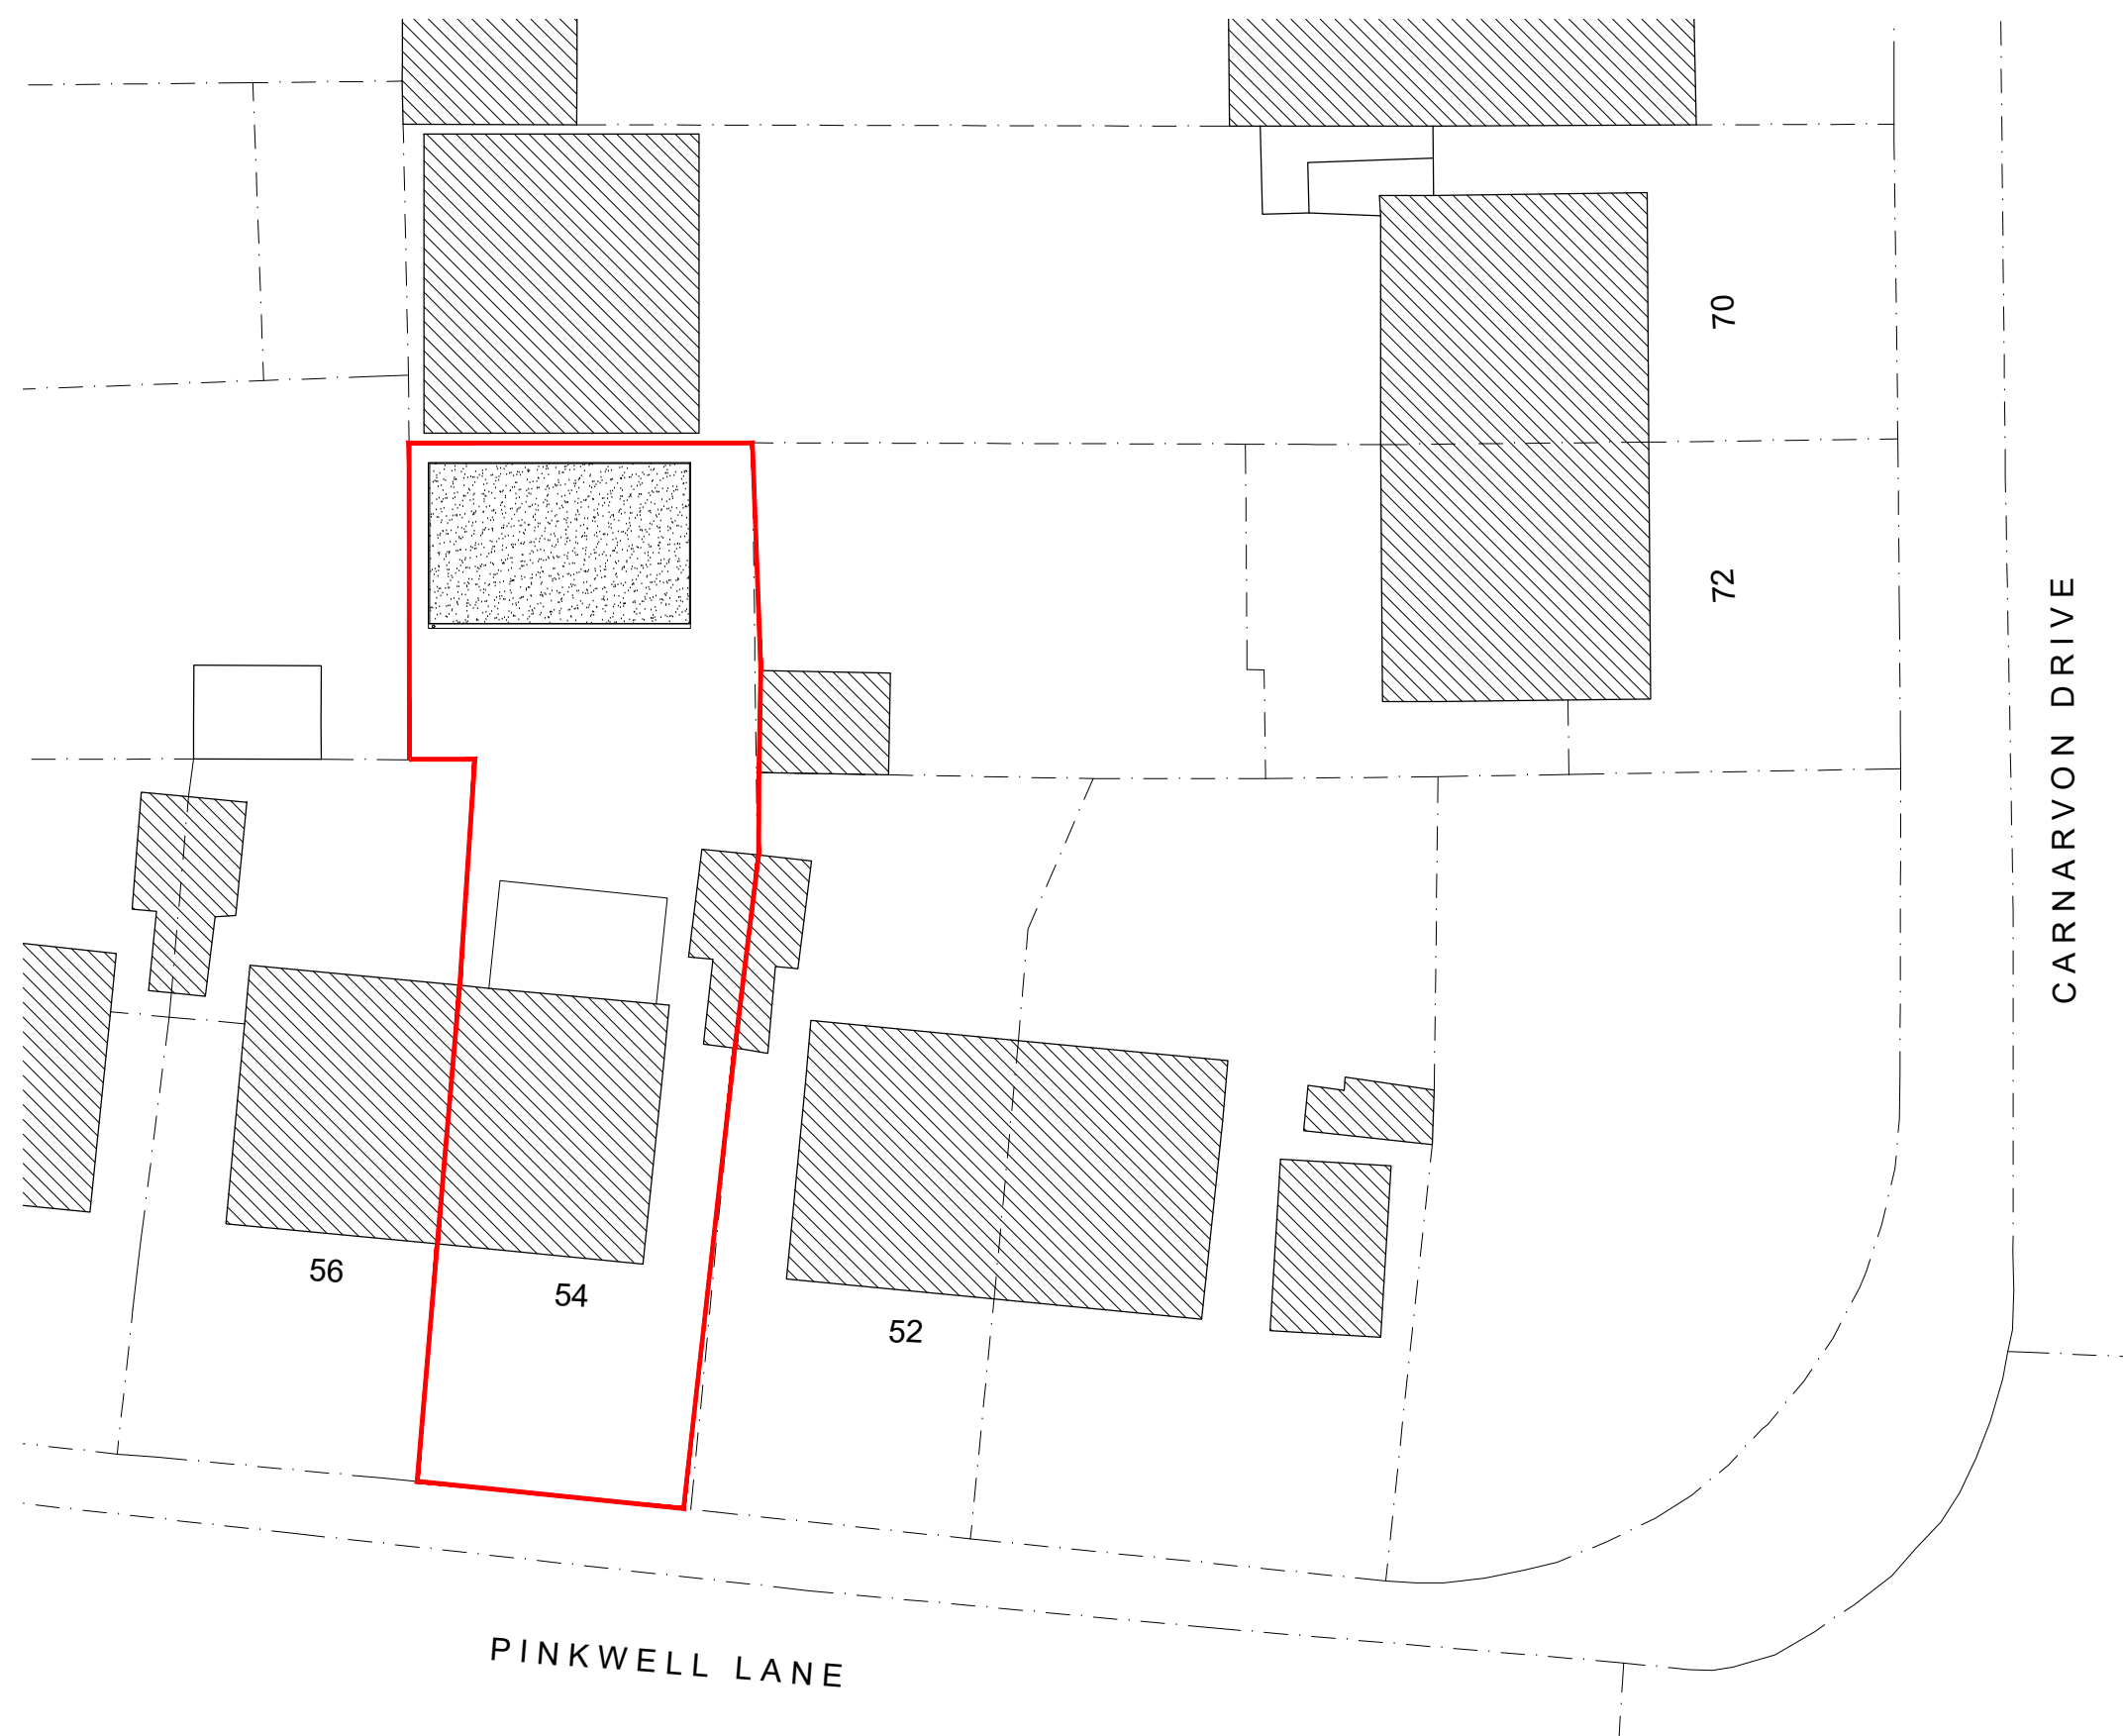

SITE PLAN 1:200

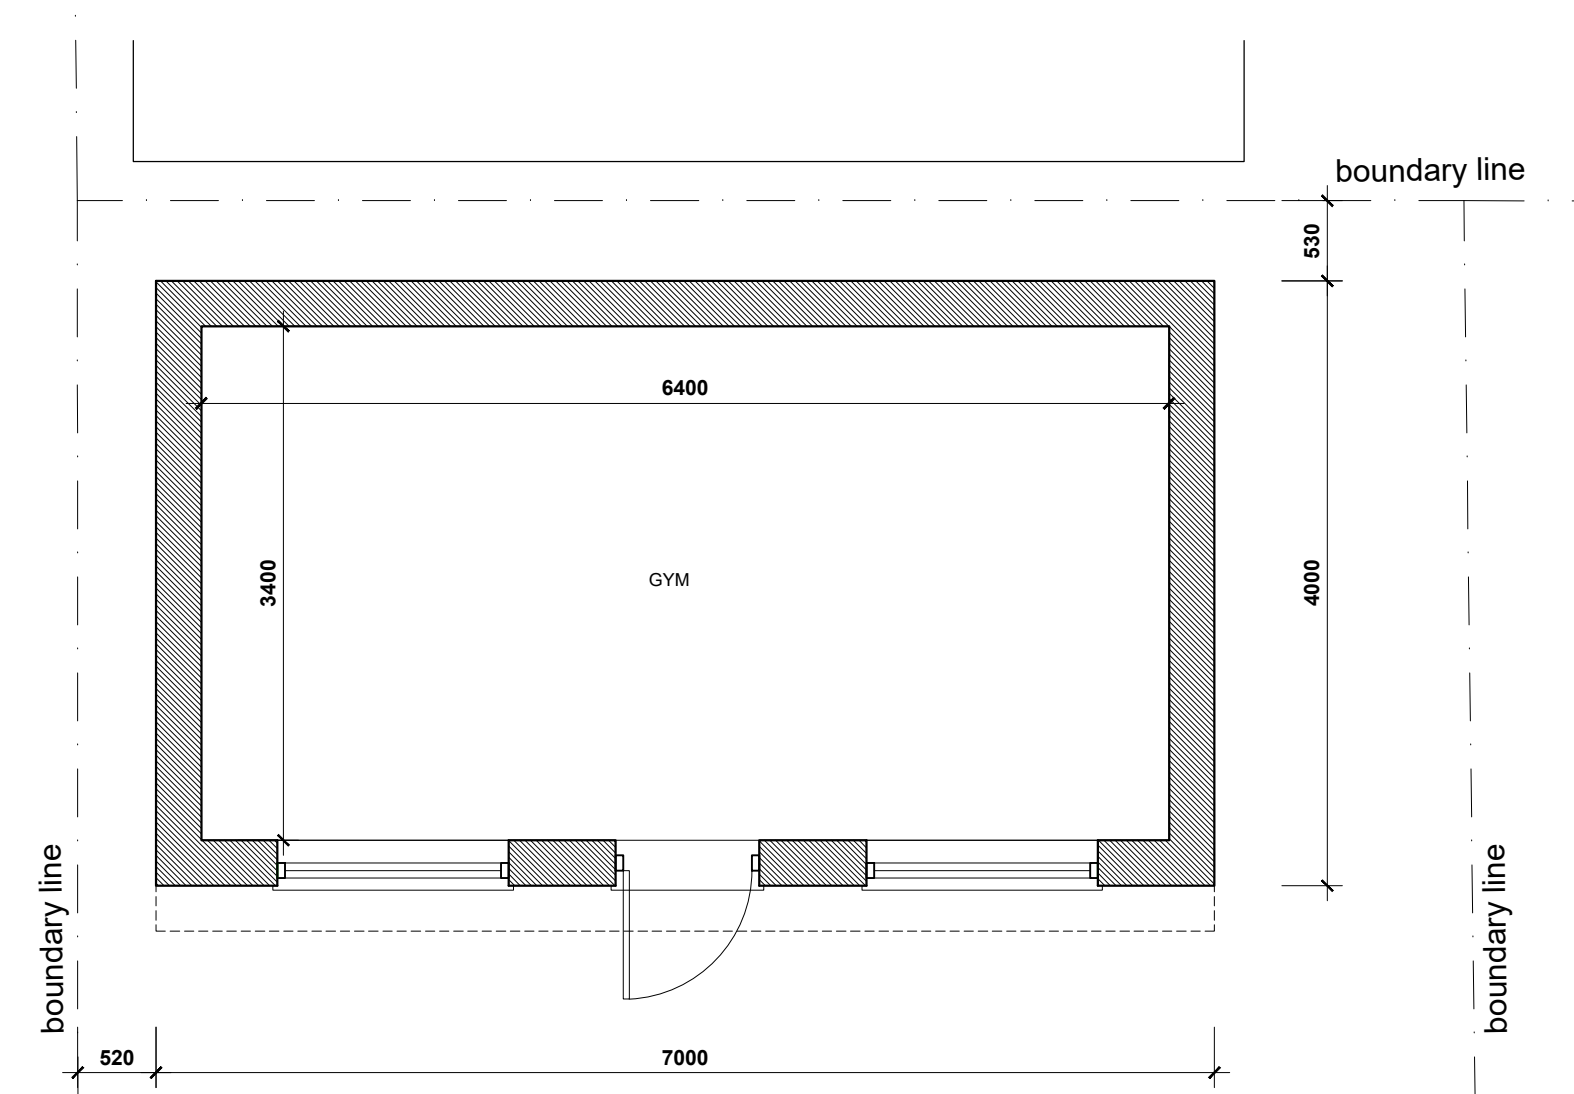

FLOOR PLAN 1:50

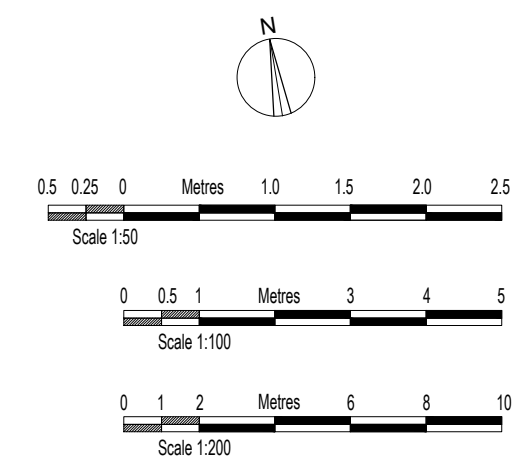

AMENDMENTS	DATE	REV.
COPYRIGHT RESERVED		
ALL SCALED DIMENSIONS MUST BE VERIFIED ON SITE		

JOB
54 PINKWELL LANE
Hayes
UB3 1PH

CLIENT

DRAWING
PROPOSED PLANS AND ELEVATIONS

DALE VENN ARCHITECTS
Architects, Planners & Surveyors

HIGH HOUSE, HARLINGTON ROAD,
HILLINGDON, MIDDLESEX 01895-237345

SCALE	AS SHOWN @ A2	DRAWING No.	REV.
DATE	OCT '26	6050-2	A
DRAWN	LK		
CHECKED			