




SCALE=1:100

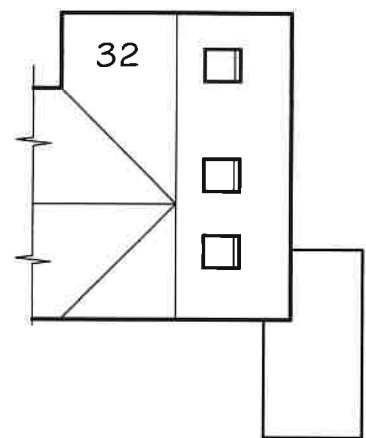

SCALE= 1:200

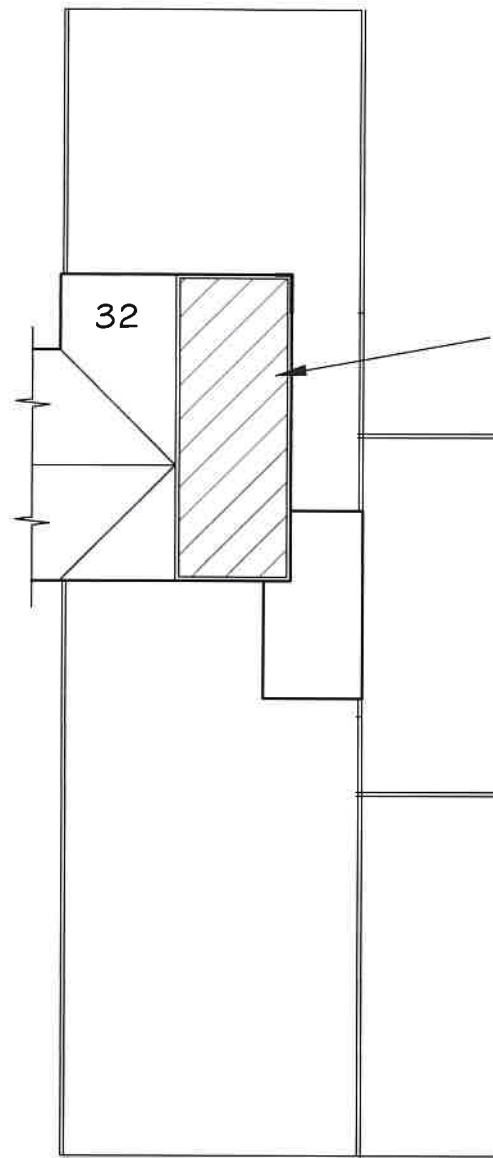

SCALE BAR

CENTRE COORDINATES: 511756 , 186063




Supplied by Streetwise Maps Ltd
www.streetwise.net
Licence No: 100047474
22:13:04 09/02/2022

SCALE=1:1250



SCALE BAR


K A ARCHITECTURAL DRAWING SERVICES 141 LANGLEY ROAD, SLOUGH SL3 7DZ TEL/FAX 01753 541 824, MOBILE 07939213221			
Job 32 Downbarns Road, Ruislip Loft Conversion	Date 20/6/22	Revisions SITE PLAN REVISED	A 3
Client Mr Nayan Patel			
Drawing Site and Location Plans			
Date April 2022	Scale As Shown (A3)	Dwg. No. 1919/1B	

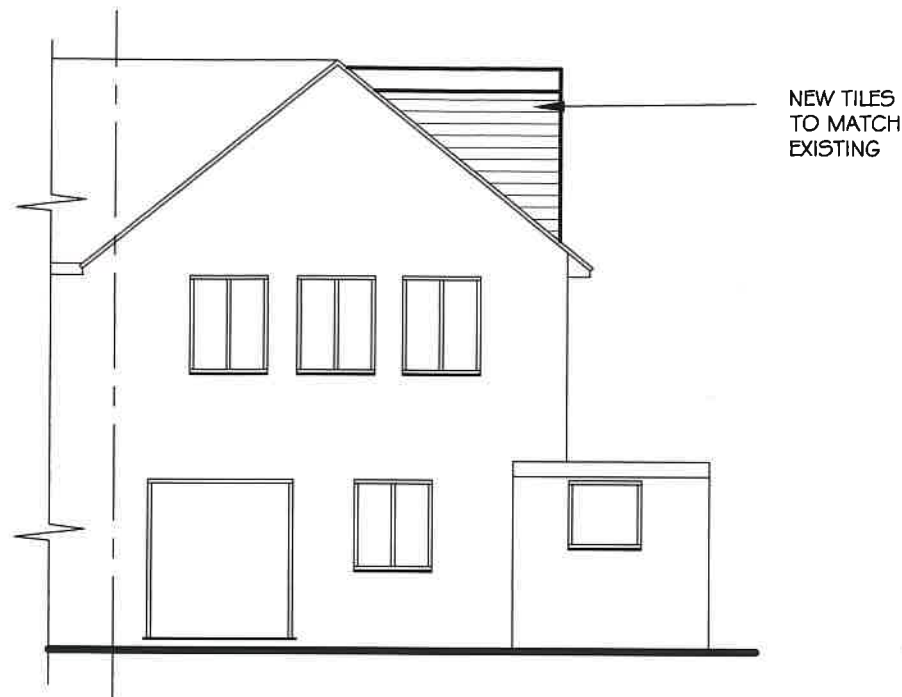


PROPOSED REAR ELEVATION
SCALE= 1:100




PROPOSED FRONT ELEVATION
SCALE= 1:100

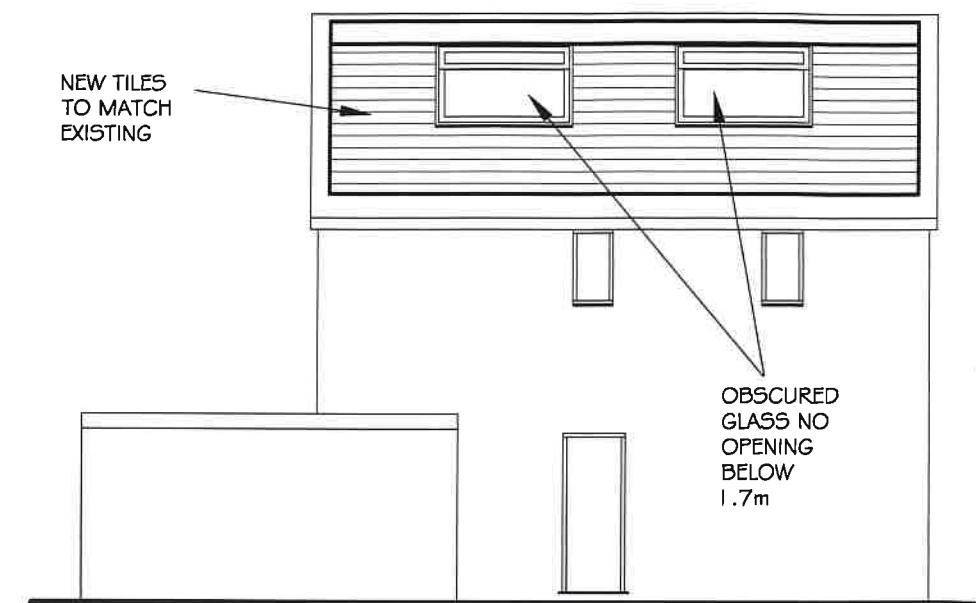


PROPOSED SIDE ELEVATION
SCALE= 1:100

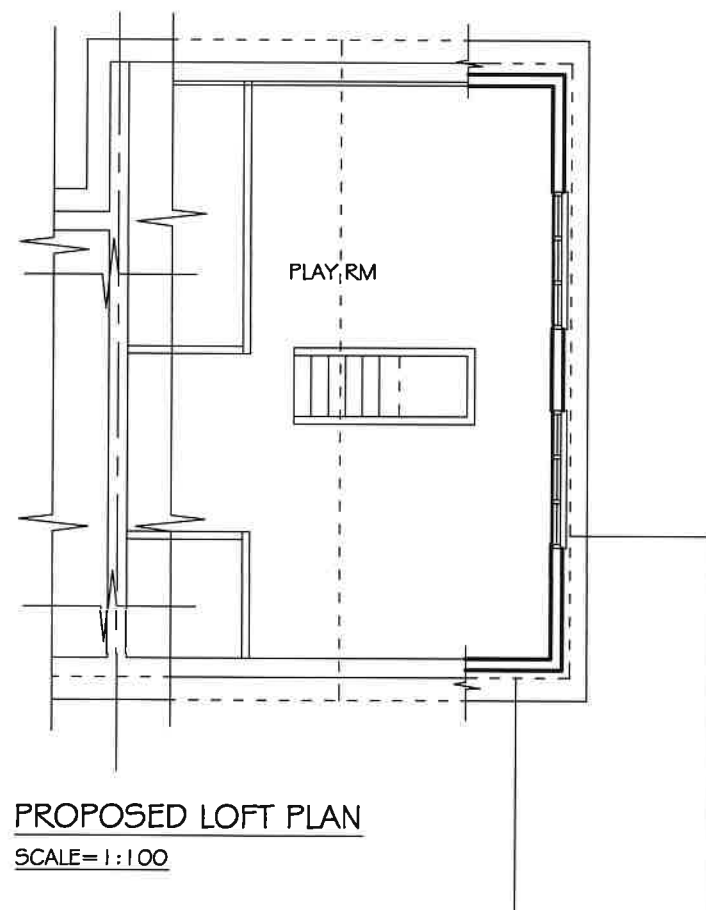

PROPOSED LOFT PLAN
SCALE= 1:100

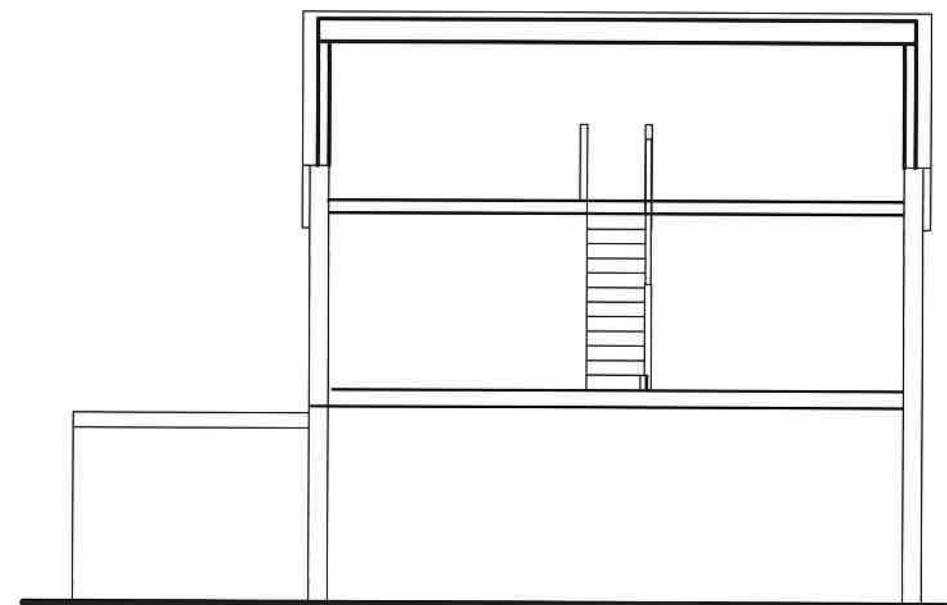

CROSS SECTION
SCALE= 1:100

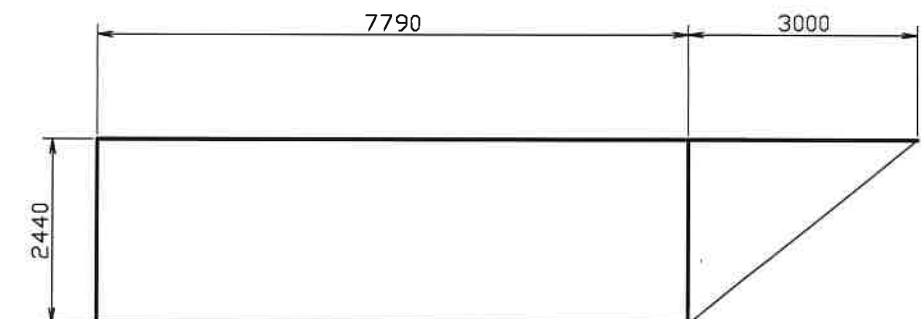

$$\text{VOLUME} = (7.8 \times 2.440 \times 3.0) \frac{1}{2} = 28.4 \text{m}^3$$



SCALE BAR

K A ARCHITECTURAL DRAWING SERVICES			
141 LANGLEY ROAD, SLOUGH SL3 7DZ			
TEL/FAX 01753 541 824, MOBILE 07939213221			
Job	32 Downbarns Road, Ruislip Loft Conversion		Revisions
Client	Mr Nayan Patel		A 18/3/22 NOTES ADDED
Drawing	Proposed Plan and Elevations		B 20/6/22 PLAN REVISED
Date	April 2022	Scale	As Shown (A3)
		Dep No	1919/2C
			C 21/6/22 PLAN REVISED