




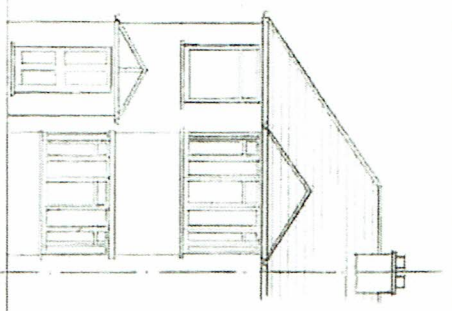



EXISTING FRONT ELEVATION

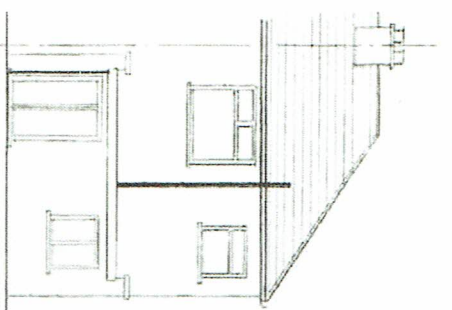


EXISTING REAR ELEVATION

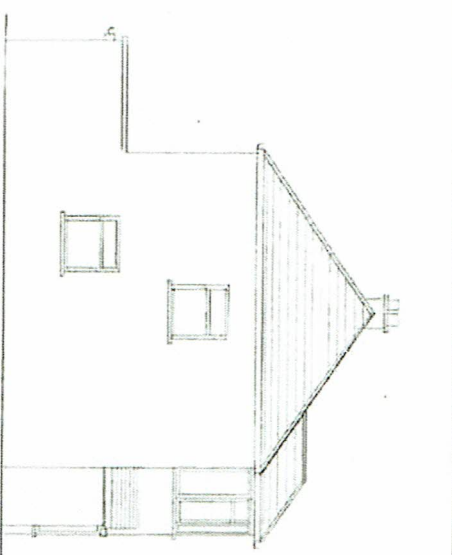


EXISTING SIDE ELEVATION (1)

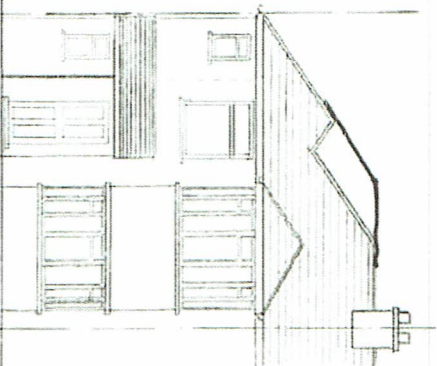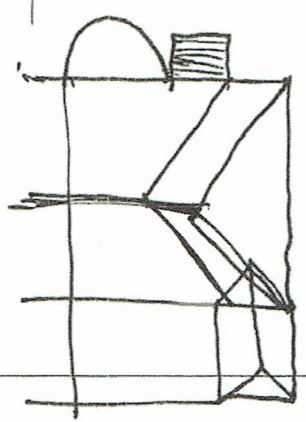

PROPOSED FRONT ELEVATION

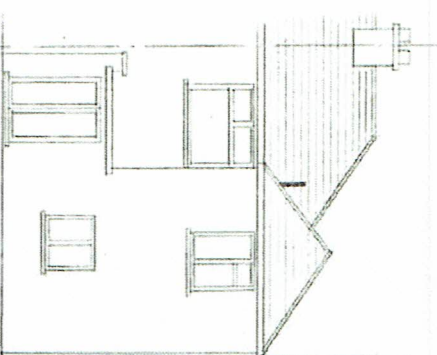

PROPOSED REAR ELEVATION

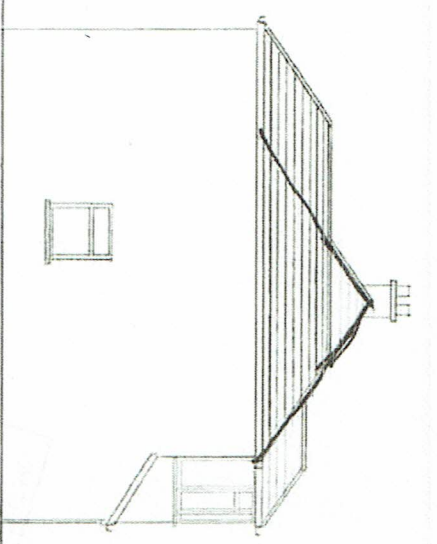


PROPOSED SIDE ELEVATION (1)

Roof alteration designed as per page 21 (para 5.7)
of the Design Guide.

For Information ONLY
Purpose: (NTS.)

Row		Date		Details	
Drawing Status		FOR EXAMINE APPROVAL			
© This drawing is the property of H Plans Limited and shall not be reproduced without written consent. Any reproduction without written consent is a breach of copyright.					
H Plans Limited Telephone Number: 07847 665741 Email Address: info@hplans.co.uk 68 Weston Avenue, Newport, Wales, NP23 5LJ					
Project: 1 Mount Park Road EASTON, PLYMOUTH					
Client: Kane Spencer					
Drawing Title: Roof alteration side and rear Roof alteration Elevations (1)					
Scale: 1:100		Date: 05.06.14		Rev:	
Drawing No: 14/0017/07					

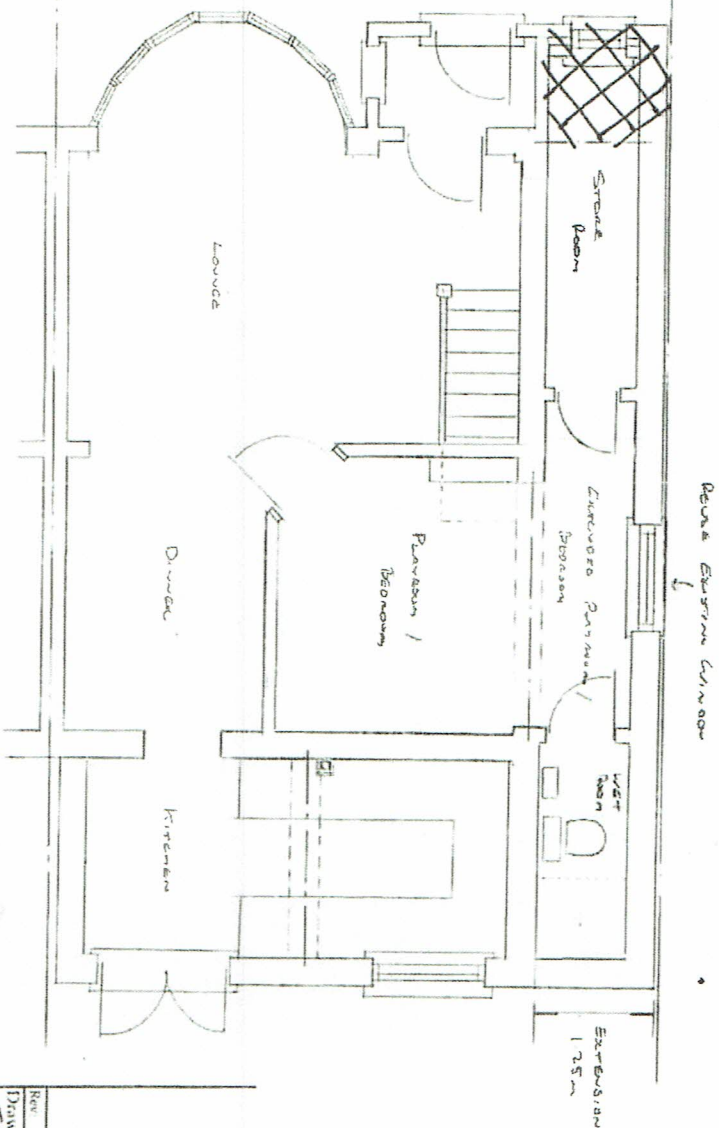

Proposed Ground Floor Plan

- * Front projecting store element (ground floor)
- * Needs to be removed
- * Delete all reference to the vehicle crossover - hard surface,

For Information ONLY
Purposes: (NTS)

H Plans Limited Telephone Number: 07827 608742 Email Address: info@hplans.co.uk 65 Norton Avenue, Burgess Lane, Harrow, Middlesex, HA2 9LJ	
Project: 1 Mount Park Road Carstone, P.U.B.	
Client: KRAKEN SOLEVER	
Drawing Title: Single Storey 502 / 1st Part Two Storey / First Floor 502 / Bath Extension Proposed Ground Floor	
Scale: 1:50	Date: 09/06/19
Drawing No: 12/0019/04	Rev: