



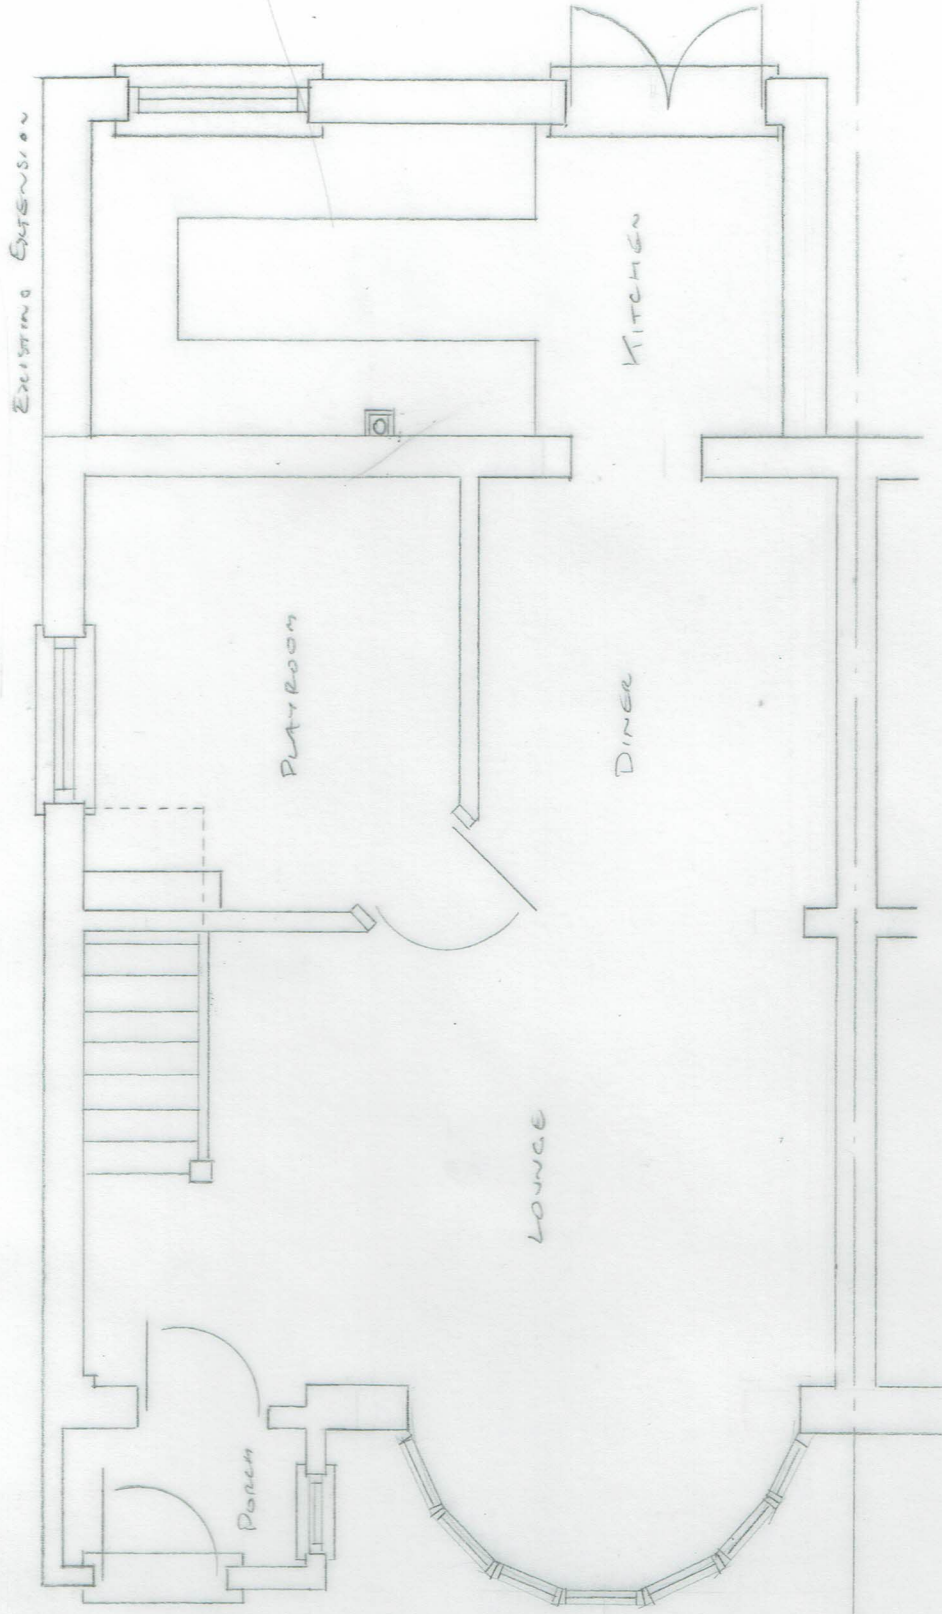

EXISTING GROUND FLOOR PLAN

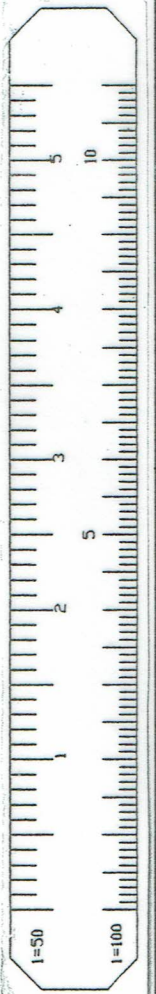

Rev: Date: Details:

Drawing Status:
FOR PLANNING APPROVAL

© This drawing is the property and copyright of H Plans Ltd. and shall not, without written consent, be copied, reproduced or communicated to a third party.

H Plans Limited

Telephone Number: 07887 - 606742
E-Mail Address: m_holdbrook66@hotmail.co.uk
65 Warden Avenue, Rayners Lane, Harrow, Middlesex, HA2 9LL

Project:
1 MOUNT PARK ROAD
EASTCOTE, PINNER

Client:
HAREN SPENCER

Drawing Title:
SINGLE STOREY SIDE AND PART
TWO STOREY REAR EXTENSION
REAR LANE
EXISTING GROUND FLOOR

Scale: 1:50 Date: 12.5.15

Drawing No: 14/0017/03 Rev: