


REUSE EXISTING WINDOW

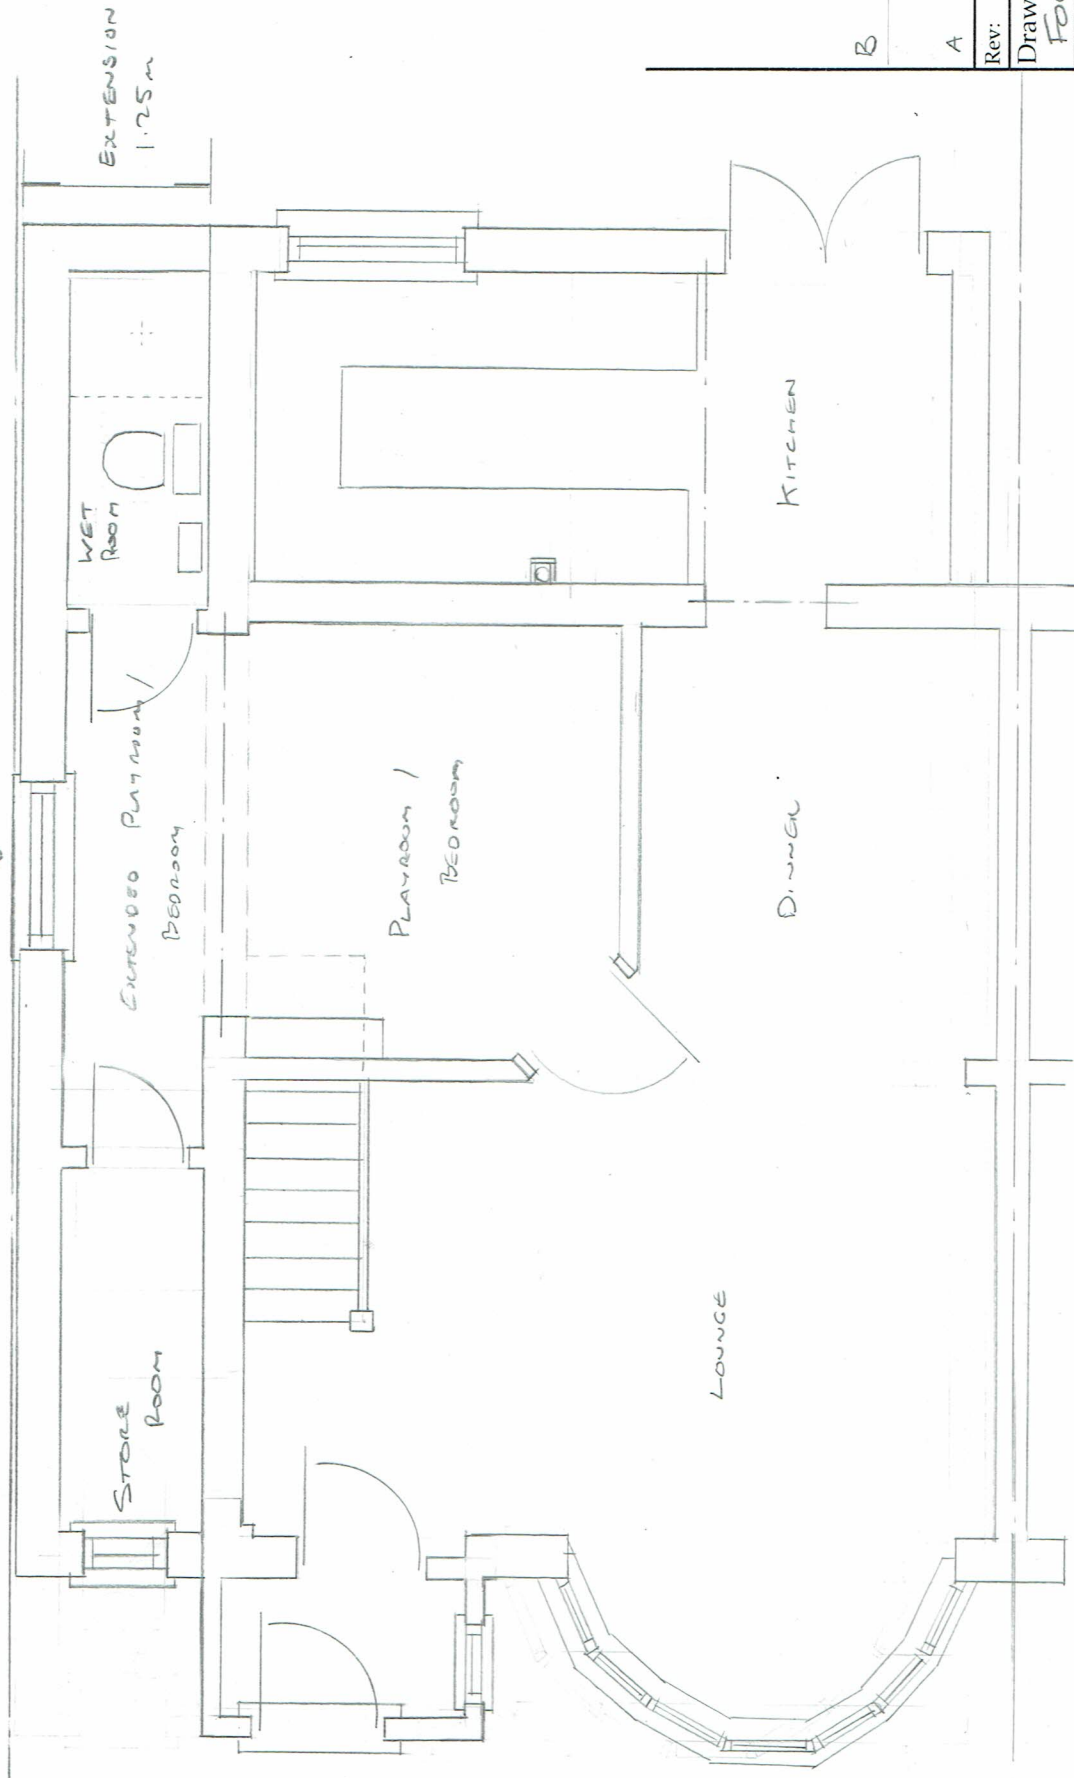

Proposed Ground Floor Plan

B	12.5.15	PLAN REDRAWN TO CORRECT CLASH
A	18.4.15	SIDE EXTENSION SET BACK
Rev:	Date:	Details:

Drawing Status:
FOR PLANNING APPROVAL

© This drawing is the property and copyright of H Plans Ltd. and shall not, without written consent, be copied, reproduced or communicated to a third party.

H Plans Limited
Telephone Number: 07887 - 606742
E-Mail Address: m_holdbrook66@hotmail.co.uk
65 Warden Avenue, Rayners Lane, Harrow, Middlesex, HA2 9LL

Project:
1 MOUNT PARK ROAD
EASTCOTE, PINNER

Client:
HAREN SPENCER

Drawing Title:
SINGLE STOREY SIDE AND PART
TWO STOREY REAR EXTENSION

PROPOSED GROUND FLOOR

Scale: 1" = 50'
Date: 12.05.15

Drawing No: 14/0017/04
Rev: 8

