


PROPOSED FIRST FLOOR PLAN

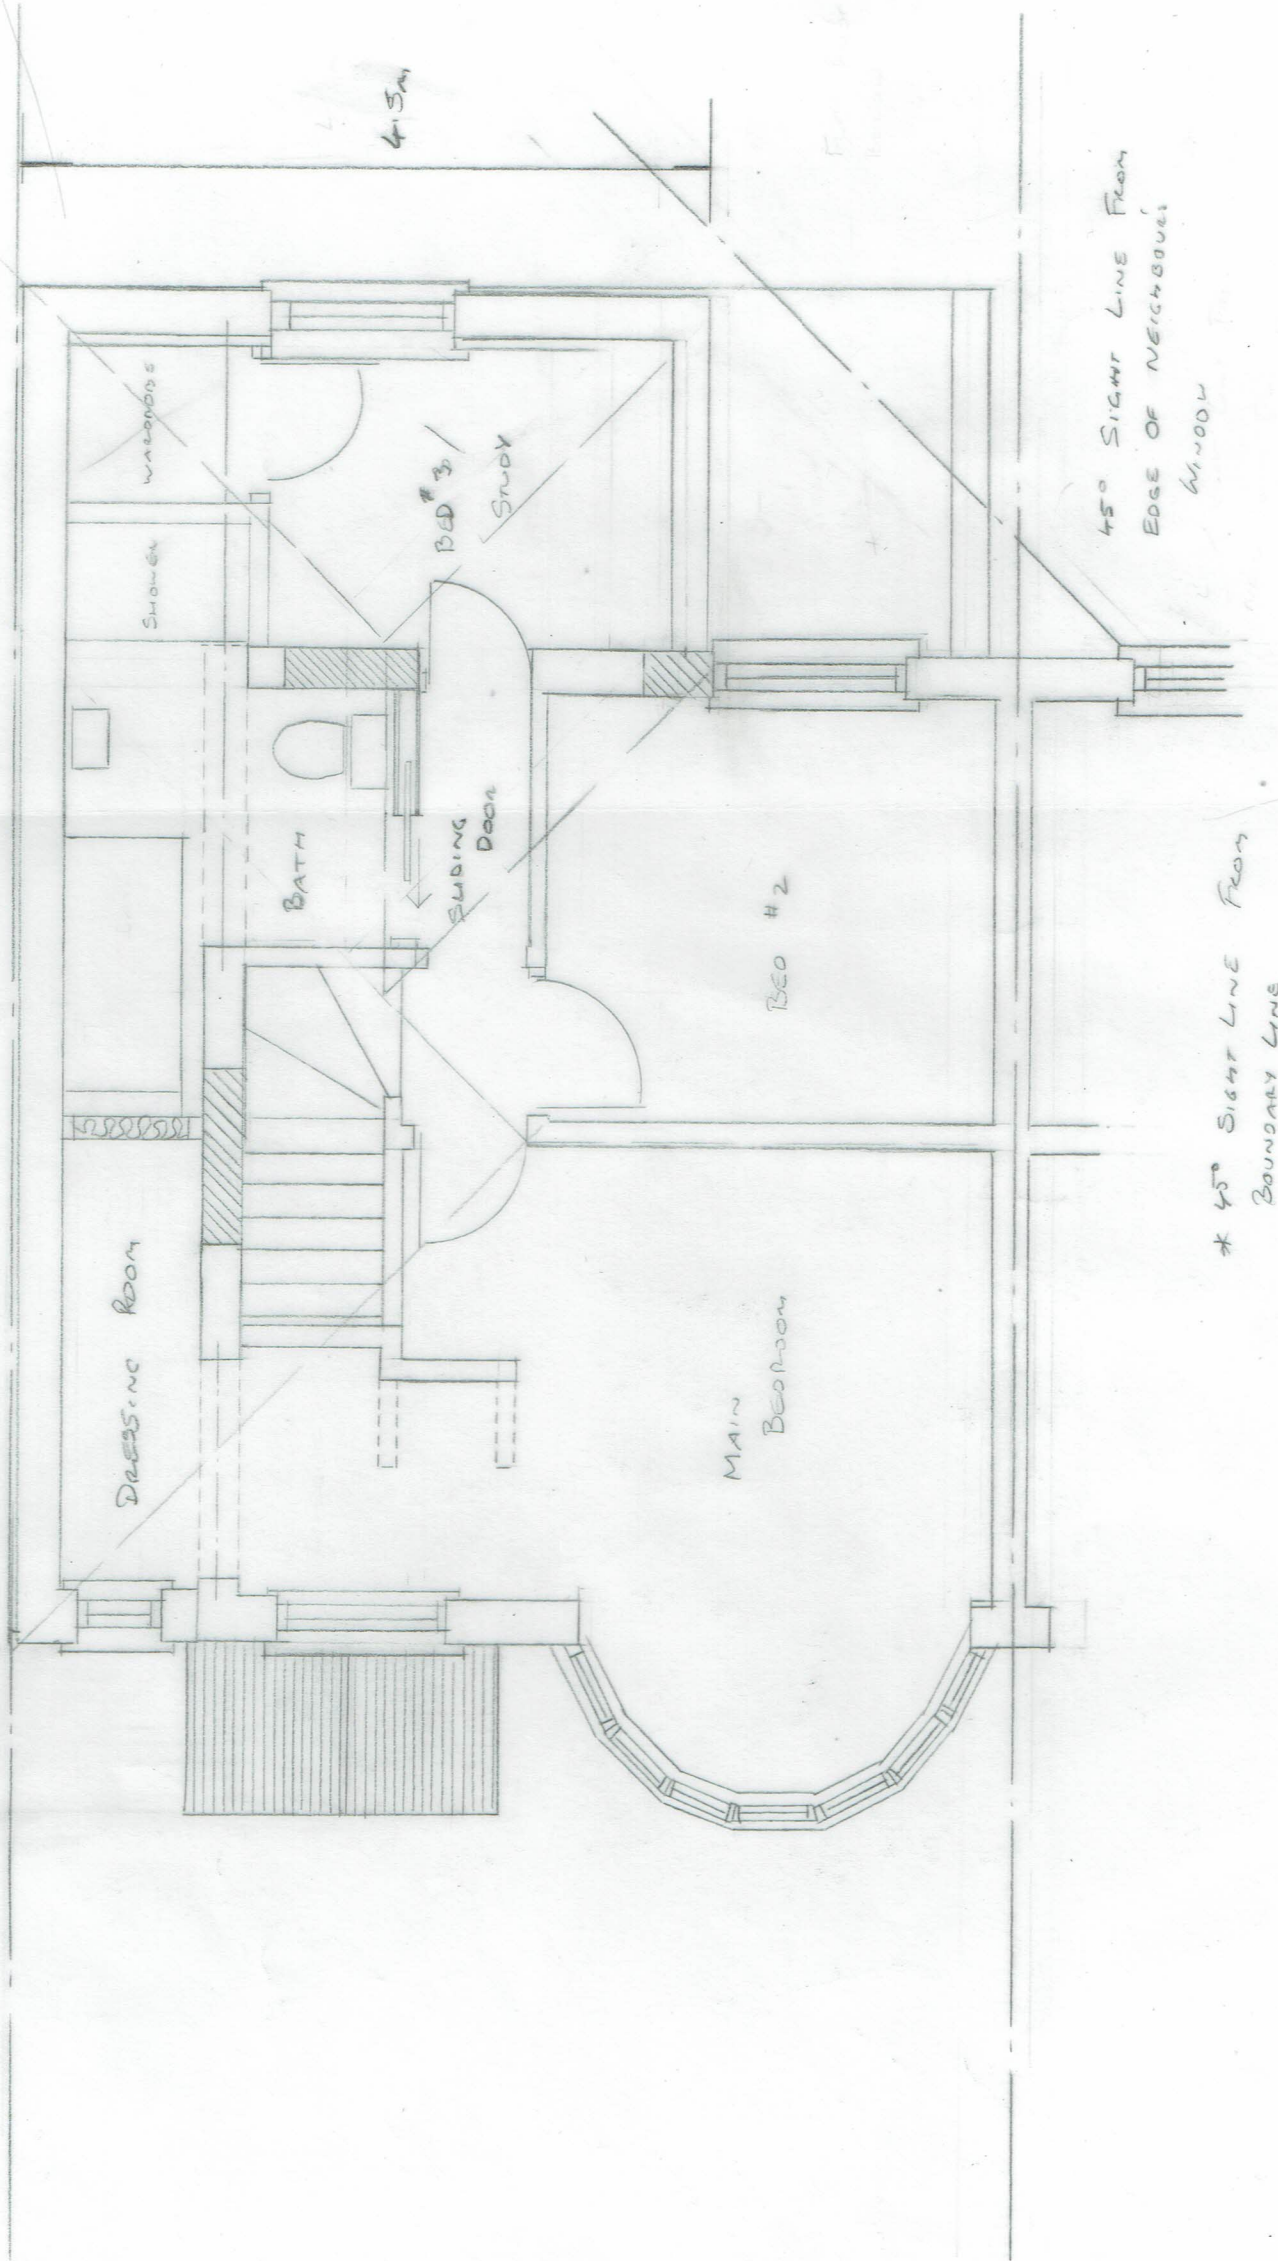

B	12.5.15	Further Amendments
A	18.4.15	Room Reverts + New Shower
Rev:	Date:	Details:

Drawing Status:

FOR PUNING APPROVAL

© This drawing is the property and copyright of H Plans Ltd. and shall not, without written consent, be copied, reproduced or communicated to a third party.

H Plans Limited

Telephone Number: 07887 - 606742
E-Mail Address: m_holdbrook66@hotmail.co.uk
65 Warden Avenue, Rayners Lane, Harrow, Middlesex, HA2 9LL

Project:

1 Mount Park Road
Eastcote, Pinner

Client:

KAREN SPENCER

Drawing Title:

SINGLE STOREY SIDE AND REAR
THO STONE / FIRST FLOOR SIDE /
REAR EXTENSION
PROPOSED FIRST FLOOR

Scale:

1:50

Date:

12.05.15

Drawing No:

14/007/06

Rev:

B

