



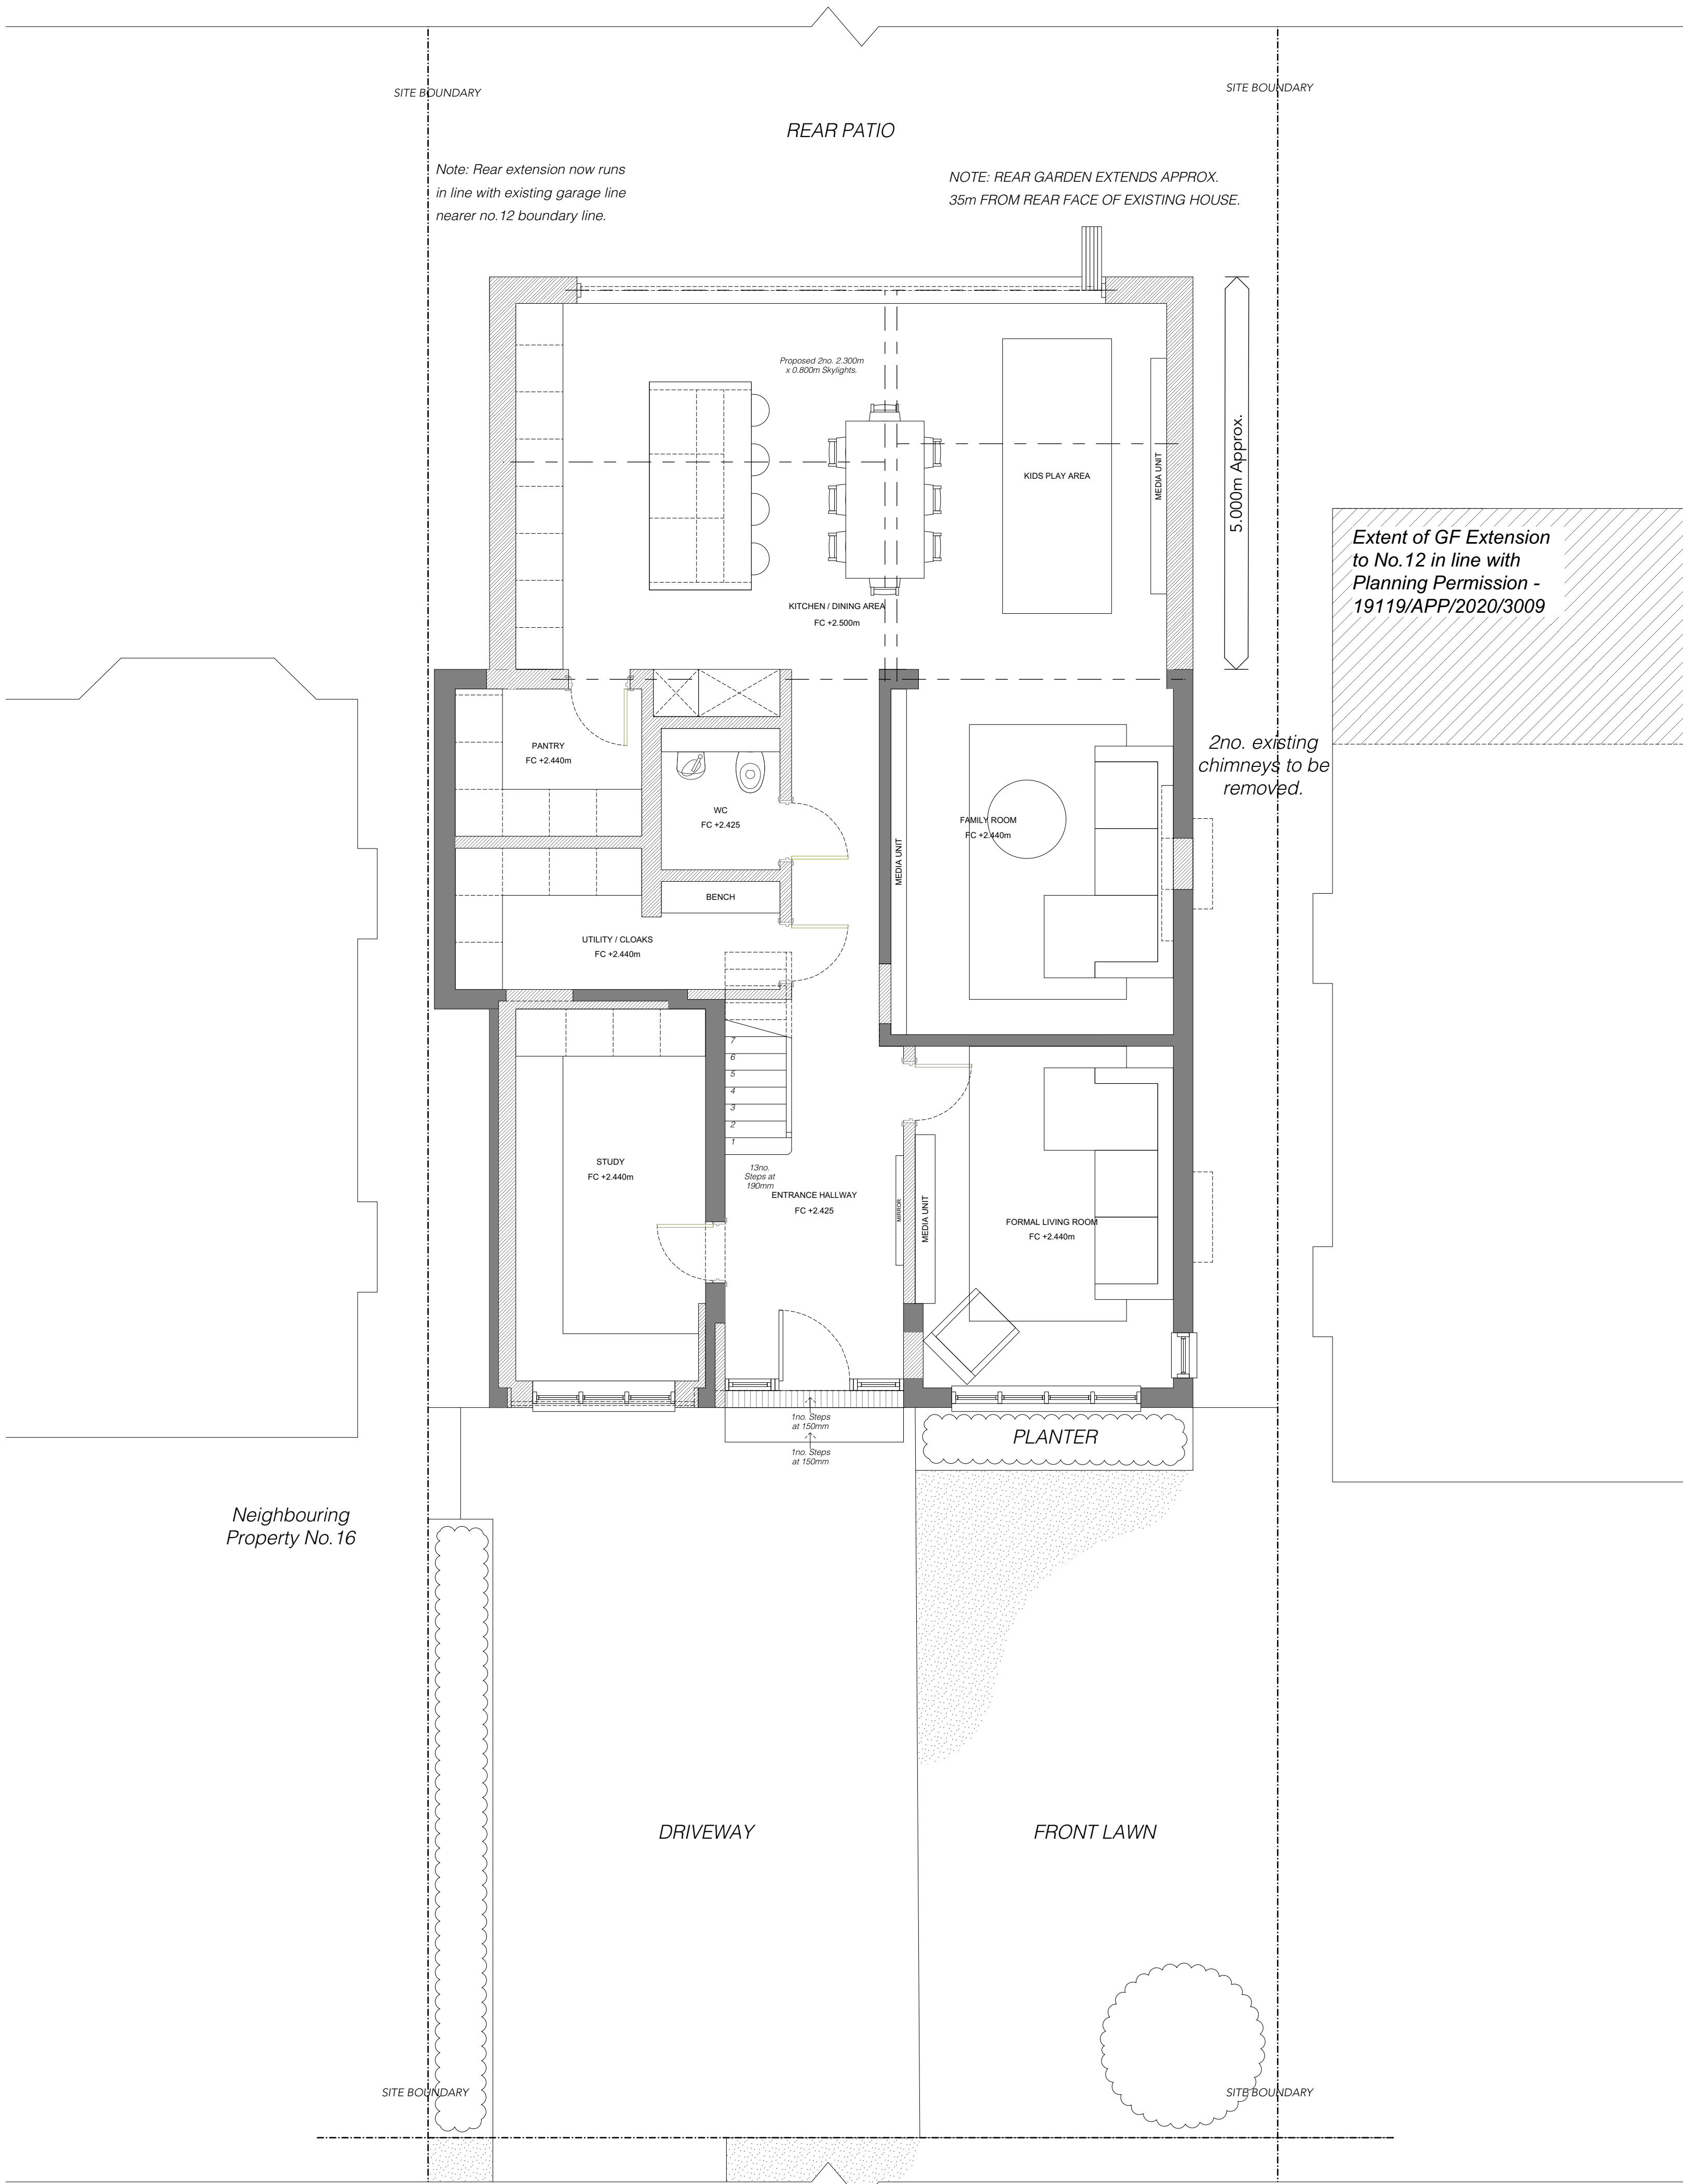

Notes & Key

DIMENSIONS NOT TO BE SCALED FROM THIS DRAWING.
CONTRACTORS TO NOTIFY ARCHITECTS OF SITE VARIATIONS AFFECTING INFORMATION ON THIS DRAWING.

Revisions			
Rev	Date	By	Details
/	25.09.21	AC	Issued for Planning

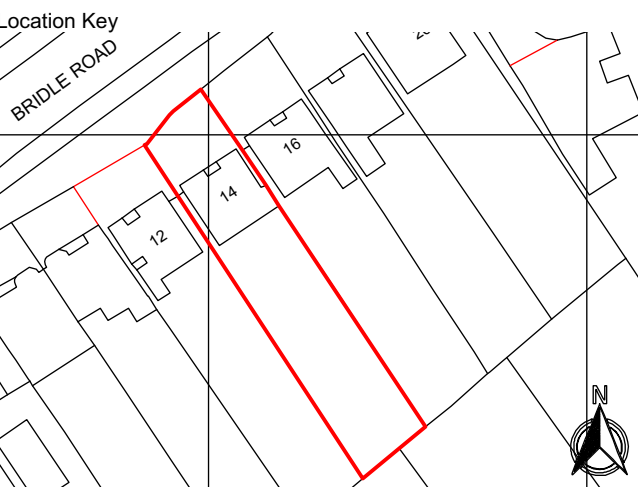

PLANNING		
Project		Project No.
14 Bridle Road, Pinner, HA5 2SJ		0029
Client		
Mr & Mrs Thakrar		
Drawing Title		
Proposed GA Ground Floor Plan		
Drawing No.		Revision
1050		/
Scale	Date	Checked
Scale - 1 : 50@A1	25/09/21	AC