

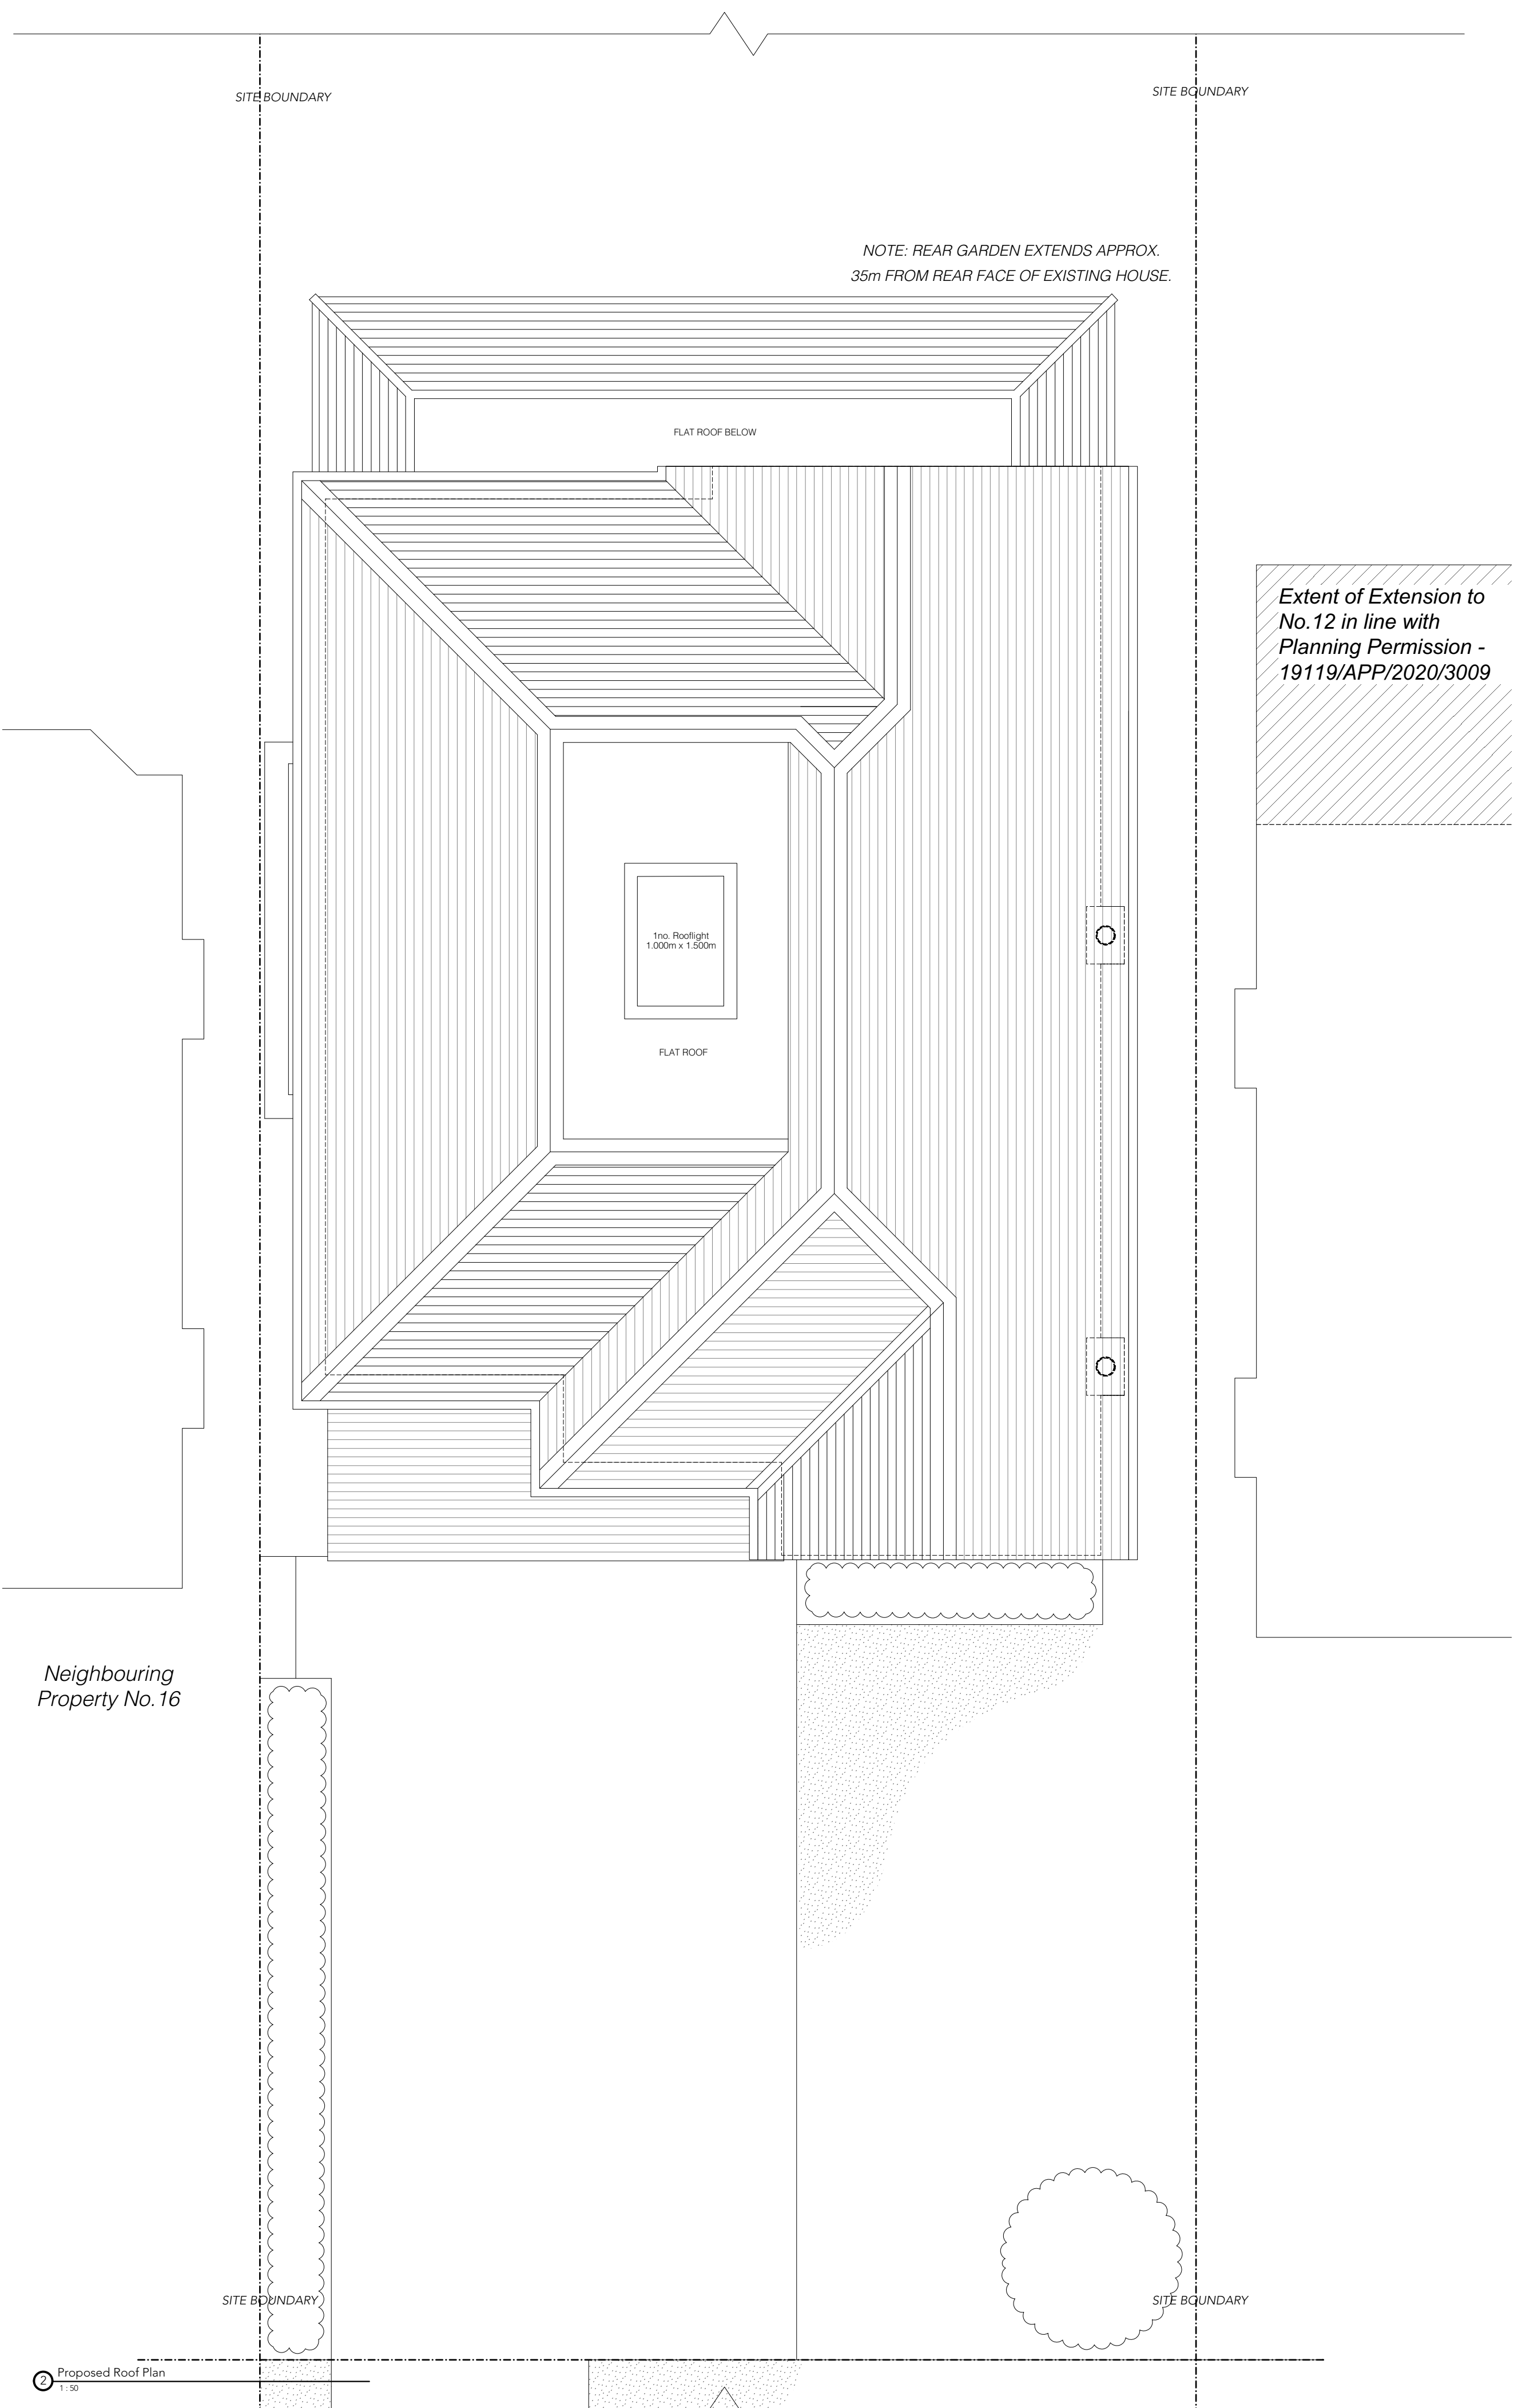


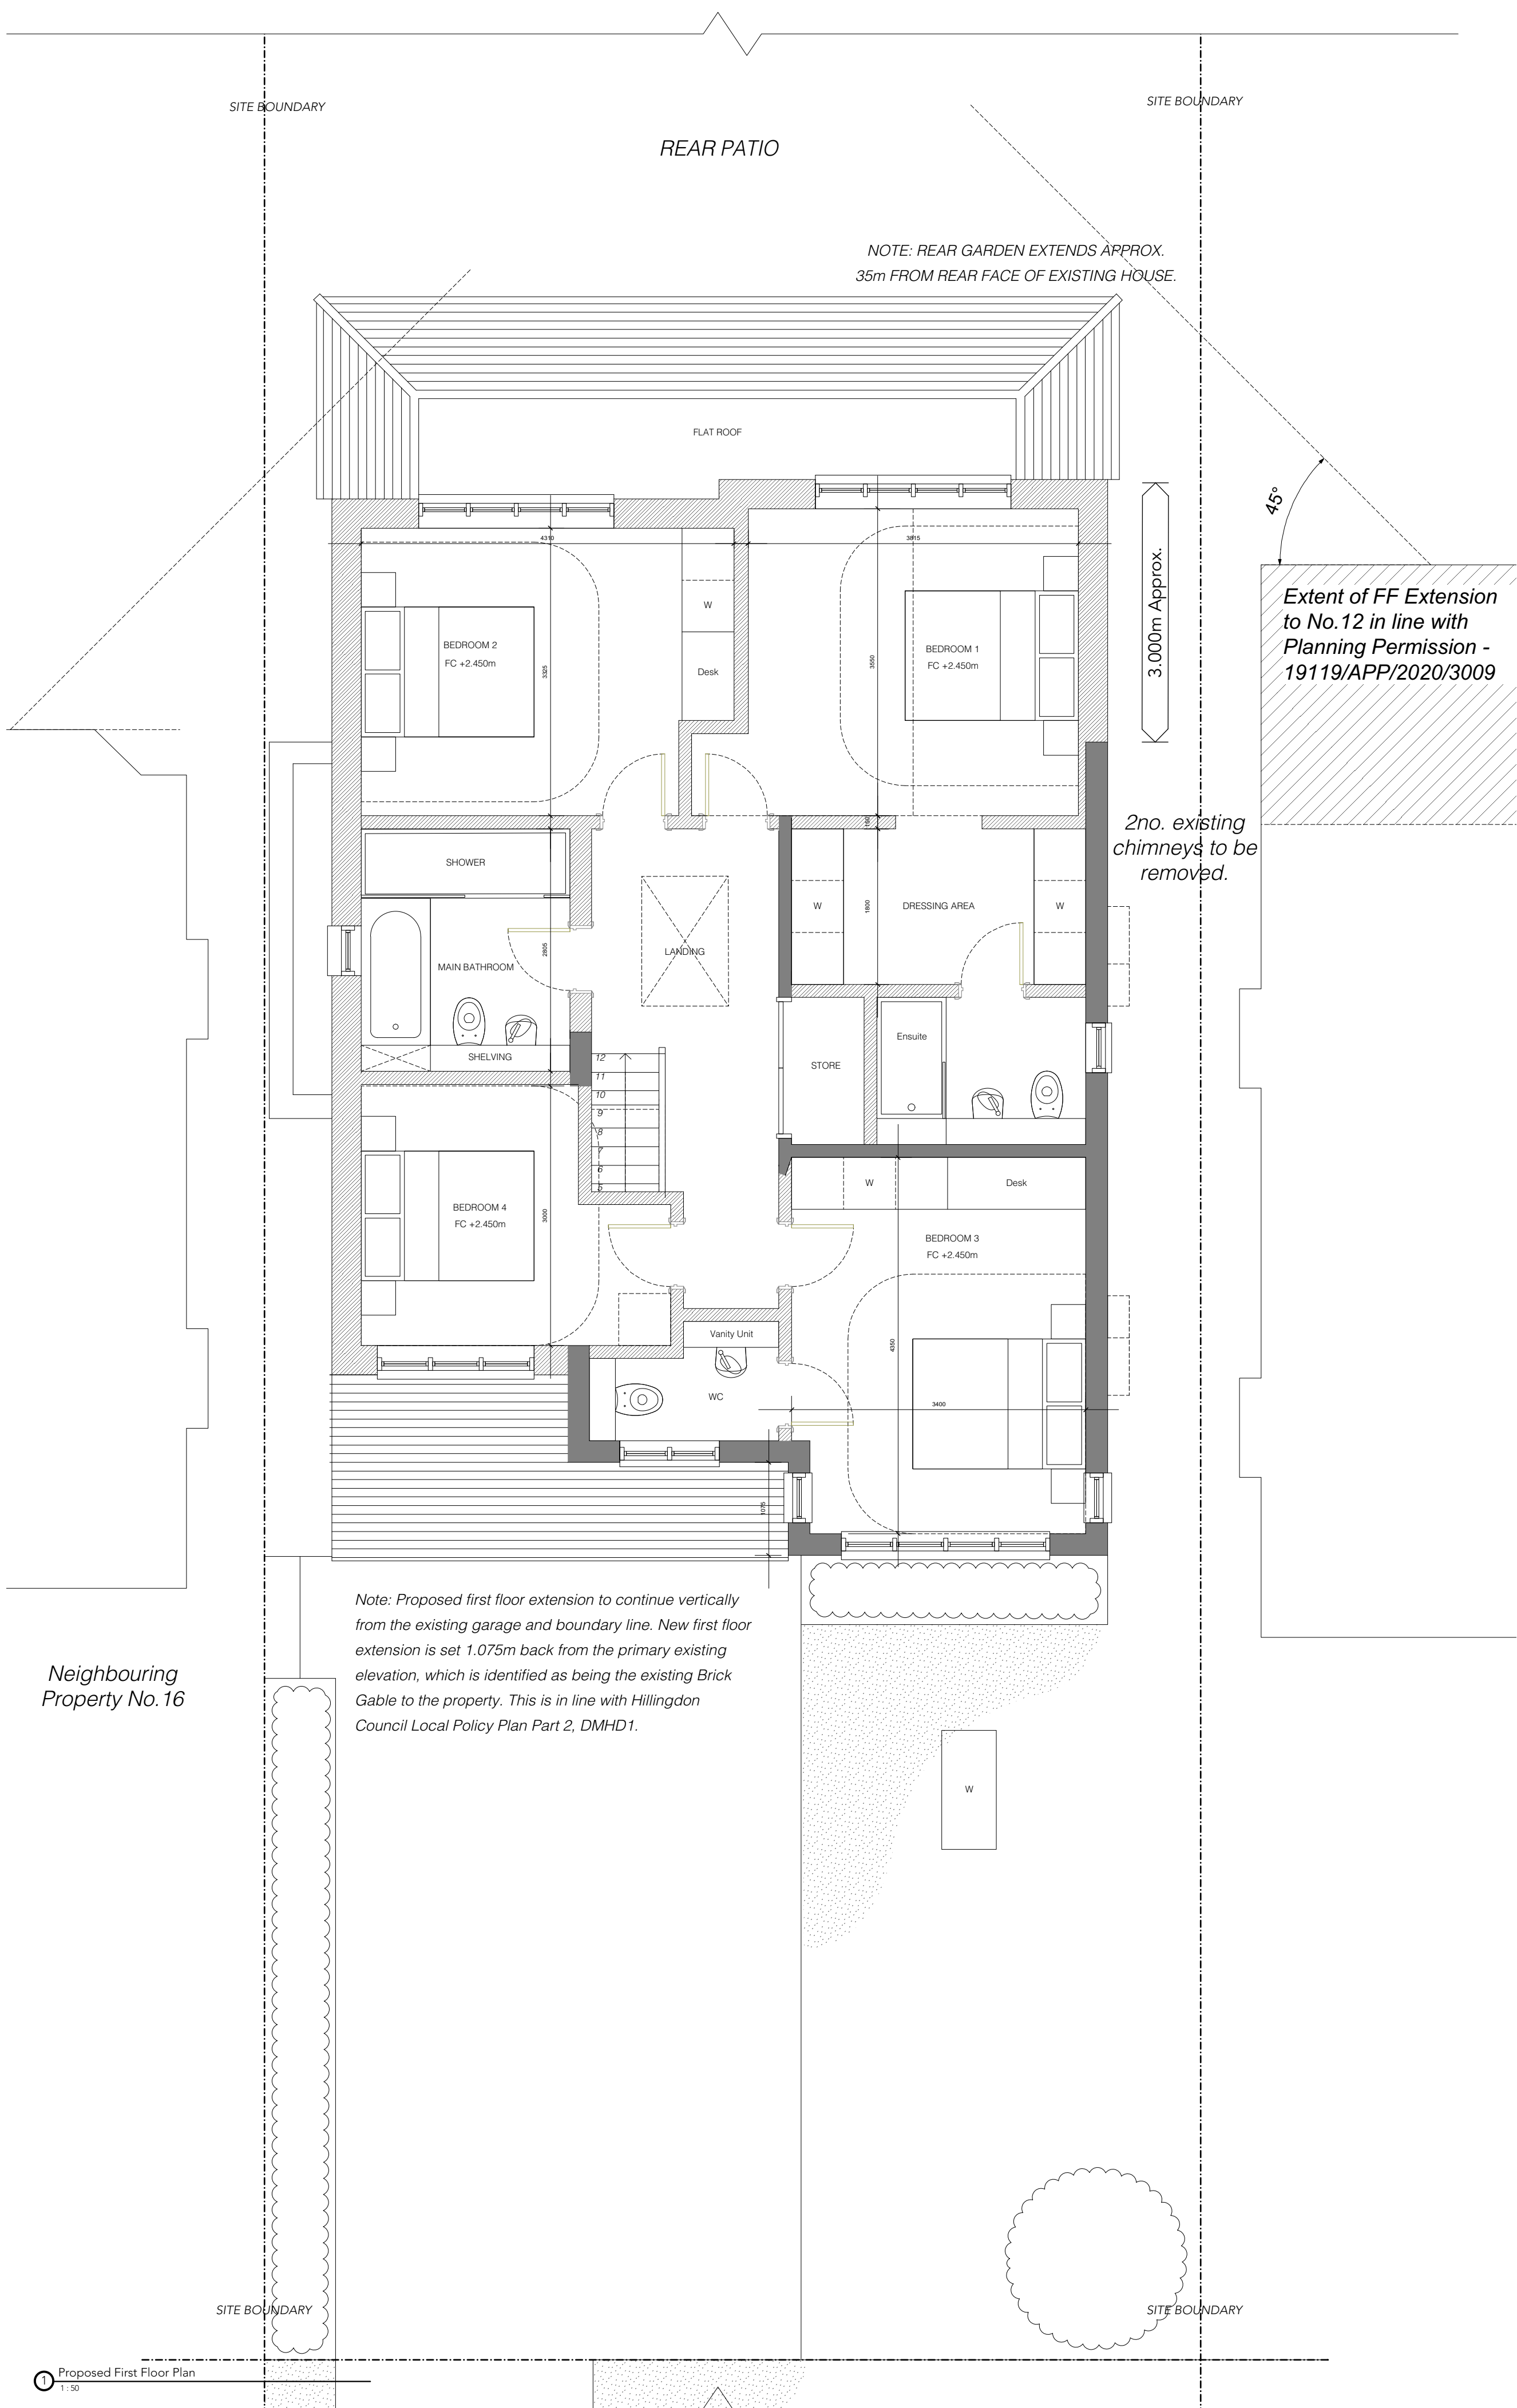

Notes & Key
DIMENSIONS NOT TO BE SCALED FROM THIS DRAWING.
CONTRACTORS TO NOTIFY ARCHITECTS OF SITE
VARIATIONS AFFECTING INFORMATION ON THIS DRAWING.

Revisions			
Rev	Date	By	Details
/	25.09.21	AC	Issued for Planning

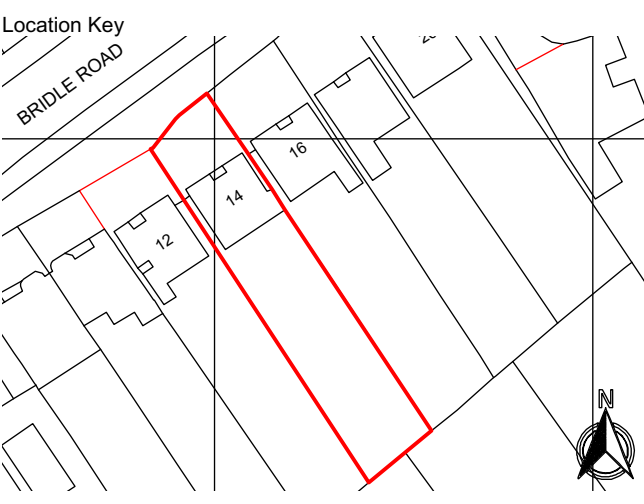

PLANNING

Project	Project No.
14 Bridle Road, Pinner, HA5 2SJ	0029

Client
Mr & Mrs Thakrar

Drawing Title
Proposed GA First Floor and Roof Plan

Drawing No.	Revision
1051	/

Scale	Date	Checked
Scale - 1 : 50@A1	25/09/21	AC