



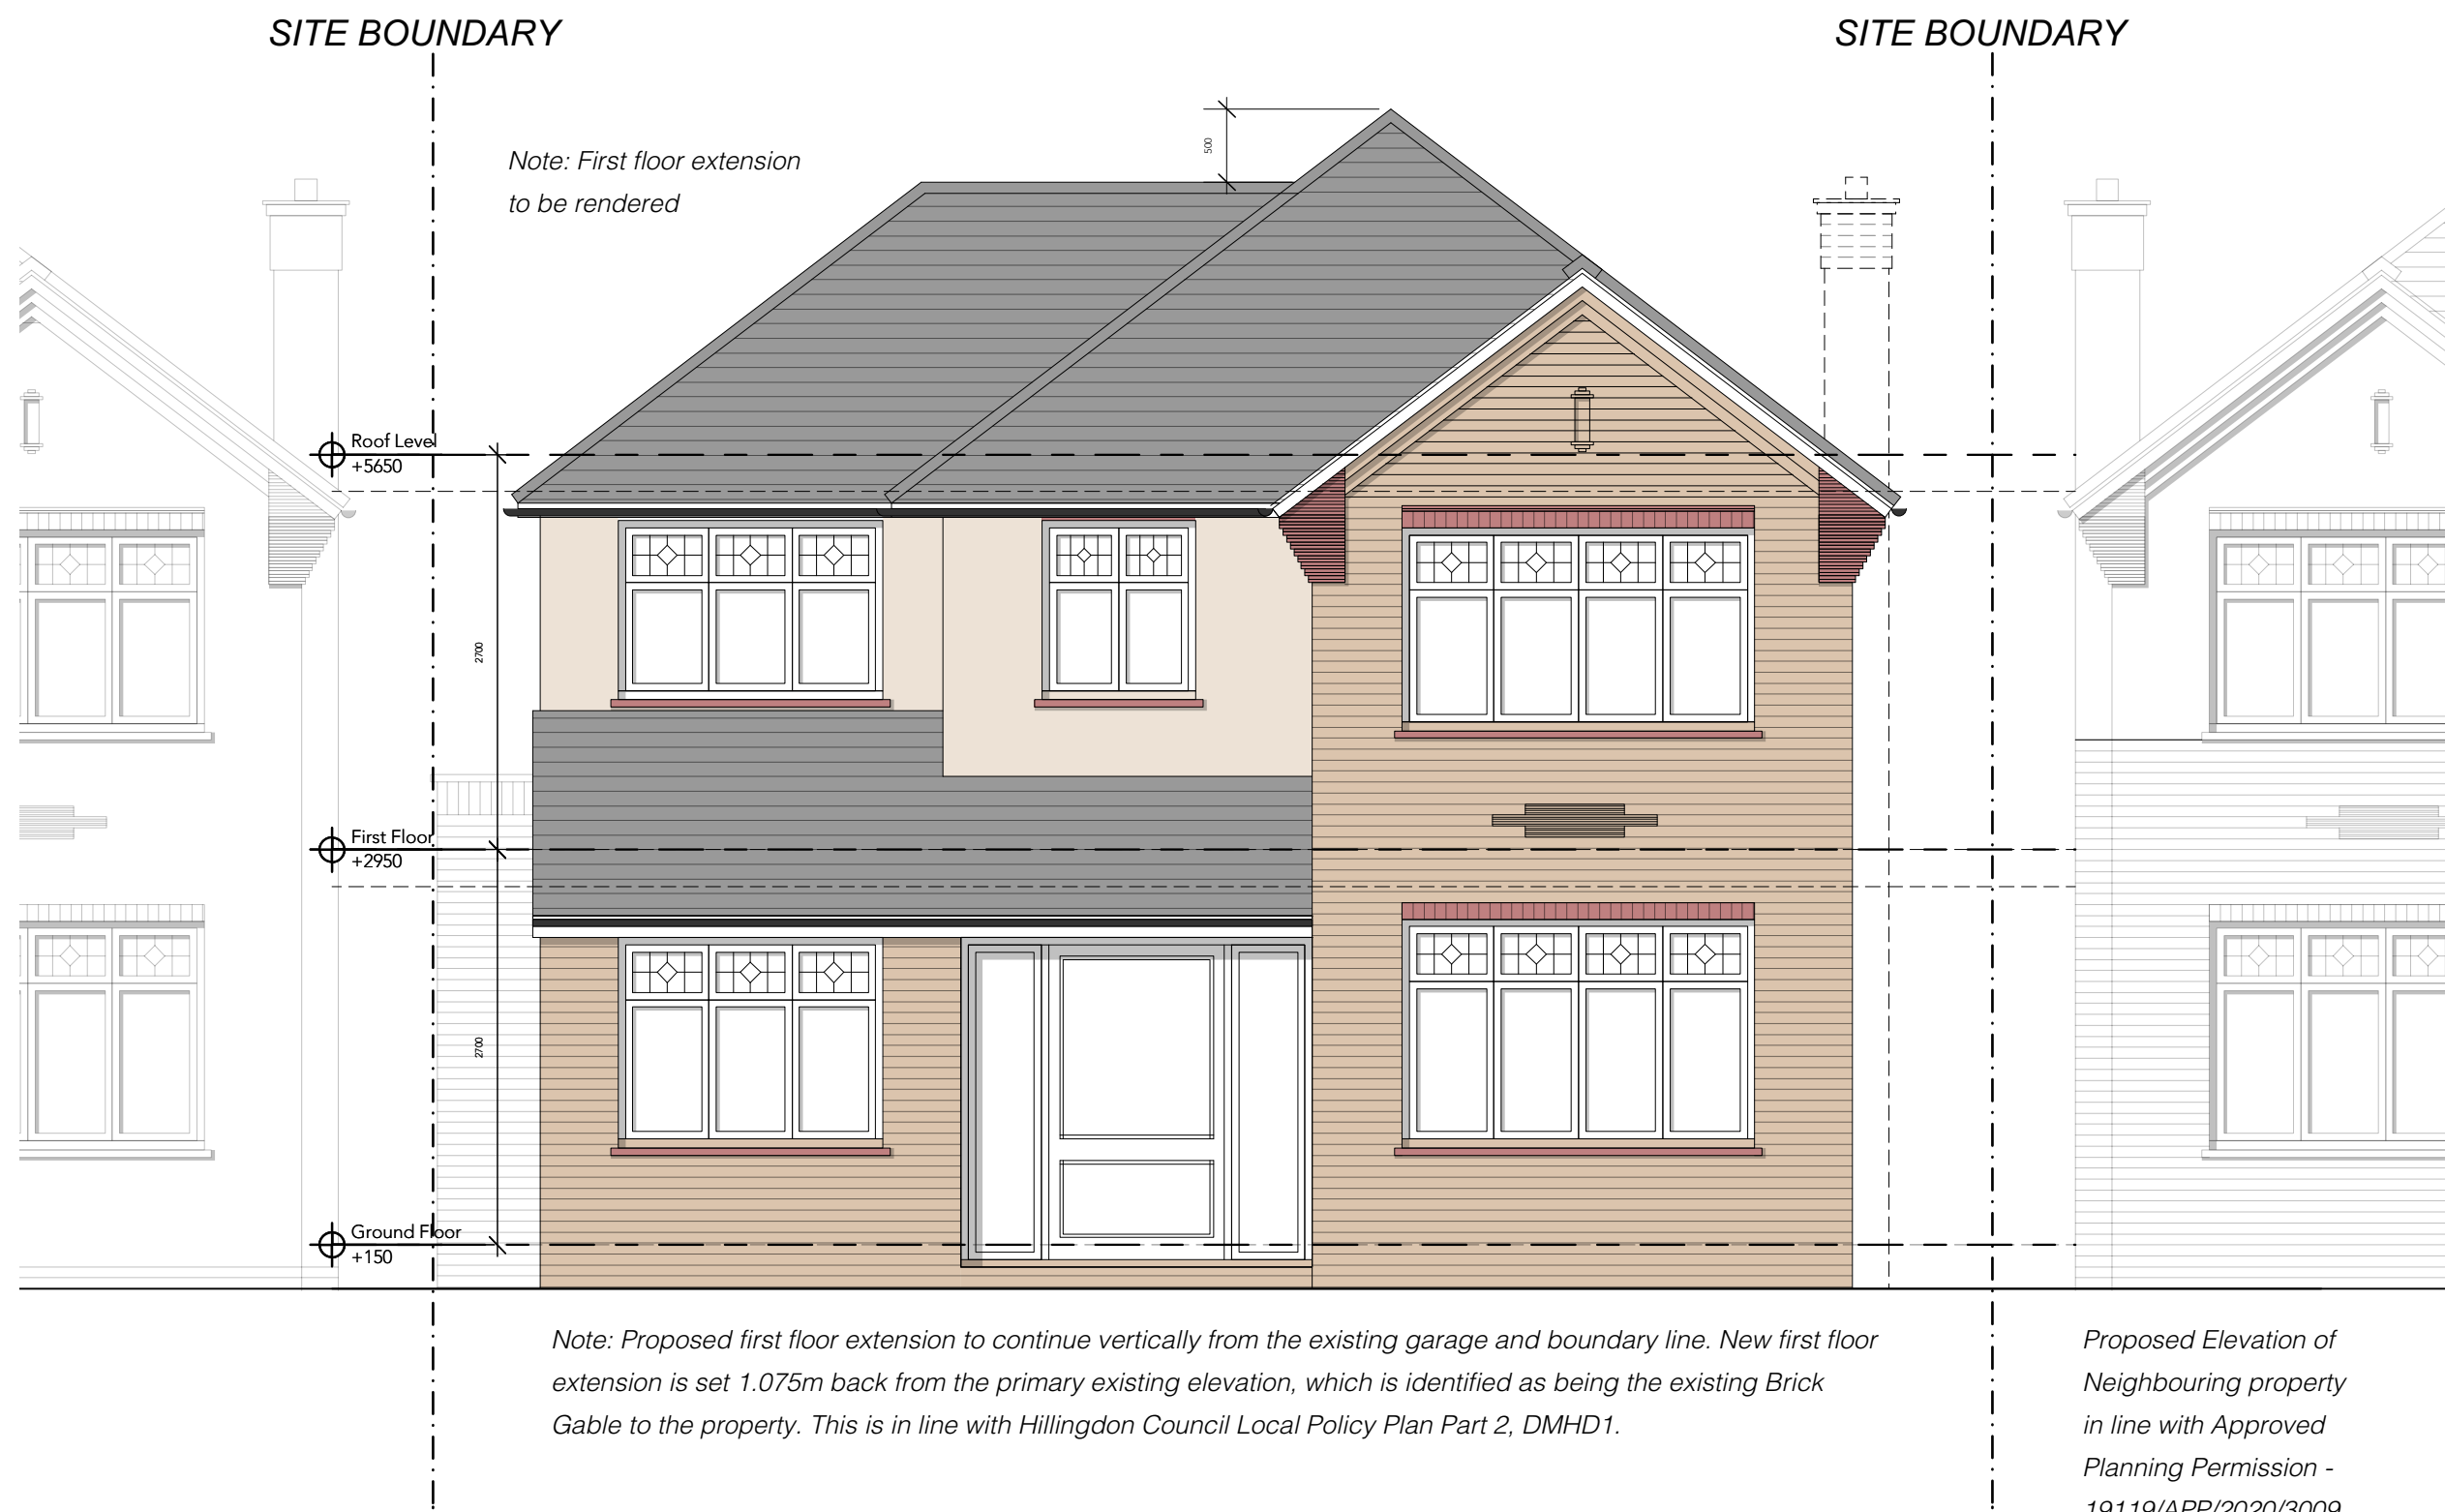


1 Proposed North Elevation
1:50

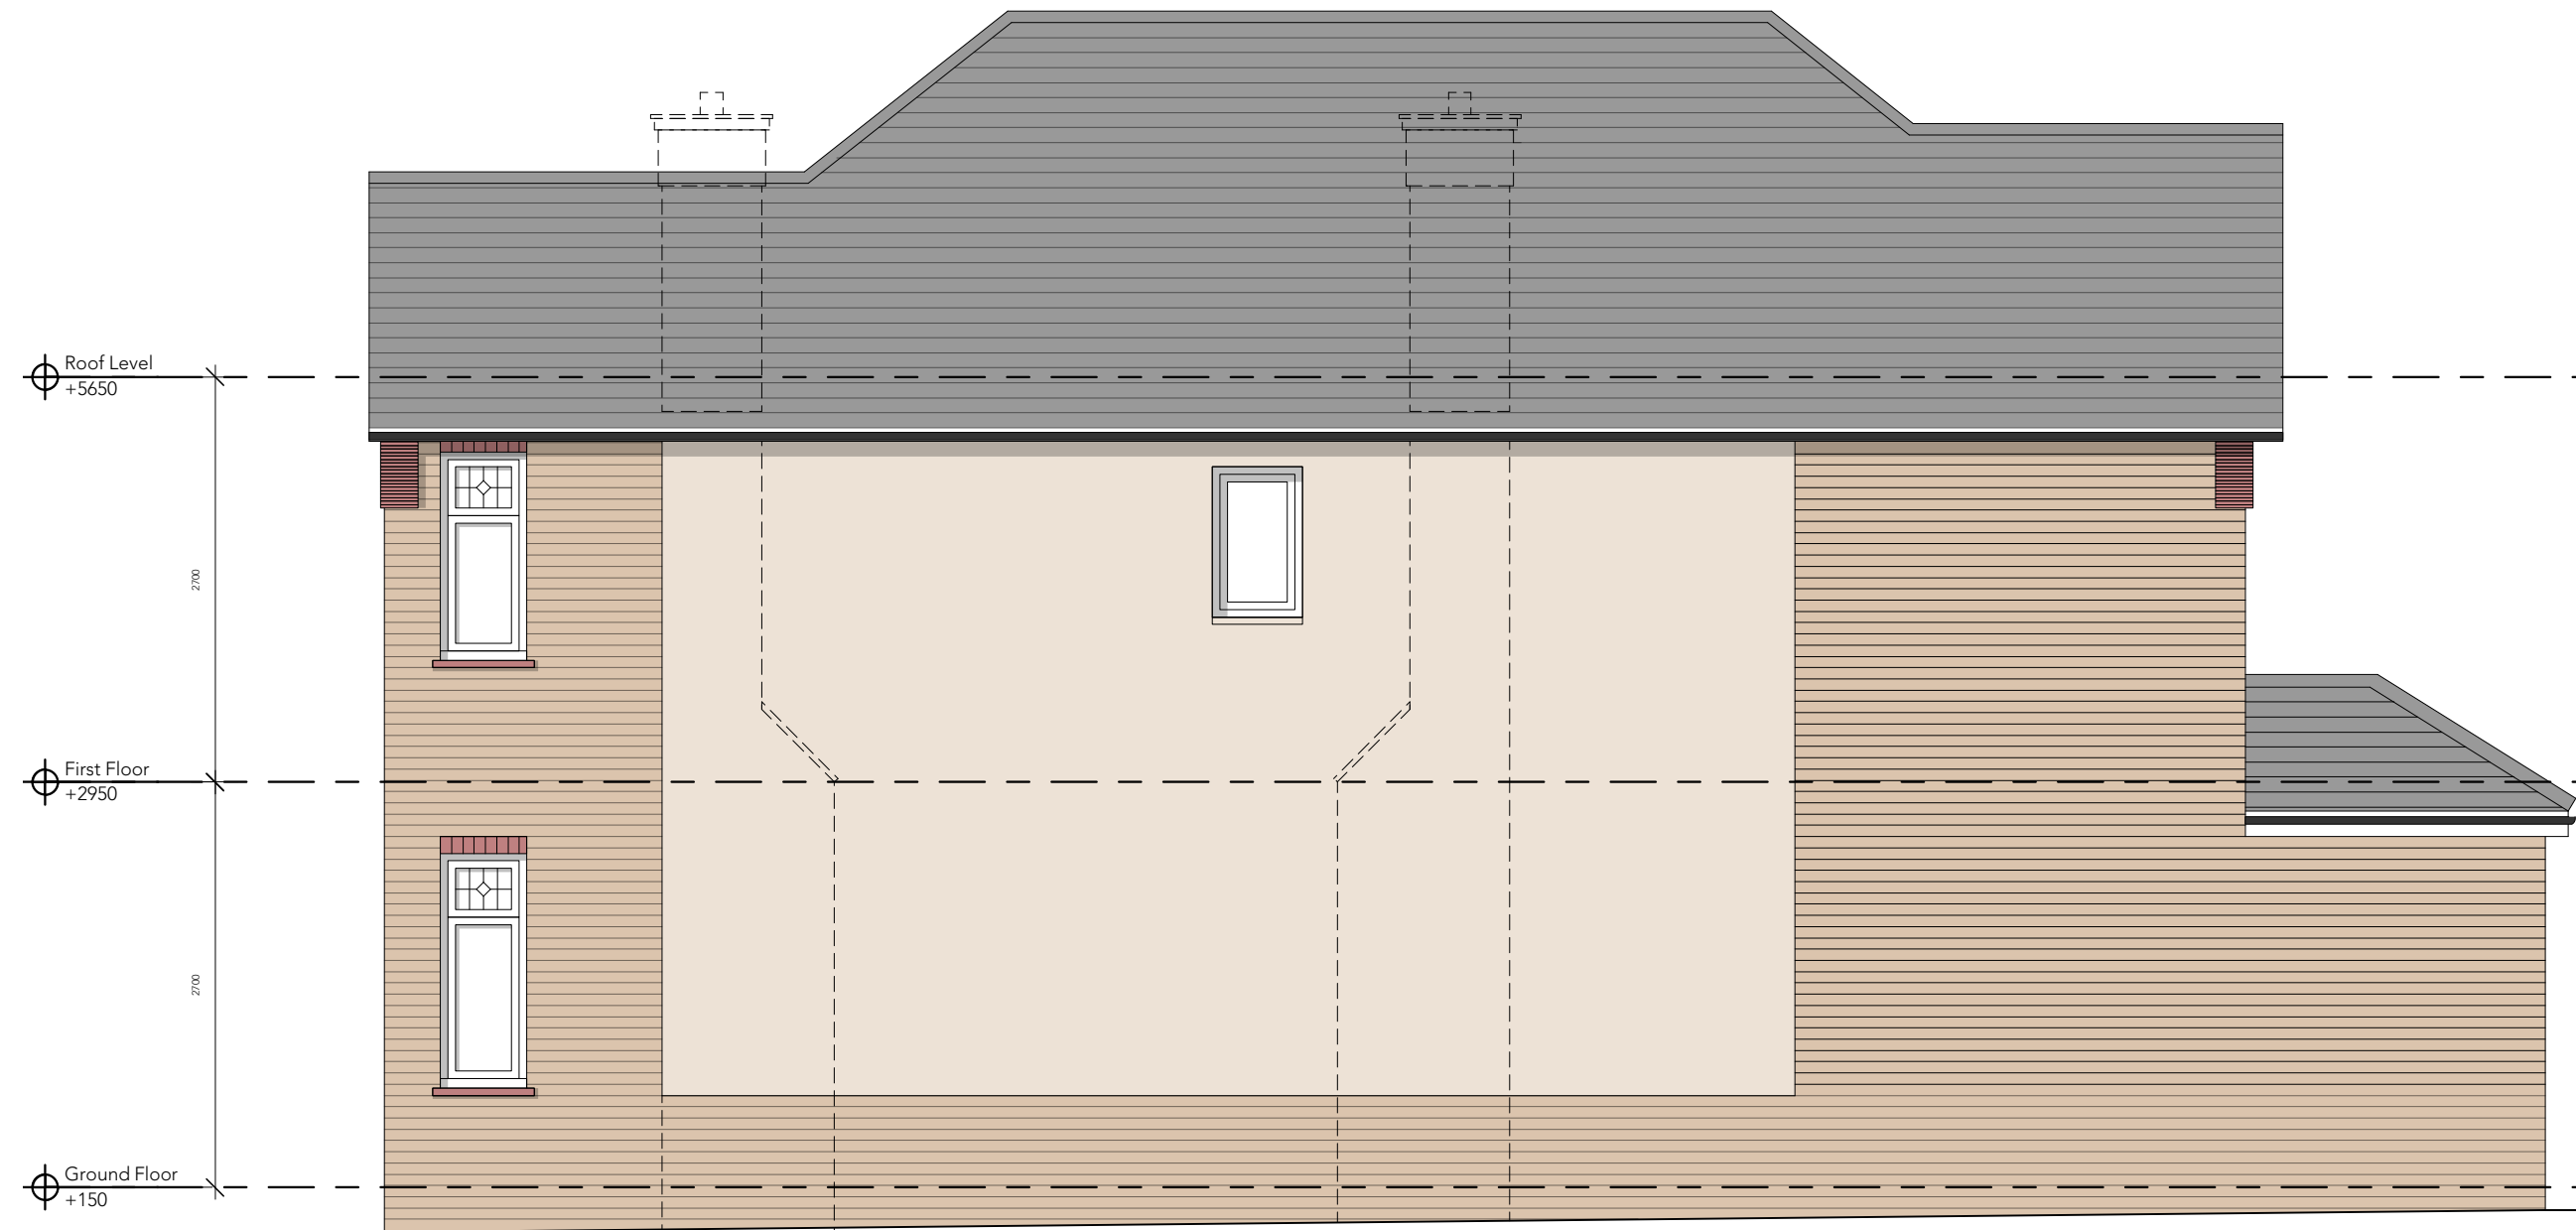

2 Proposed East Elevation
1:50



3 Proposed South Elevation
1:50

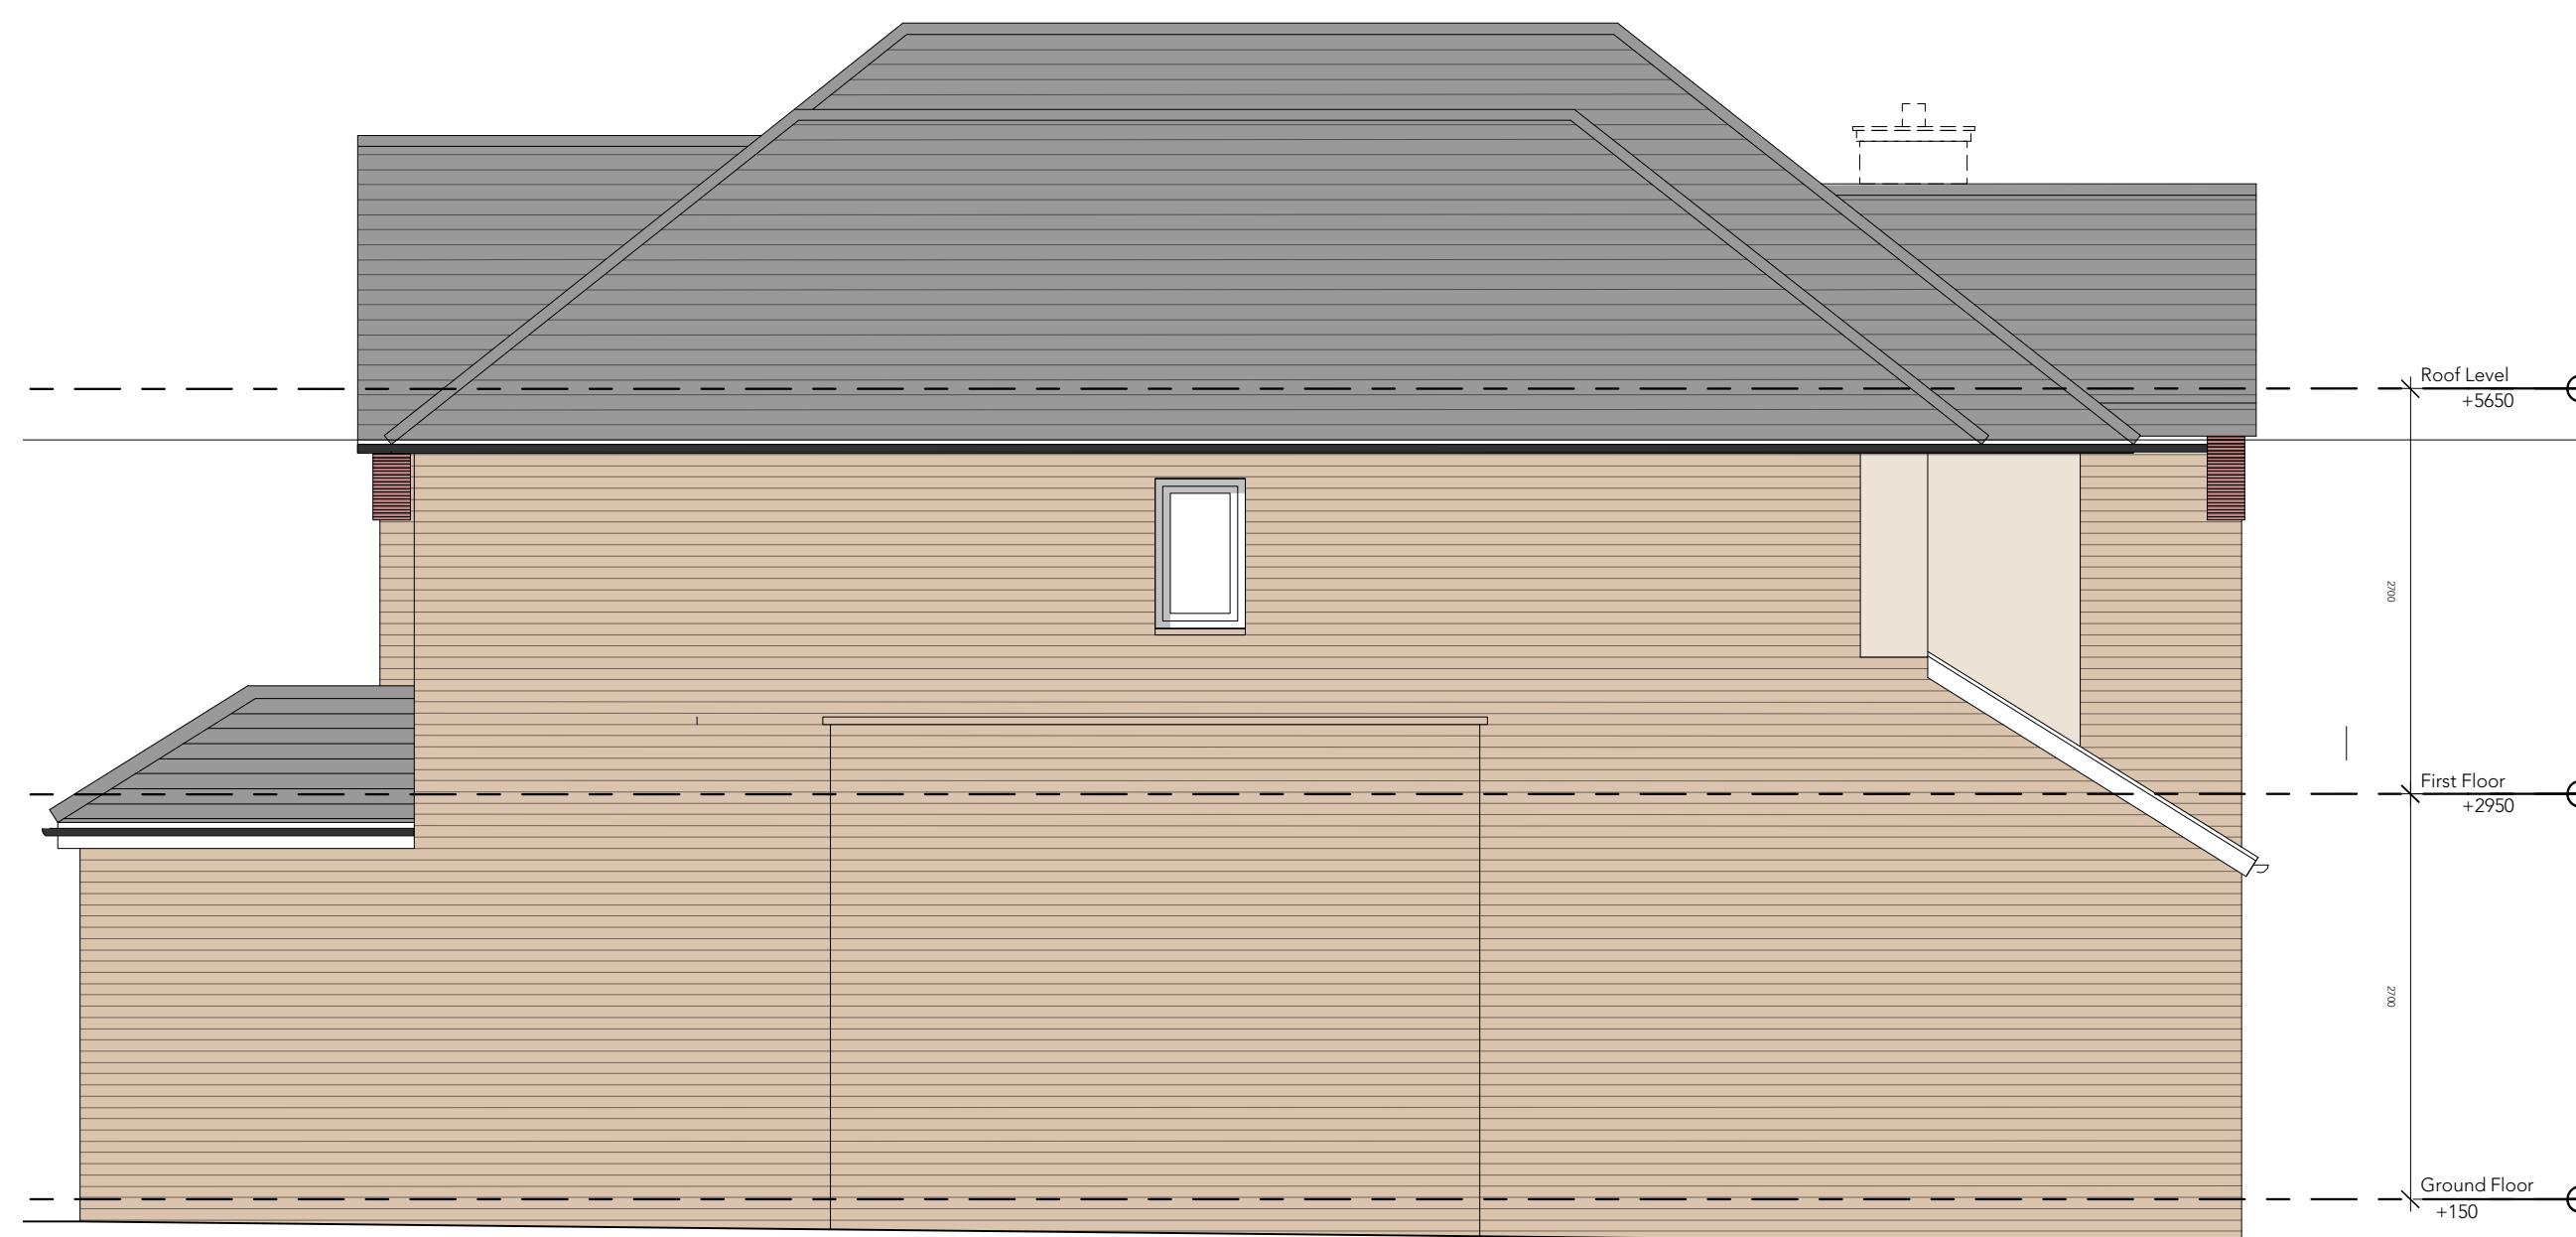


4 Proposed West Elevation
1:50

Notes & Key

DIMENSIONS NOT TO BE SCALED FROM THIS DRAWING.
CONTRACTORS TO NOTIFY ARCHITECTS OF SITE
VARIATIONS AFFECTING INFORMATION ON THIS DRAWING.

Revisions			
Rev	Date	By	Details
/	25.09.21	AC	Issued for Planning

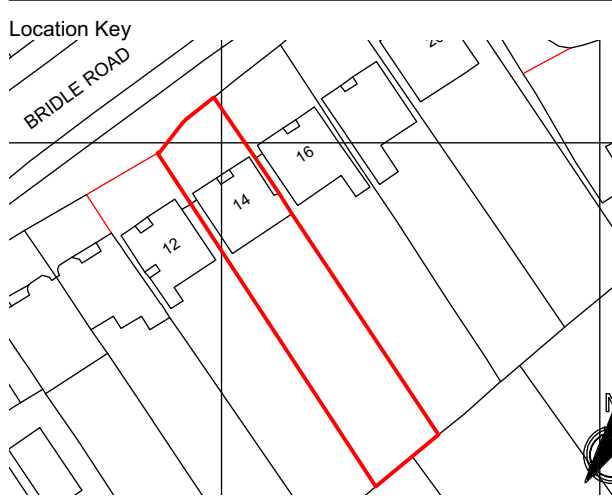

PLANNING

Project	Project No.
14 Bridle Road, Pinner, HA5 2SJ	0029
Client	
Mr & Mrs Thakrar	

Drawing Title			
Proposed GA Elevations			
Drawing No.	Revision		
1250	/		
Scale	Date	Checked	
Scale - 1 : 50@A1	25/09/21	AC	