



AERIAL VIEW

Site shown
in red

Description of proposed works

- | | |
|--------------|------------------------|
| Ground Floor | - Loft staircase |
| | - Internal alterations |
| Loft Floor | - Make habitable |
| | - Internal alterations |
| Roof | - Rooflights |

Drawing nos.	scale	Description
01	1:1250	Title sheet & Location Plan

Existing

- | | | |
|----|-------|-------------------------------------|
| 02 | | Photos |
| 03 | 1:150 | Site plan |
| 04 | 1:100 | Ground floor plan |
| 05 | 1:100 | Loft floor plan |
| 06 | 1:100 | Roof plan |
| 07 | 1:100 | Elevations Front and rear |
| 08 | 1:100 | Elevations Side |
| 09 | 1:200 | Perspective views |
| 10 | | Photos - front, rear & garden views |
| 11 | | Neighbouring photos |

Proposed


- | | | |
|----|-------|-----------------------------|
| 12 | 1:100 | Ground floor plan |
| 13 | 1:100 | Loft floor plan |
| 14 | 1:100 | Roof plan |
| 15 | 1:100 | Elevations - front and rear |
| 16 | 1:100 | Elevations - sides |
| 17 | 1:200 | Perspective views |

Approx. areas

- | | | |
|------------|---|-----------------|
| Existing: | | |
| Site area | - | 777 sq. meters. |
| Main house | - | 156 sq. meters. |

Proposed:

- | | | |
|------------|---|----------------|
| Loft floor | - | 30 sq. meters. |
|------------|---|----------------|

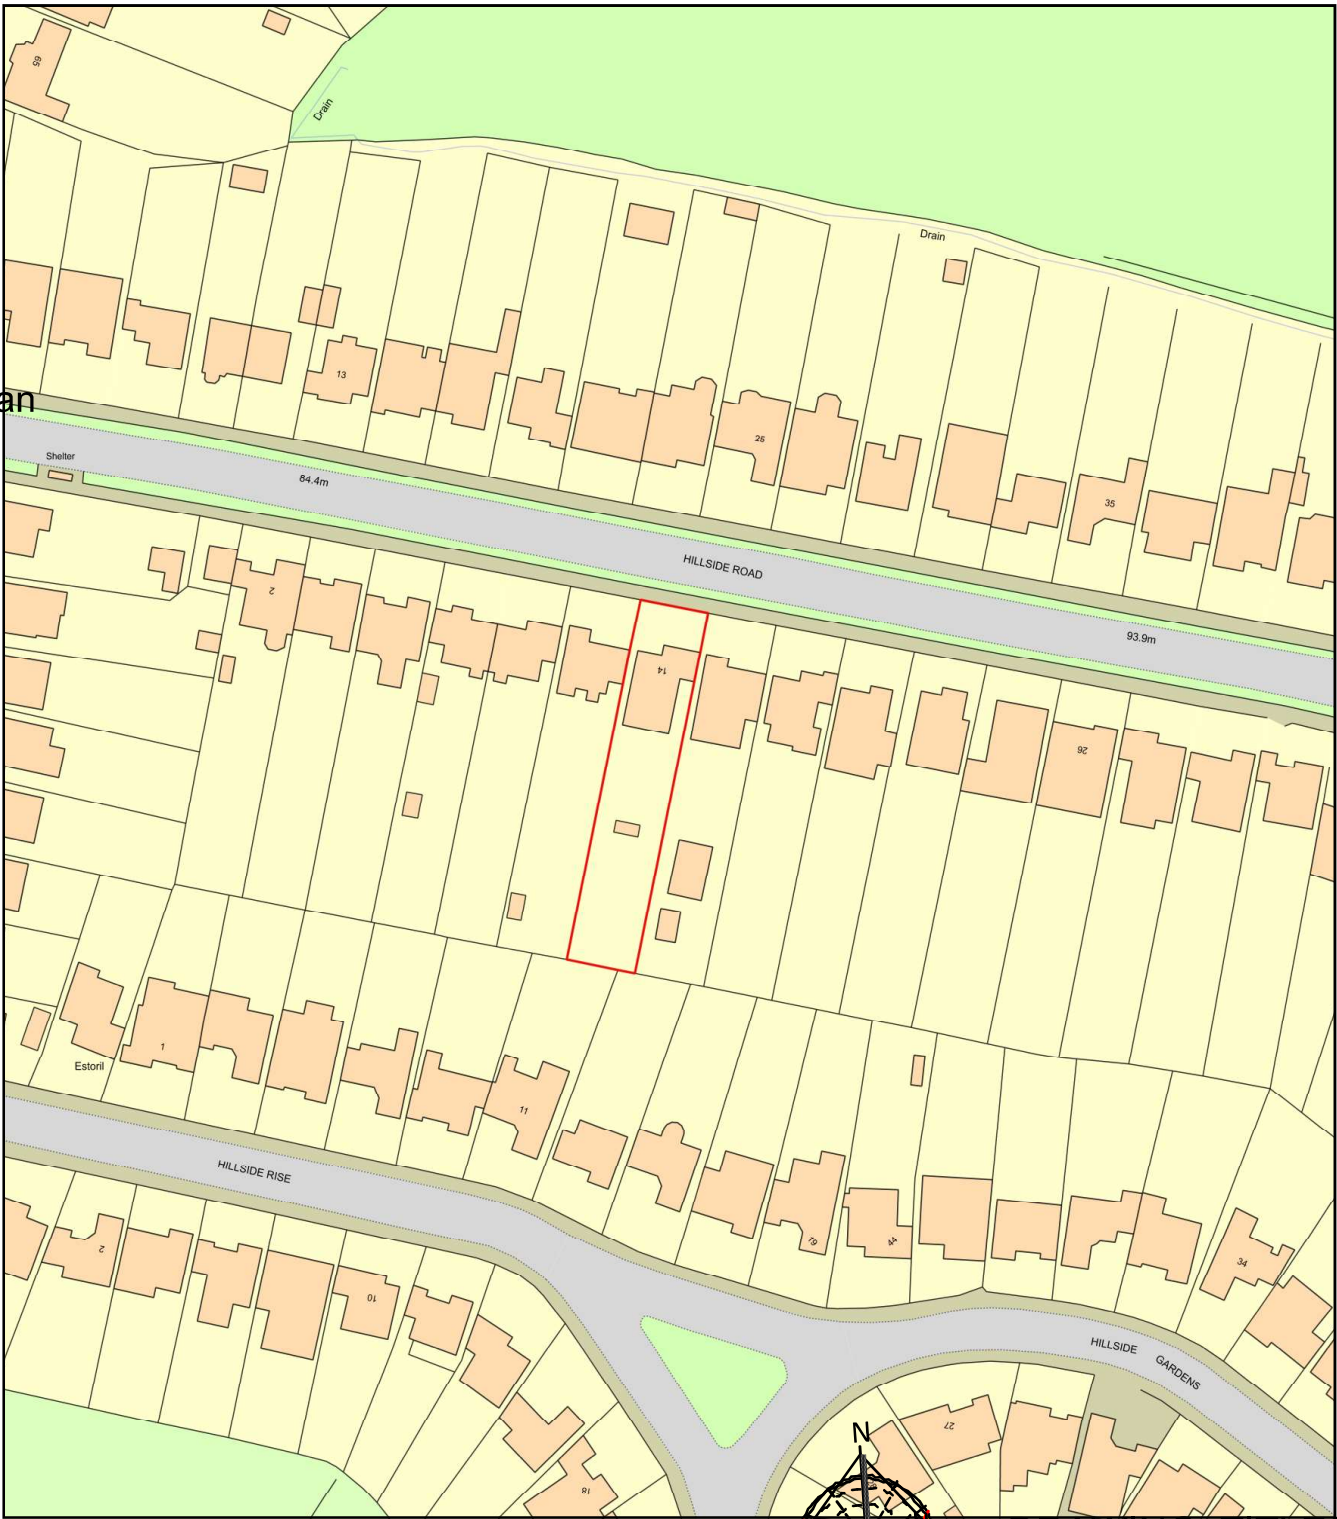

LOCATION PLAN


Site boundary
shown in red

Purpose - Householder planning application

DRAWING TITLES
&
LOCATION PLAN



scale - 1 : 1250 @ A3

 

All dimensions to be checked on site.
All omissions & discrepancies to be reported
to the designer.

SSK architects owns the copyright of this
drawing which must not be reproduced in
whole or part without the written permission.

PROJECT:	14 Hillside Road, Northwood, HA6 1QA	DATE:	12/03/2021
DWG NO:	TITLE SHEET 01	REVISION:	

