




NEIGHBOURS
OUTHOUSE




SHED

HILLSIDE ROAD
14
777 sq m

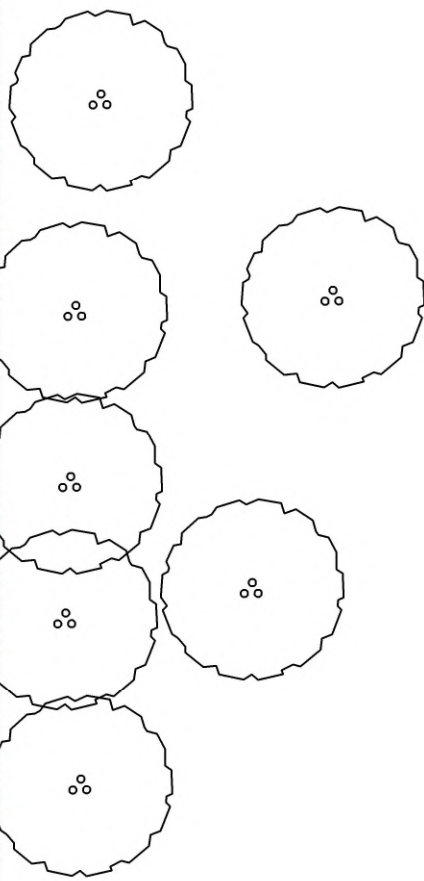

NEIGHBOURS
SHED

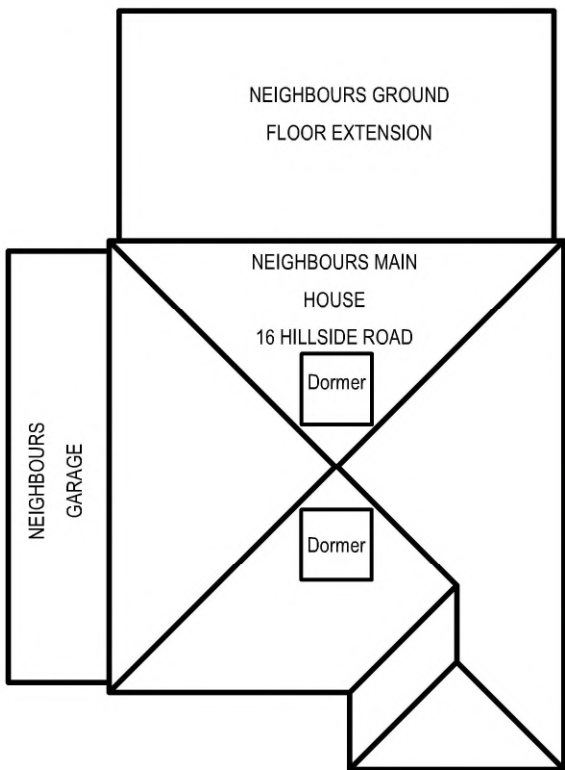


NEIGHBOURS GROUND
FLOOR EXTENSION

NEIGHBOURS MAIN
HOUSE
16 HILLSIDE ROAD



NEIGHBOURS
GARAGE

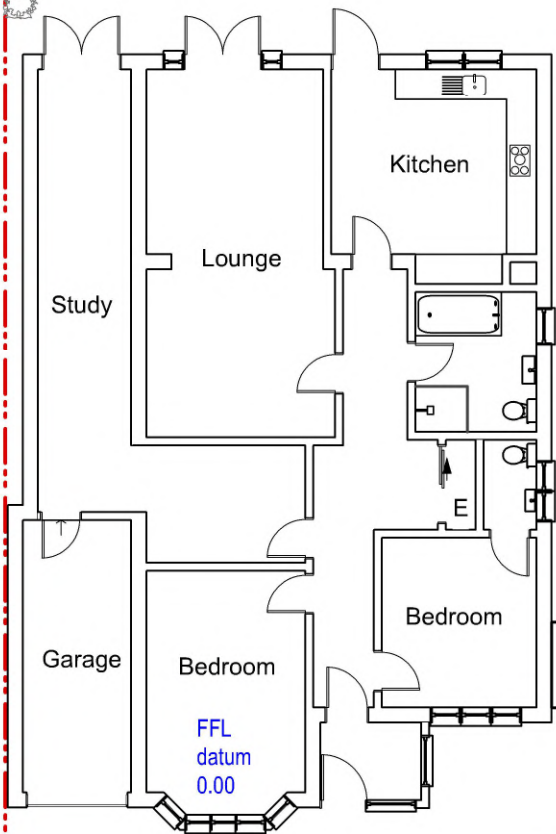

Study

Lounge


Kitchen

Garage

Bedroom

Bedroom

FFL
datum
0.00

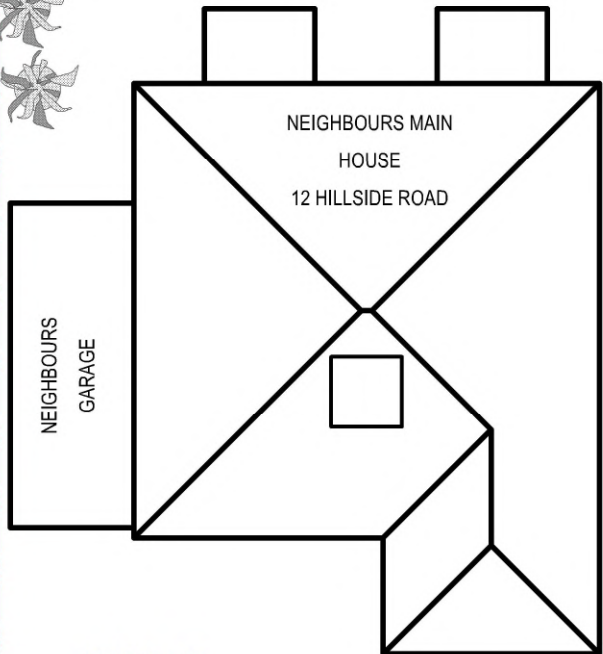

NEIGHBOURS MAIN
HOUSE
12 HILLSIDE ROAD

NEIGHBOURS
GARAGE

03

SITE PLAN
Scale: 1:150


NEIGHBOUR
datum
+ 840

NEIGHBOUR
datum
- 900



tel : 0796 222 3141
email : sandeep@sskarchitects.co.uk

scale - 1 : 150 @ A3

 

DRIVEWAY

LAWN

Purpose - Householder Planning Application

All dimensions to be checked on site.
All omissions & discrepancies to be reported
to the designer.

© SSK architects owns the copyright of this
drawing which must not be reproduced in
whole or part without the written permission.

PROJECT: 14 Hillside Road,
Northwood, HA6 1QA

DWG NO:
SITE PLAN

03

DATE:
12/03/2021

REVISION:

PROPOSED