



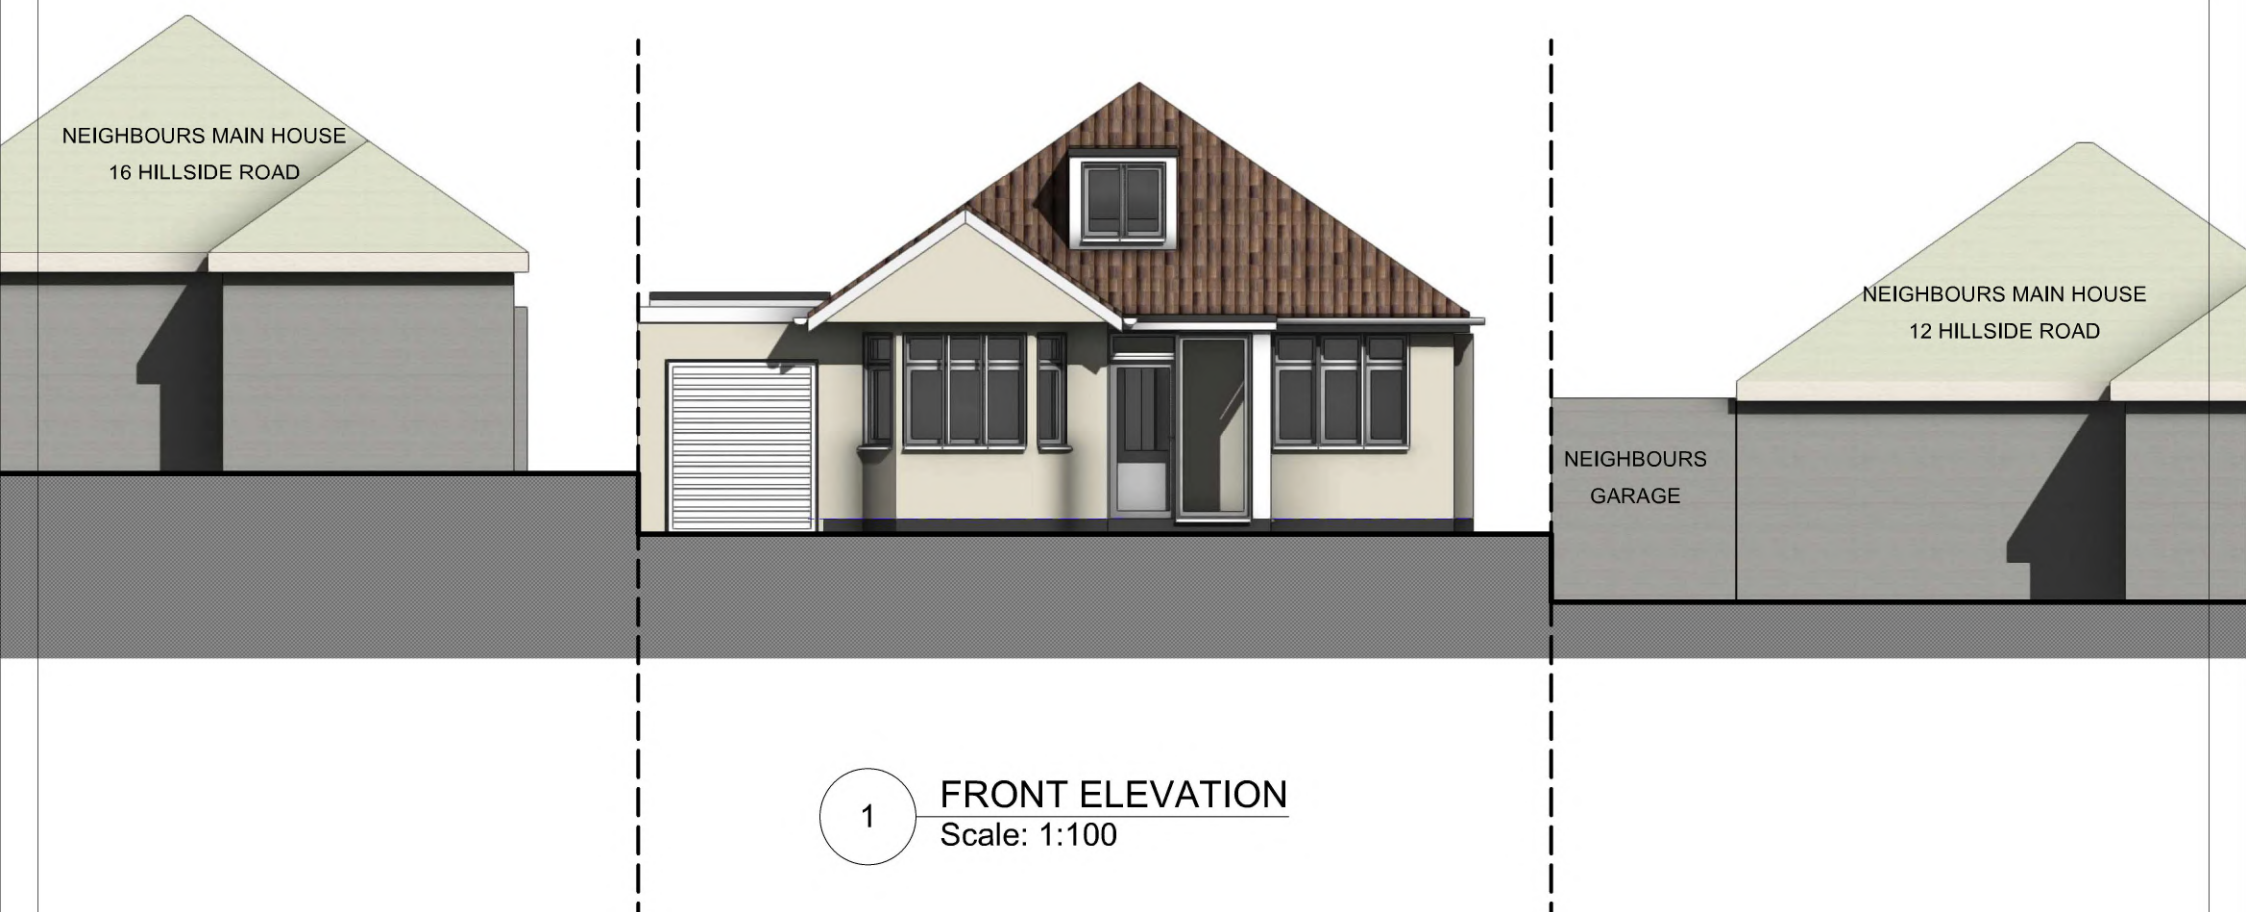

MATERIALS

Roof - Red/brown roof tiles
Walls - Render painted cream

Windows - UPVc white
Doors - UPVc white
RWP & Gutters - UPVc white

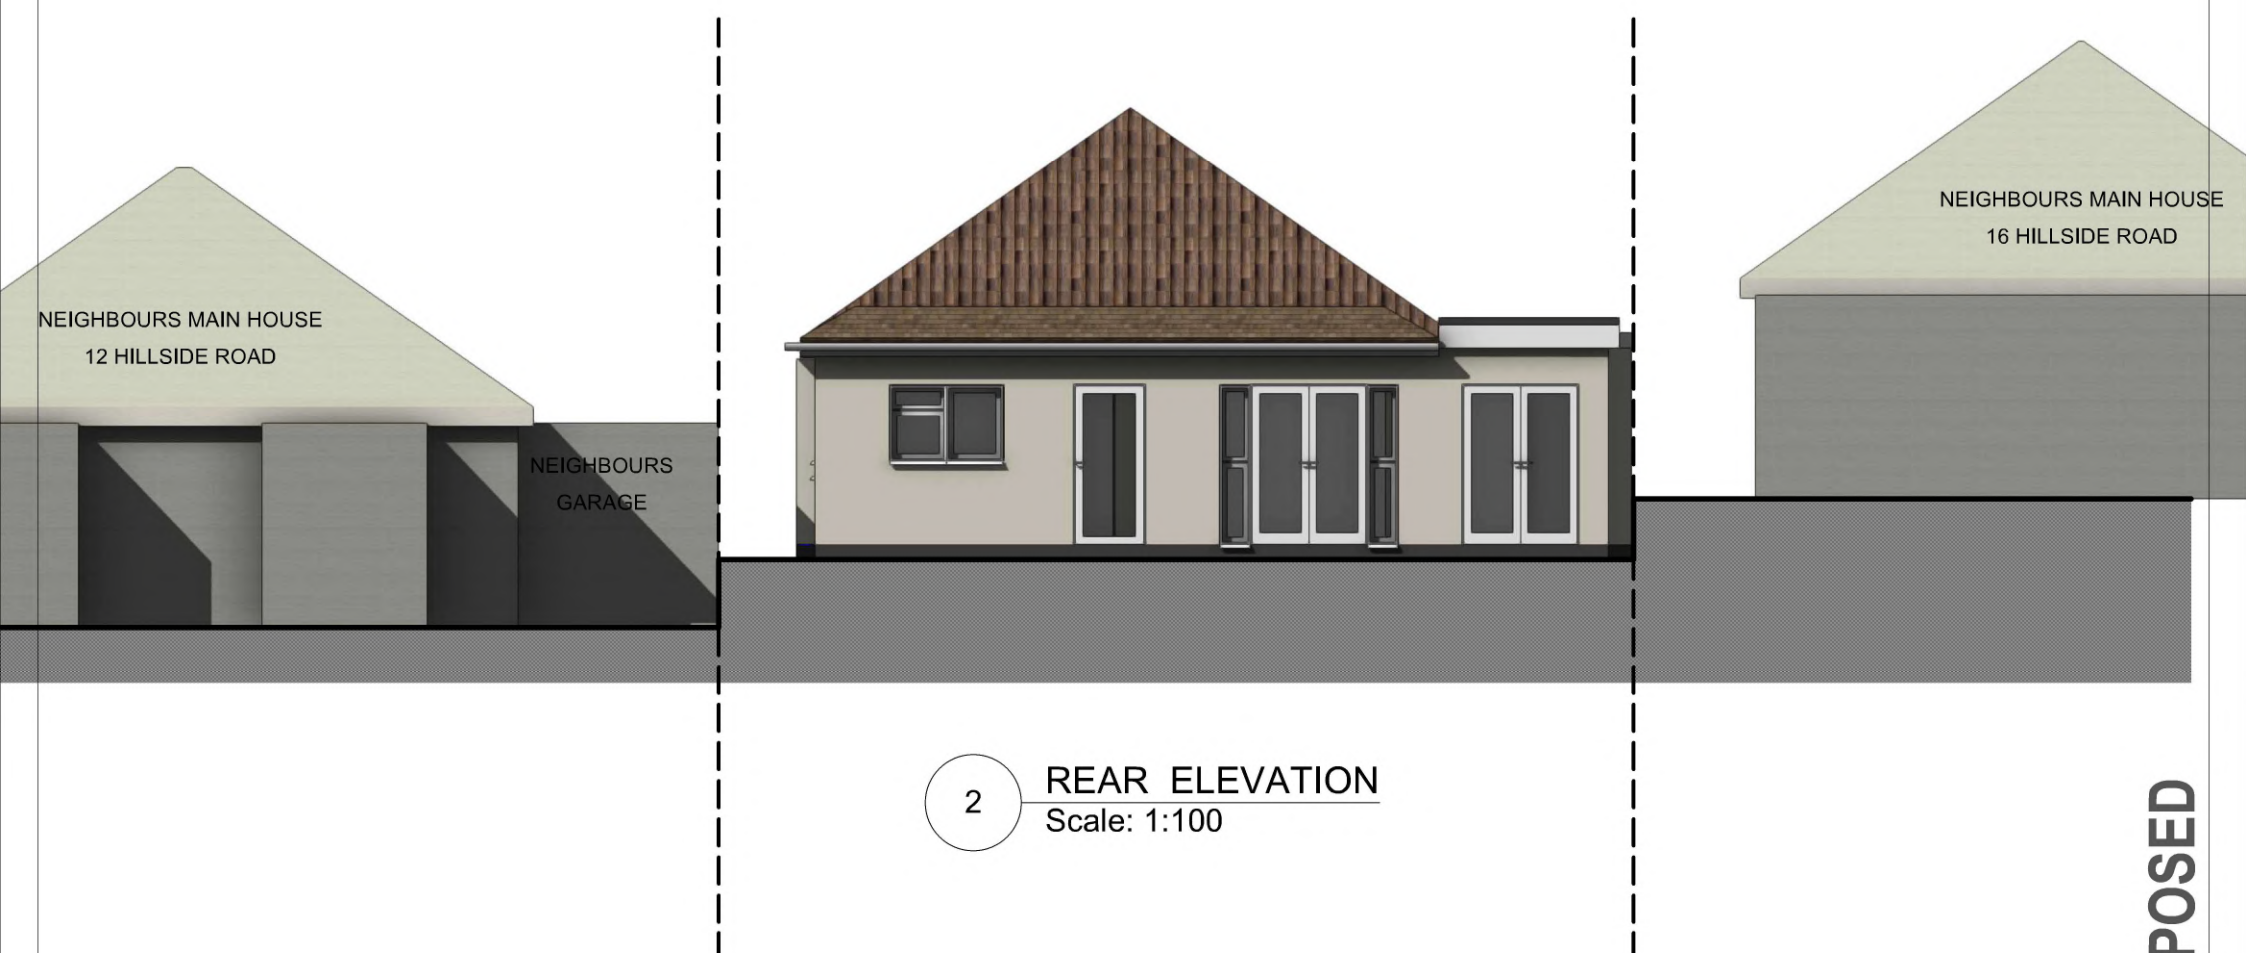


2

REAR ELEVATION
Scale: 1:100



tel : 0796 222 3141
email : sandeep@sskarchitects.co.uk

 

scale - 1 : 100 @ A3

Purpose - Householder Planning Application

All dimensions to be checked on site. All omissions & discrepancies to be reported to the designer. © SSK architects owns the copyright of this drawing which must not be reproduced in whole or part without the written permission.	PROJECT: 14 Hillside Road, Northwood, HA6 1QA	DATE: 12/03/2021
	DWG NO: EXG Elevations 07	REVISION:

PROPOSED