


Any Proposed Windows to Flank wall to be
Obscure Glazed and Non-Opening below
1.7m from FFL

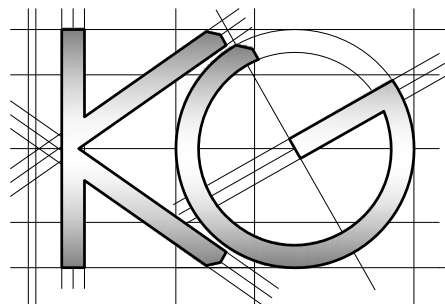



<u>Site Address:</u>	<u>Drawing Content:</u>	<u>Drawings No:</u>	<u>Date Drawn:</u>	Planning Issue								
85 North Road West Drayton UB7 9LE	Proposed Ground Floor Plan	85northroad/2026/04	3	9th October 2026	5	7						
1	2	<u>Drawings Scale:</u>	4	<u>Drawn By:</u>	6	<u>Revision:</u>						
										8		

All work to comply with current building regulations and codes of practice

Do not scale from drawings
all dimensions to be checked on site before the start of any work

All Proposed External Materials to Match Existing External Materials

Any Proposed Windows to Flank wall to be Obscure Glazed and Non-Opening below 1.7m from FFL

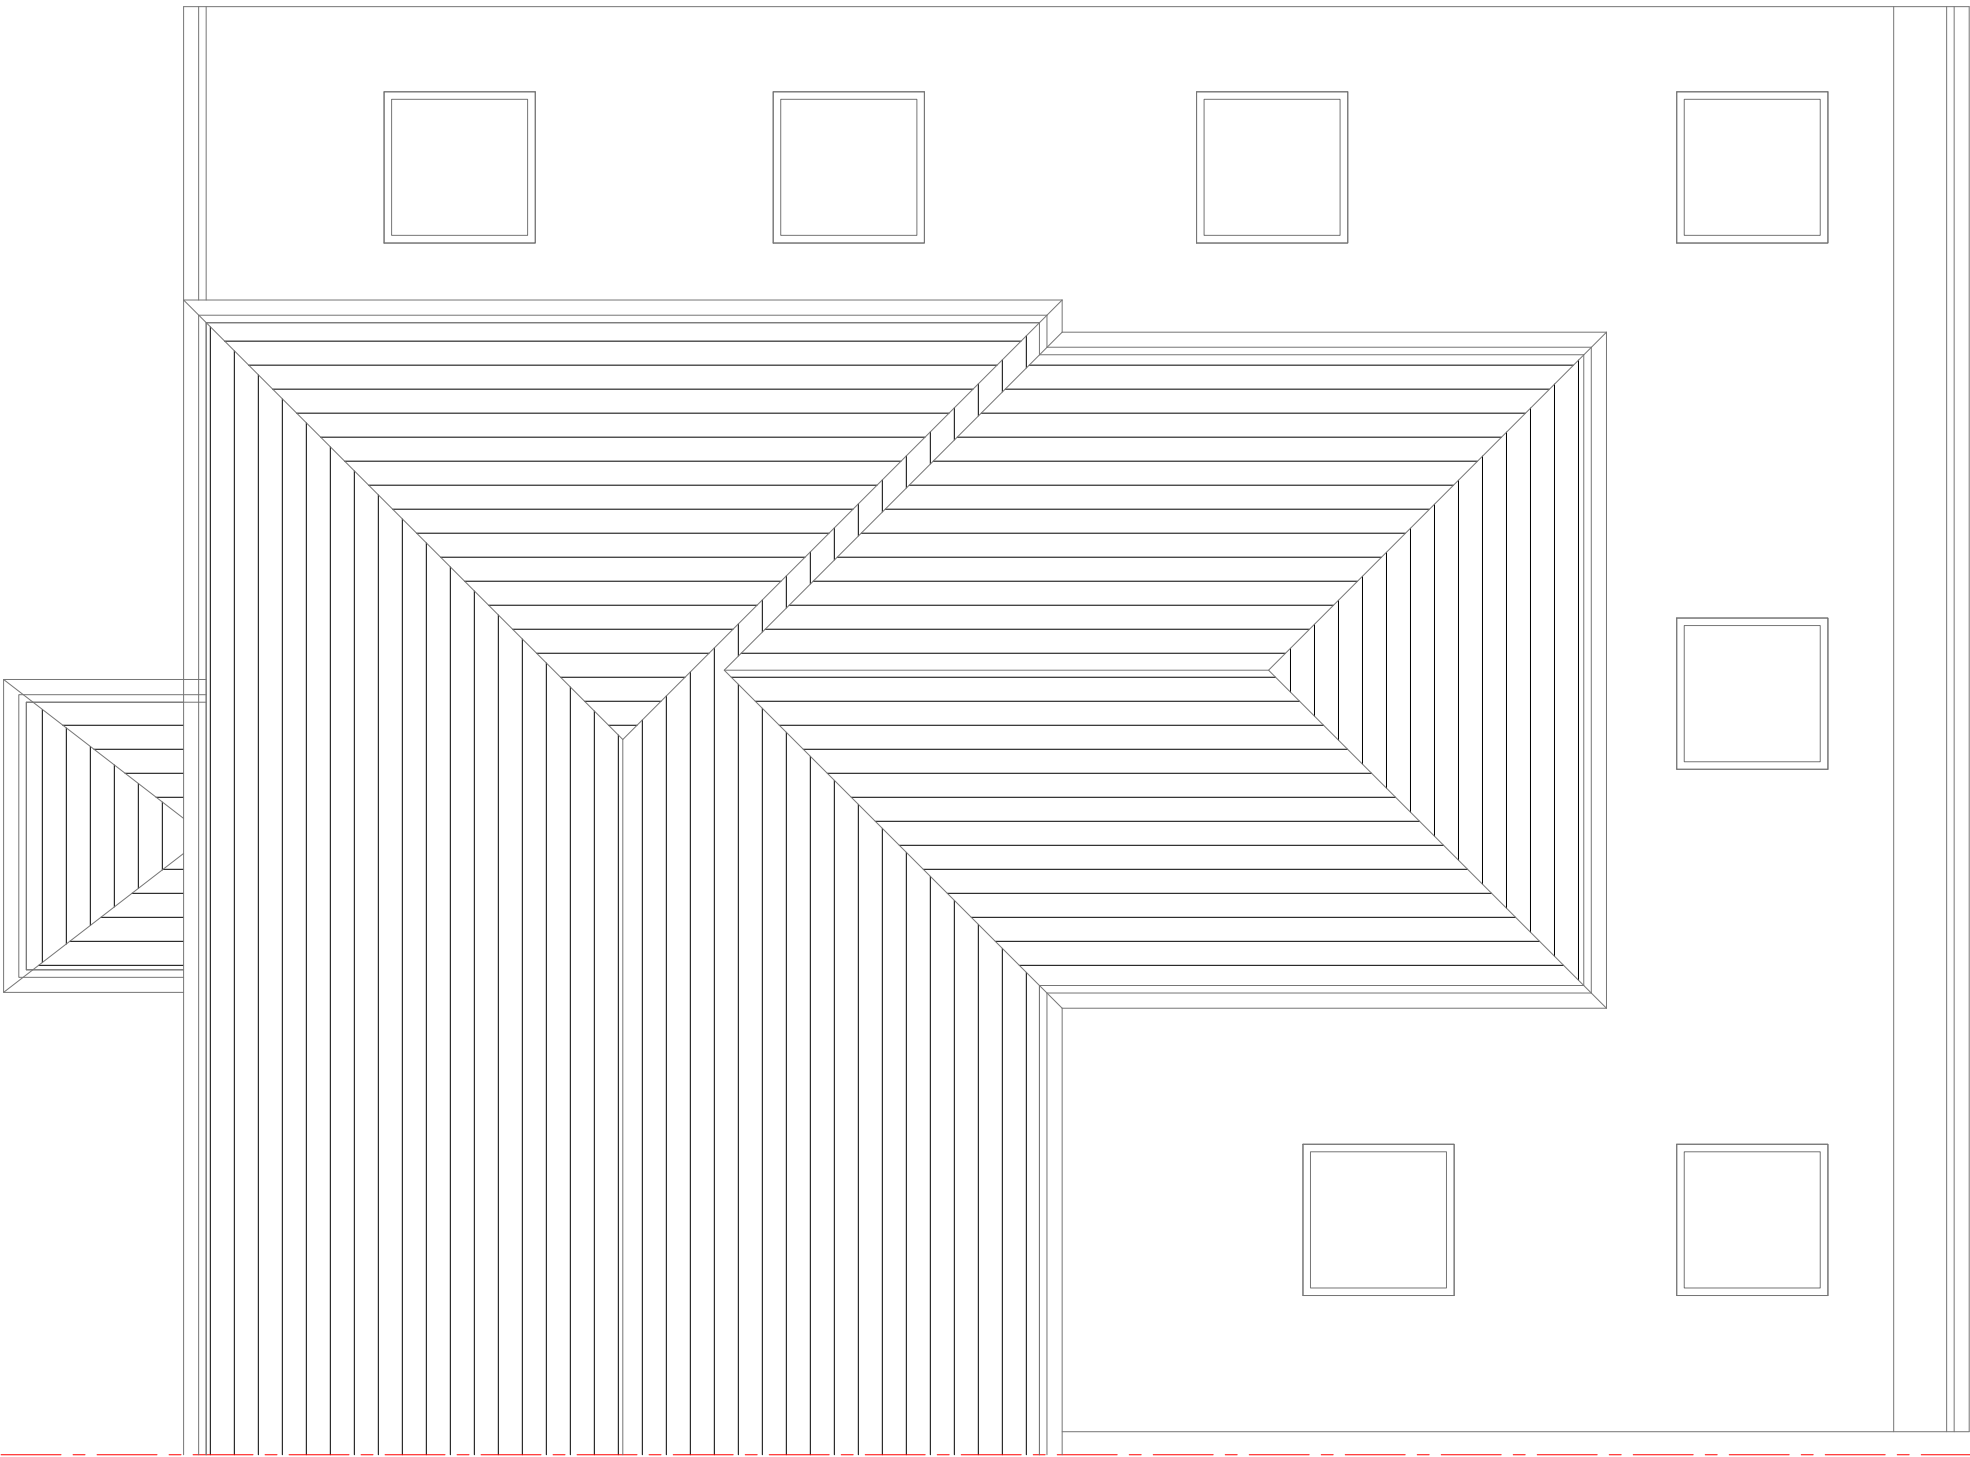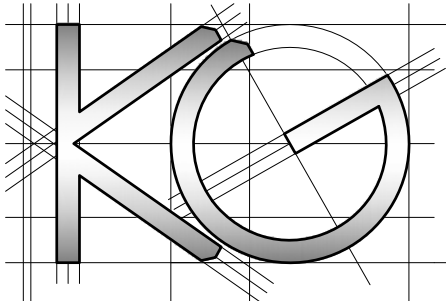

<u>Site Address:</u> 85 North Road West Drayton UB7 9LE	<u>Drawing Content:</u> Proposed Roof Plan	<u>Drawings No:</u> 85northroad/2026/05		<u>Date Drawn:</u> 9th October 2026		Planning Issue	
		3		5		7	
		<u>Drawings Scale:</u> 1:50		<u>Drawn By:</u> KG		<u>Revision:</u>	
1	2	4	6				8

All work to comply with current building regulations and codes of practice

Do not scale from drawings


all dimensions to be checked on site before the start of any work

All Proposed External Materials to Match Existing External Materials


Any Proposed Windows to Flank wall to be Obscure Glazed and Non-Opening below 1.7m from FFL



Proposed Front Elevation
Scale 1:100

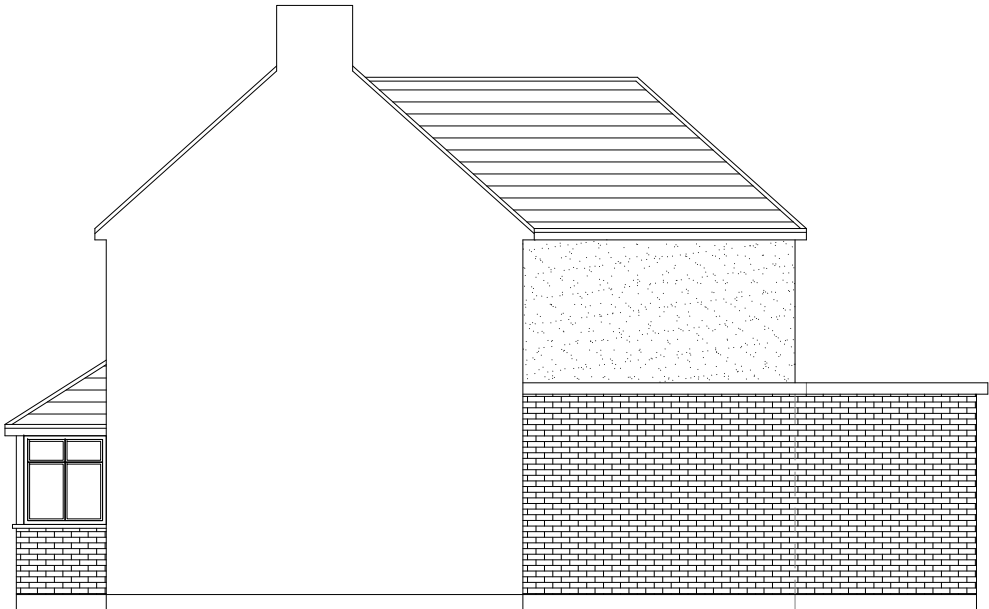


Proposed Side Elevation
Scale 1:100

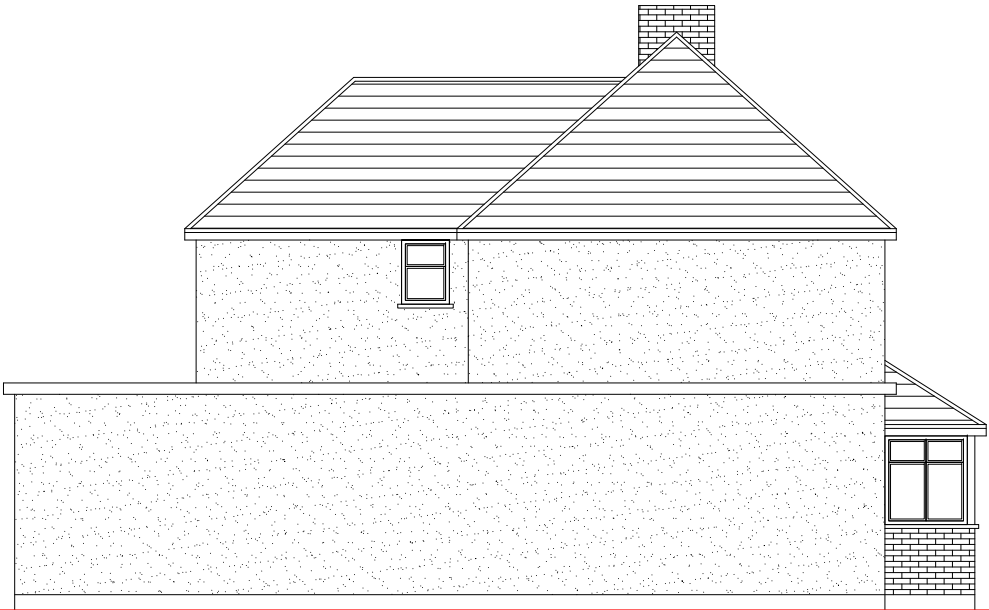

Proposed Side Elevation
Scale 1:100



Proposed Rear Elevation
Scale 1:100

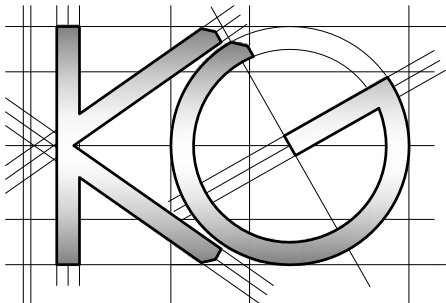

Site Address:
85 North Road
West Drayton
UB7 9LE

Drawing Content:
Proposed Elevations

Drawings No:
85northroad/2026/06

Date Drawn:
9th October 2026

Planning Issue

Drawings Scale:
1:100

Drawn By:
KG

Revision:

8