




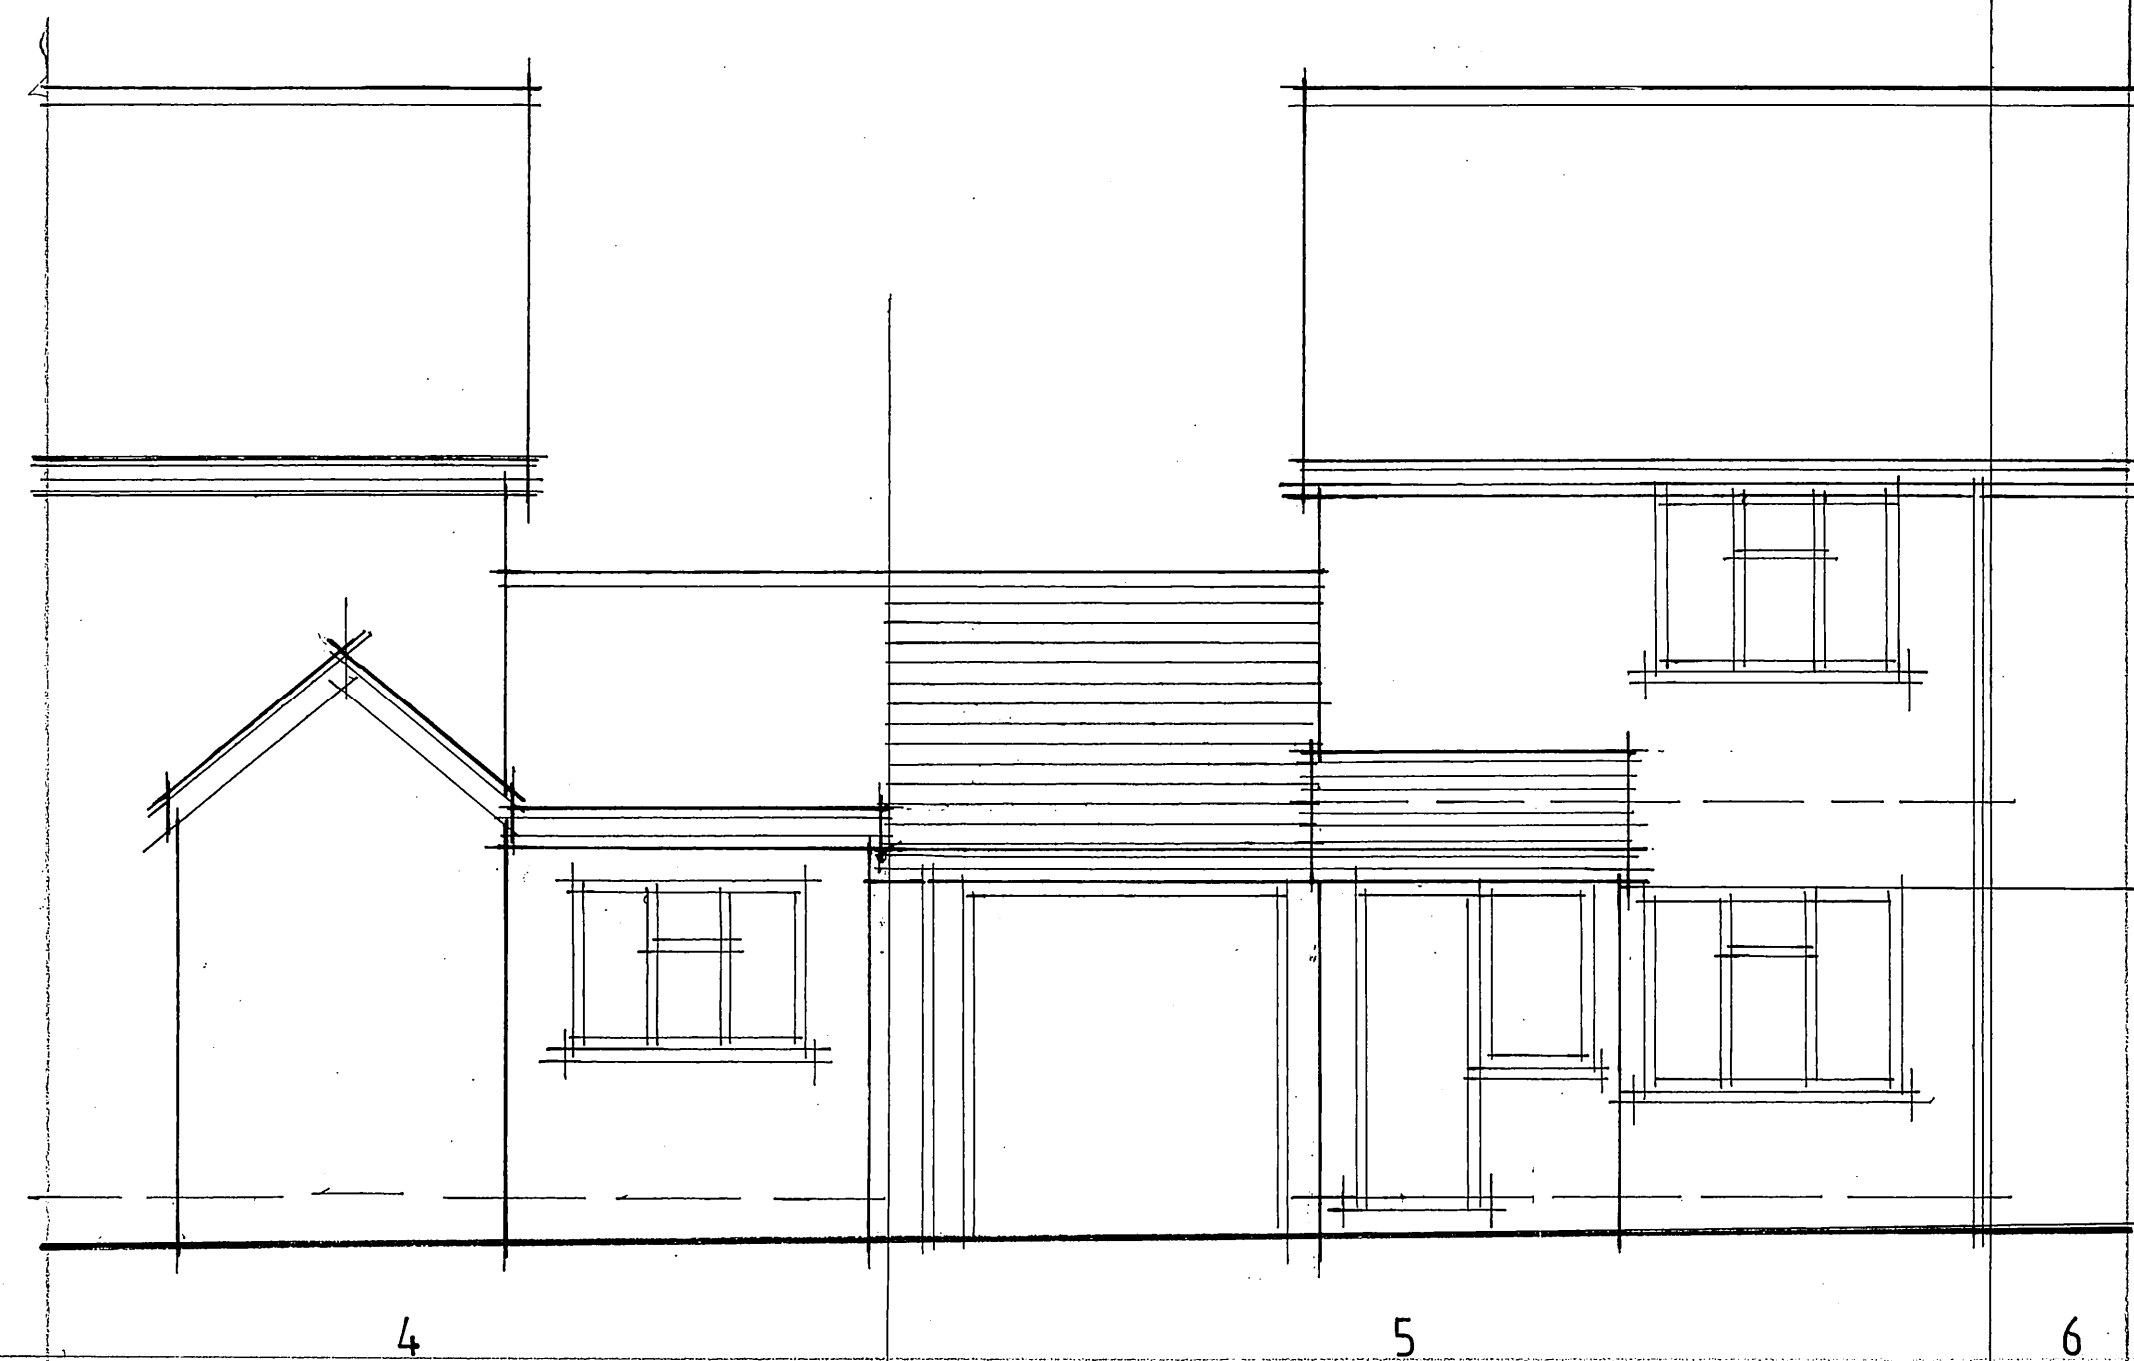



FRONT ELEVATION

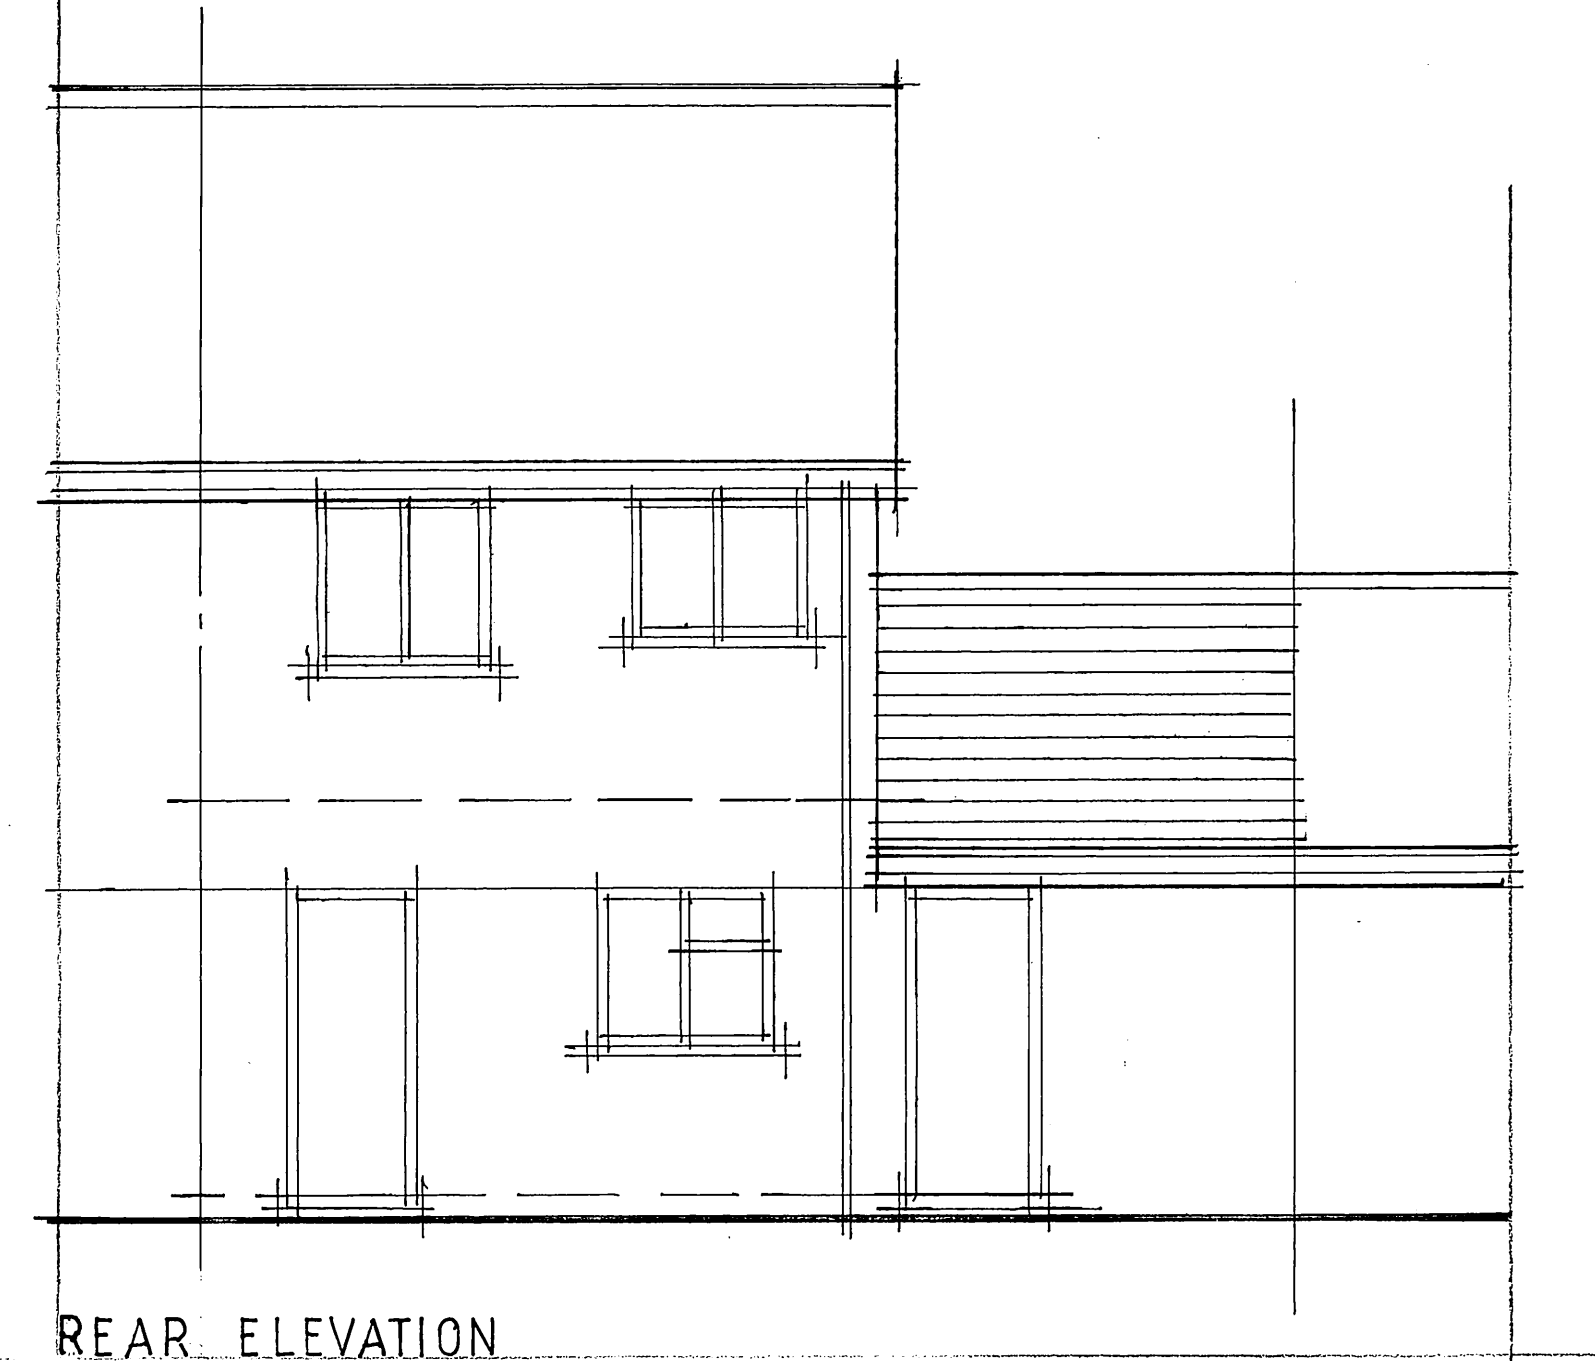


REAR ELEVATION

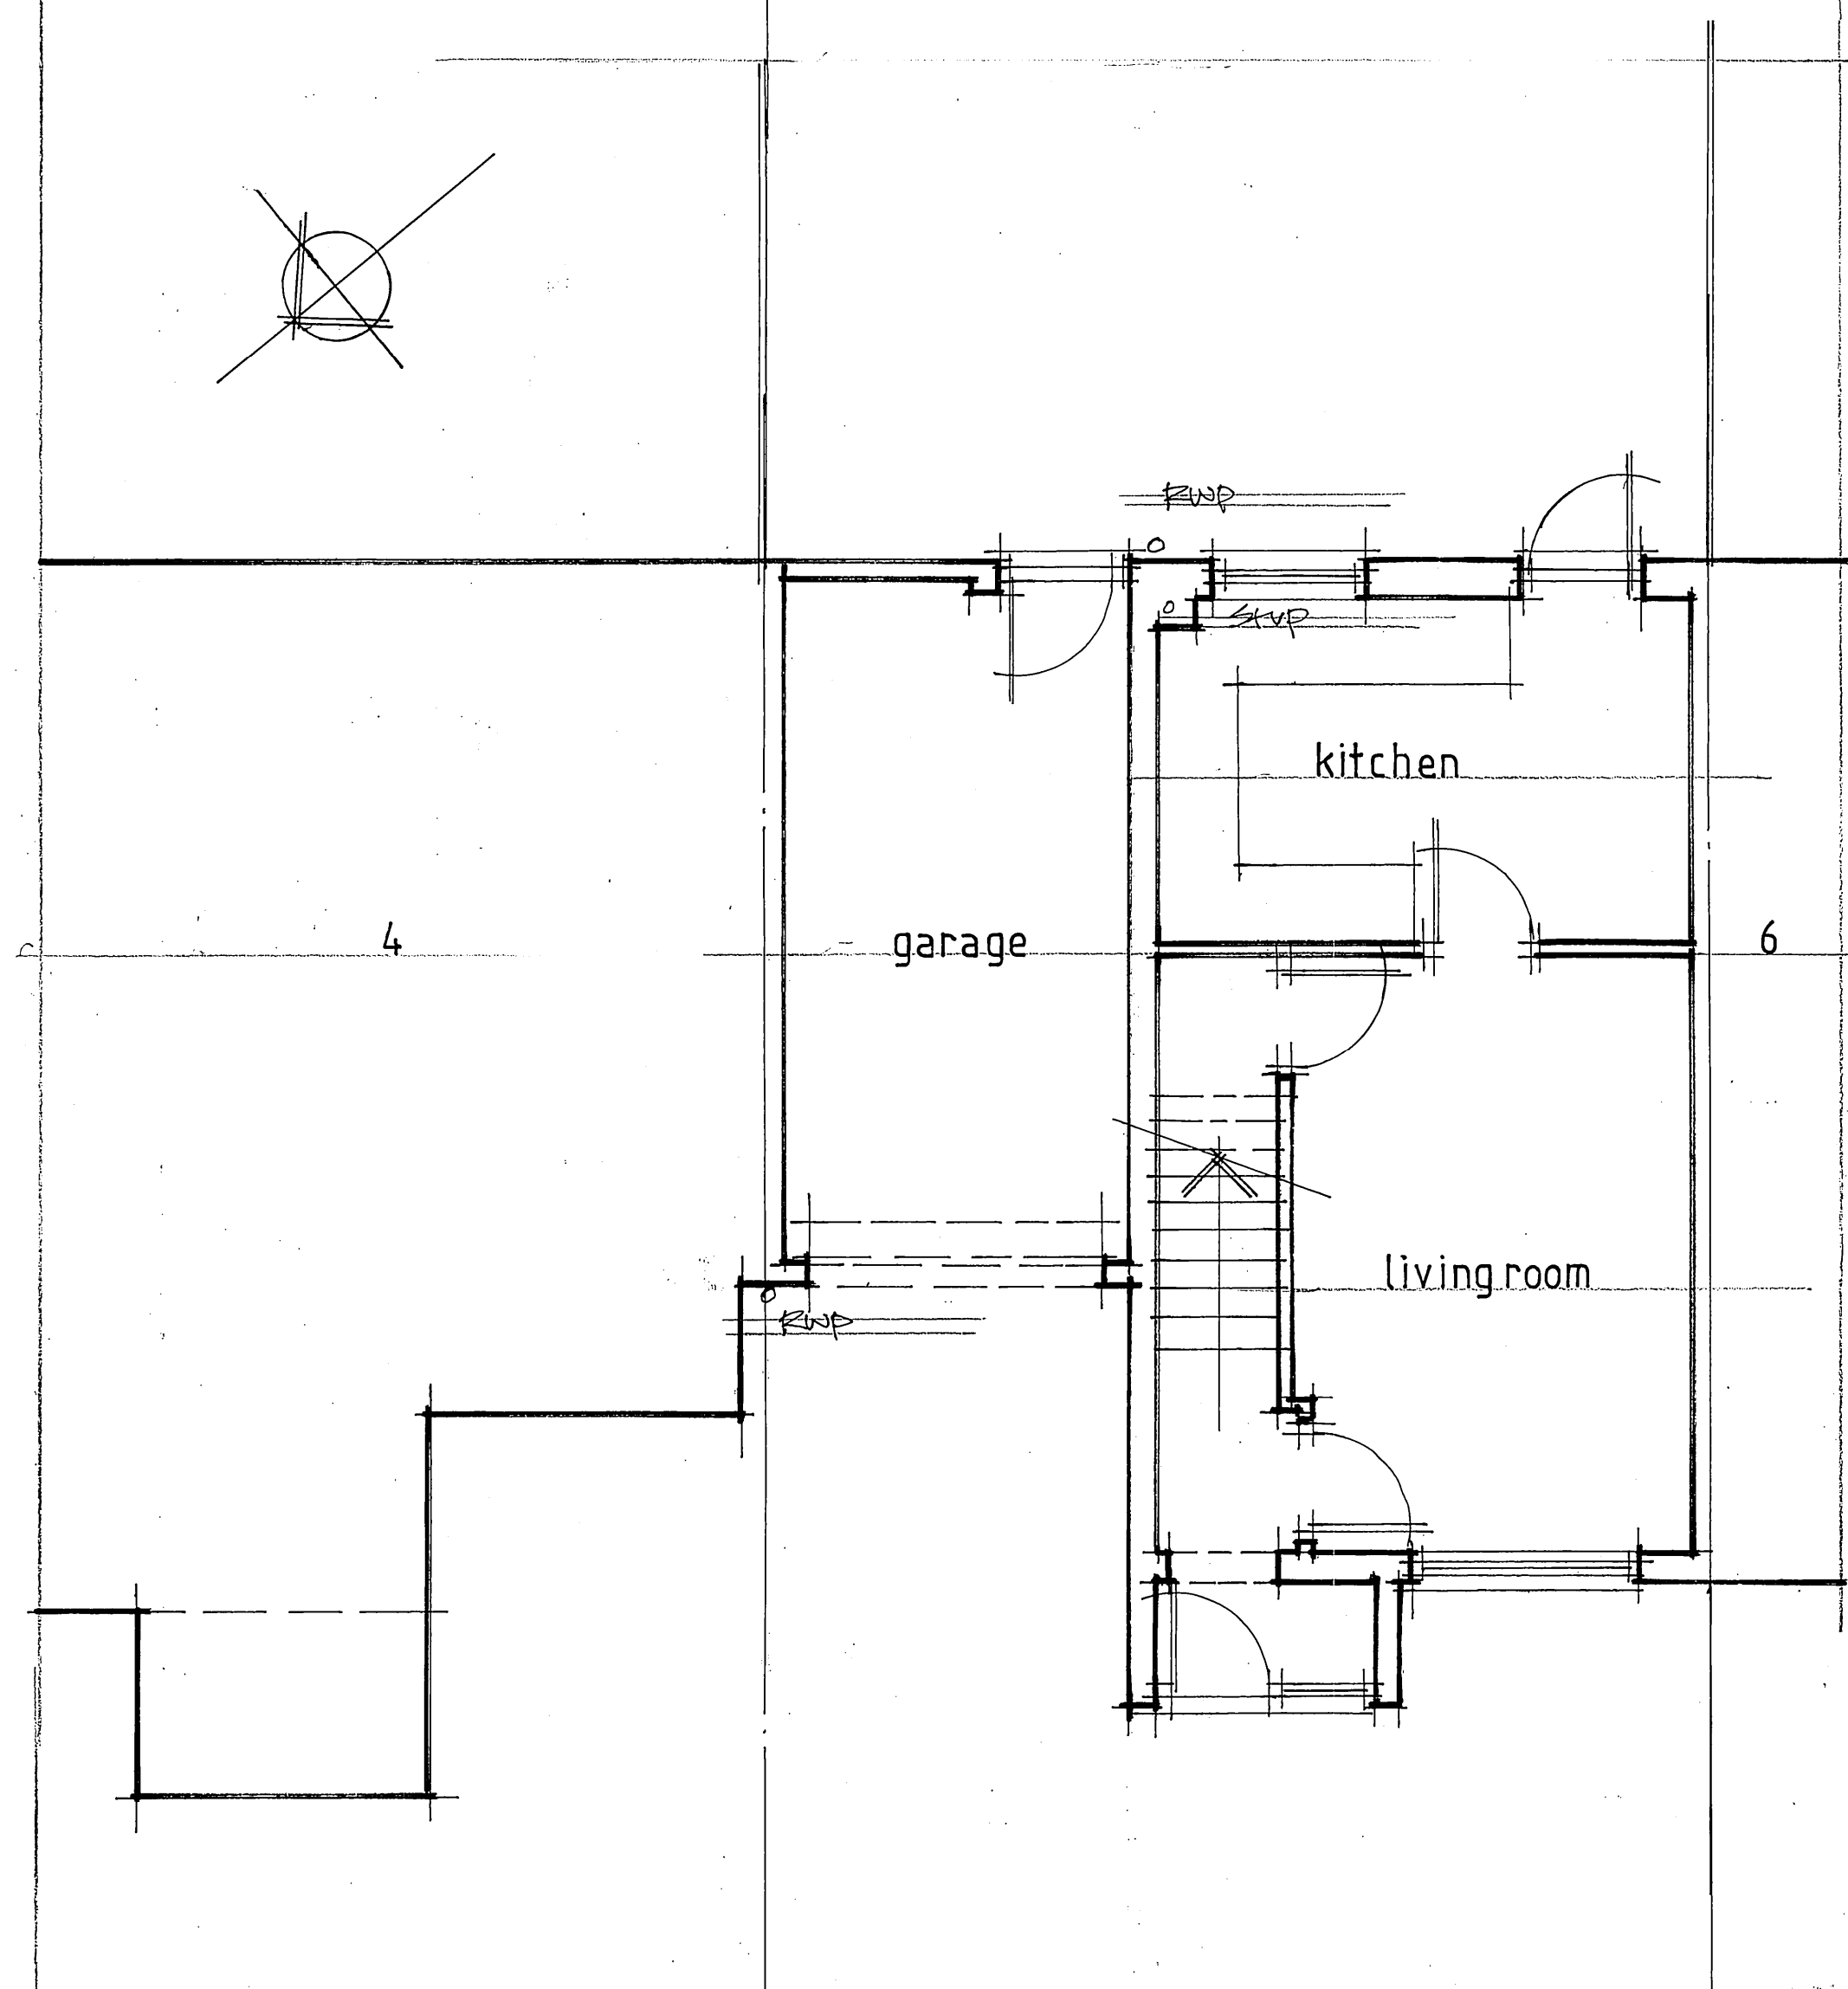

GROUND FLOOR PLAN

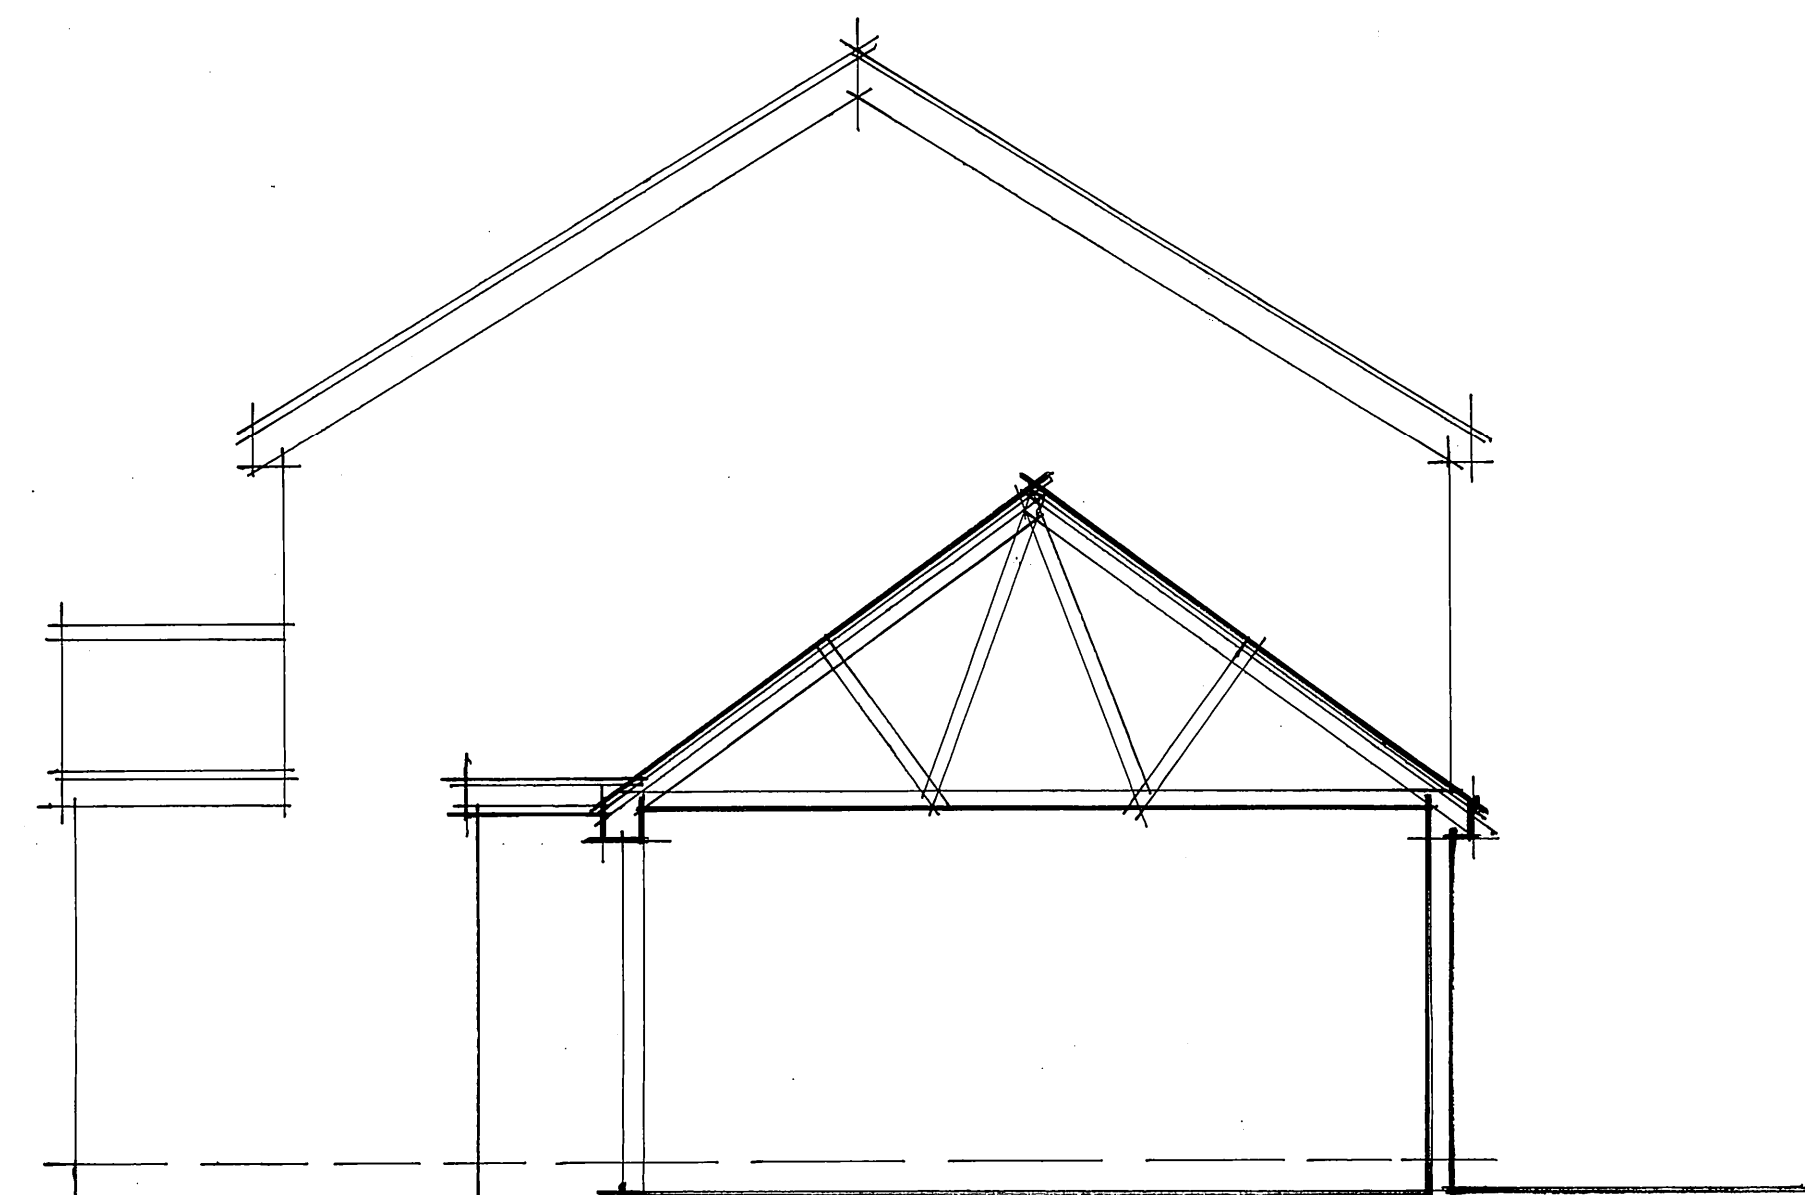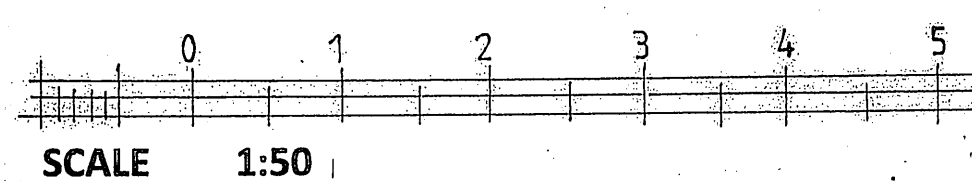


SIDE ELEVATION TO No. 4

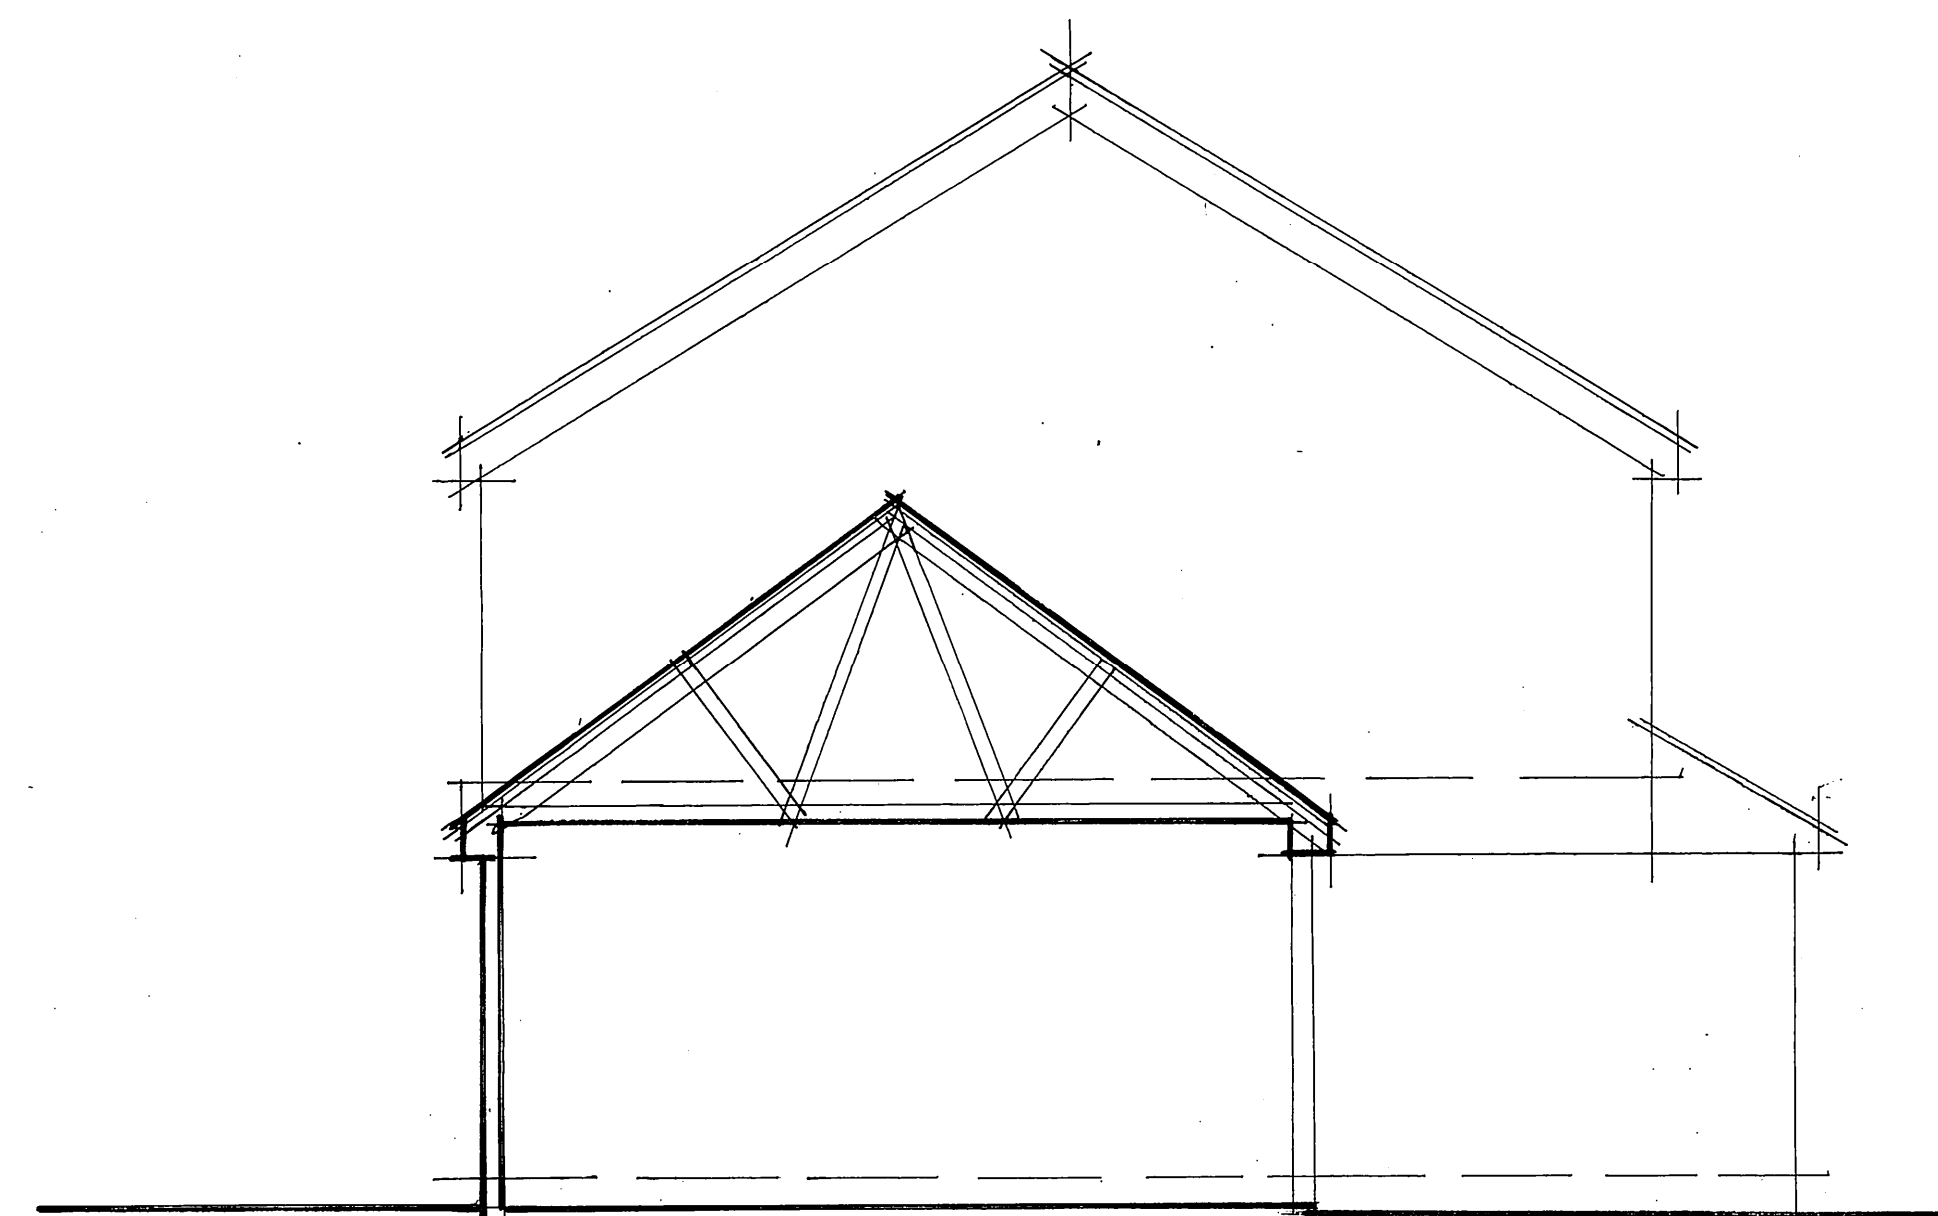

SIDE ELEVATION TO No. 6

DESCRIPTION	DATE	REV

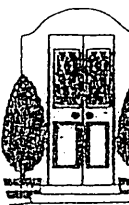 **DAVID F. EWINS** RIBA
ARCHITECT
31 BOSTON GARDENS
BLUNTFORD
MIDDLESEX TW8 9LS
OFFICE: 020 8560 7934
MOBILE: 0784 727674

CLIENT

JOB
**5 WESTLAKE CLOSE
HAYES**

DRAWING TITLE
AS EXISTING

DATE January 2021 DRAWN DS

SCALE 1:50 @ A500

JOB No	DRAWING No	REVISION
1671	01	