




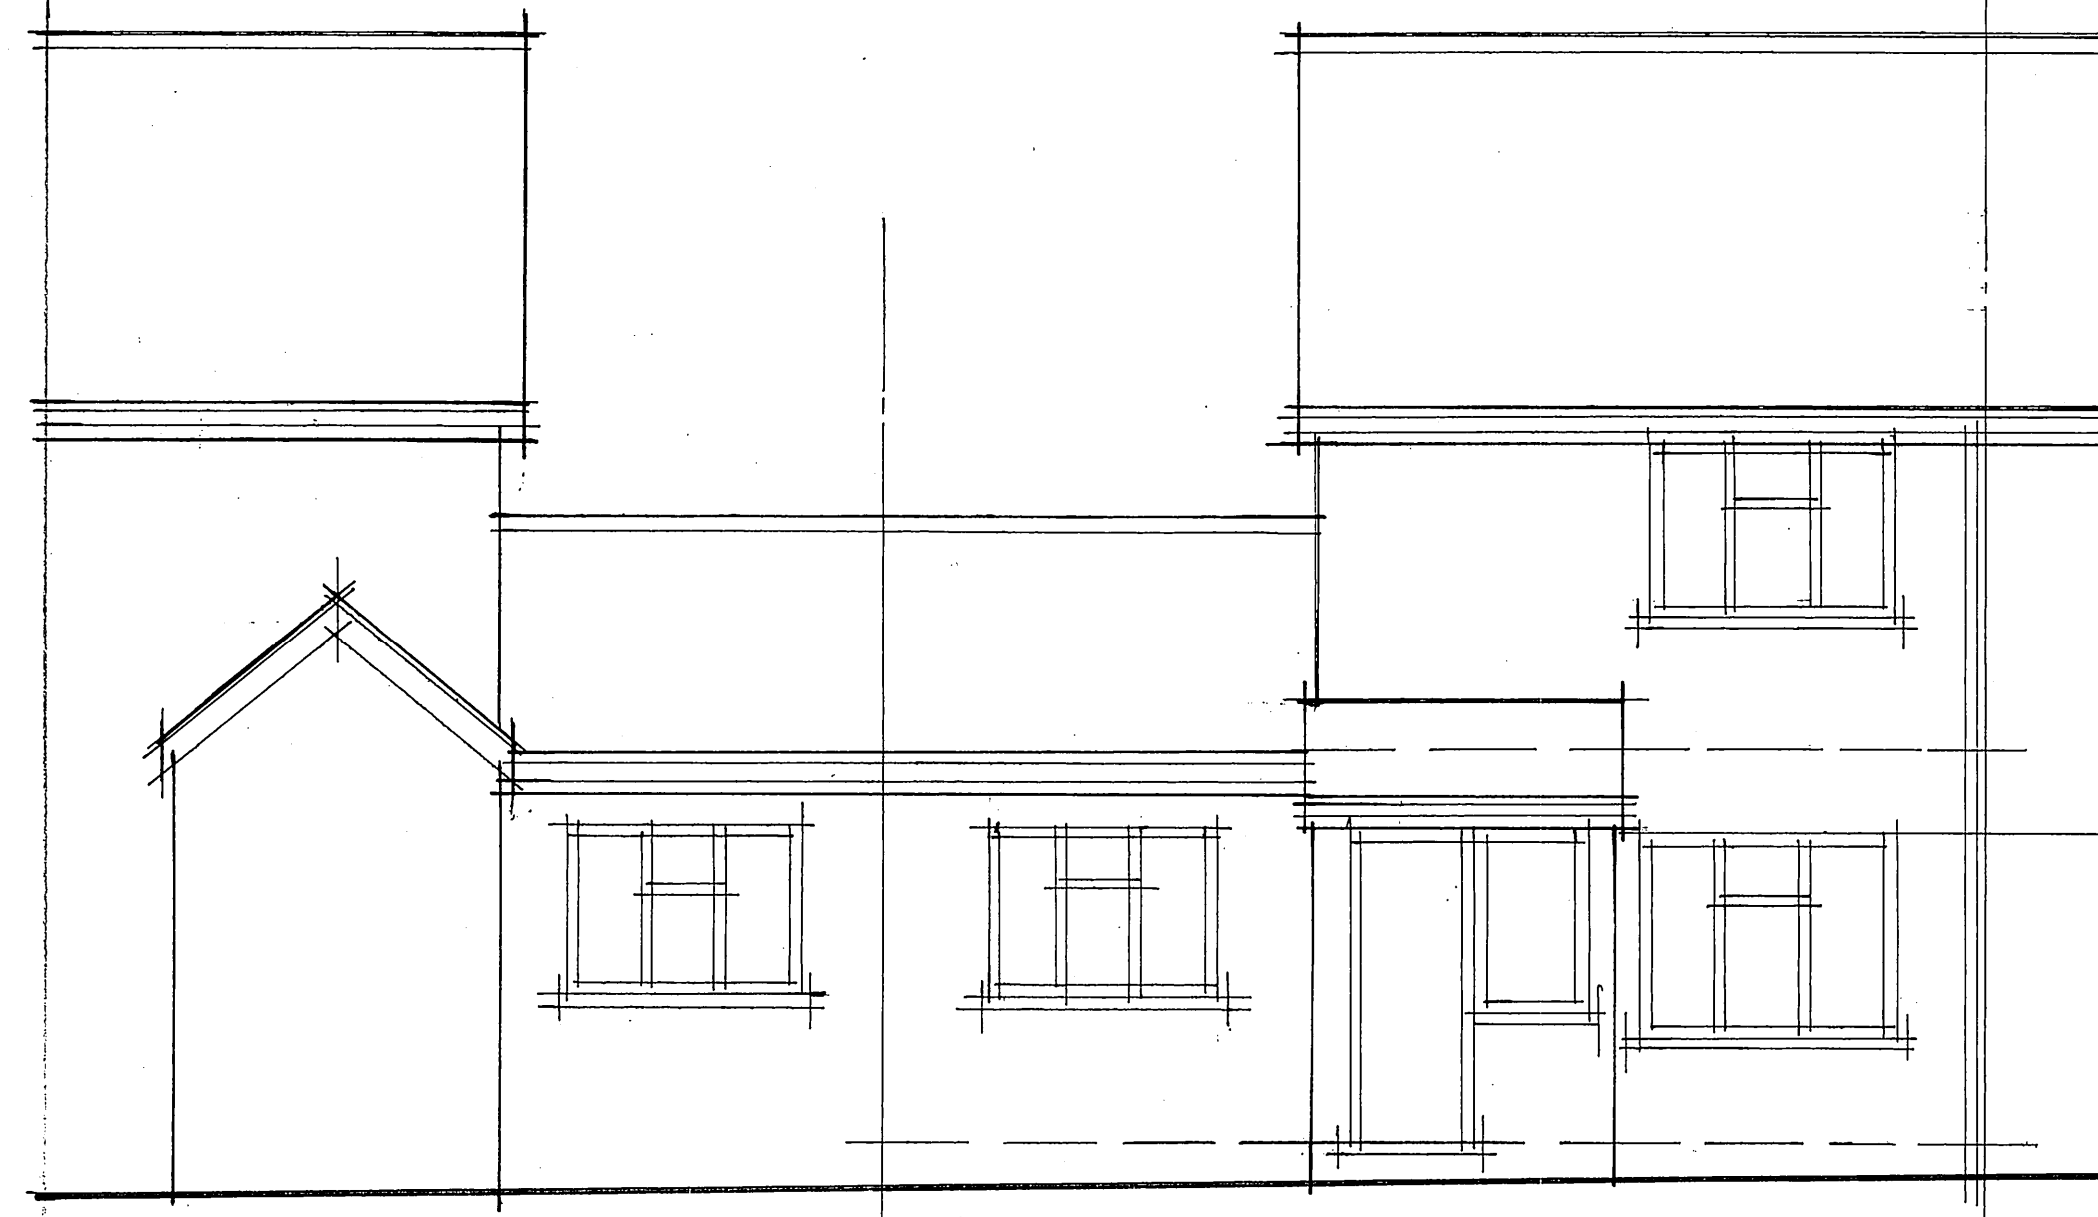



FRONT ELEVATION

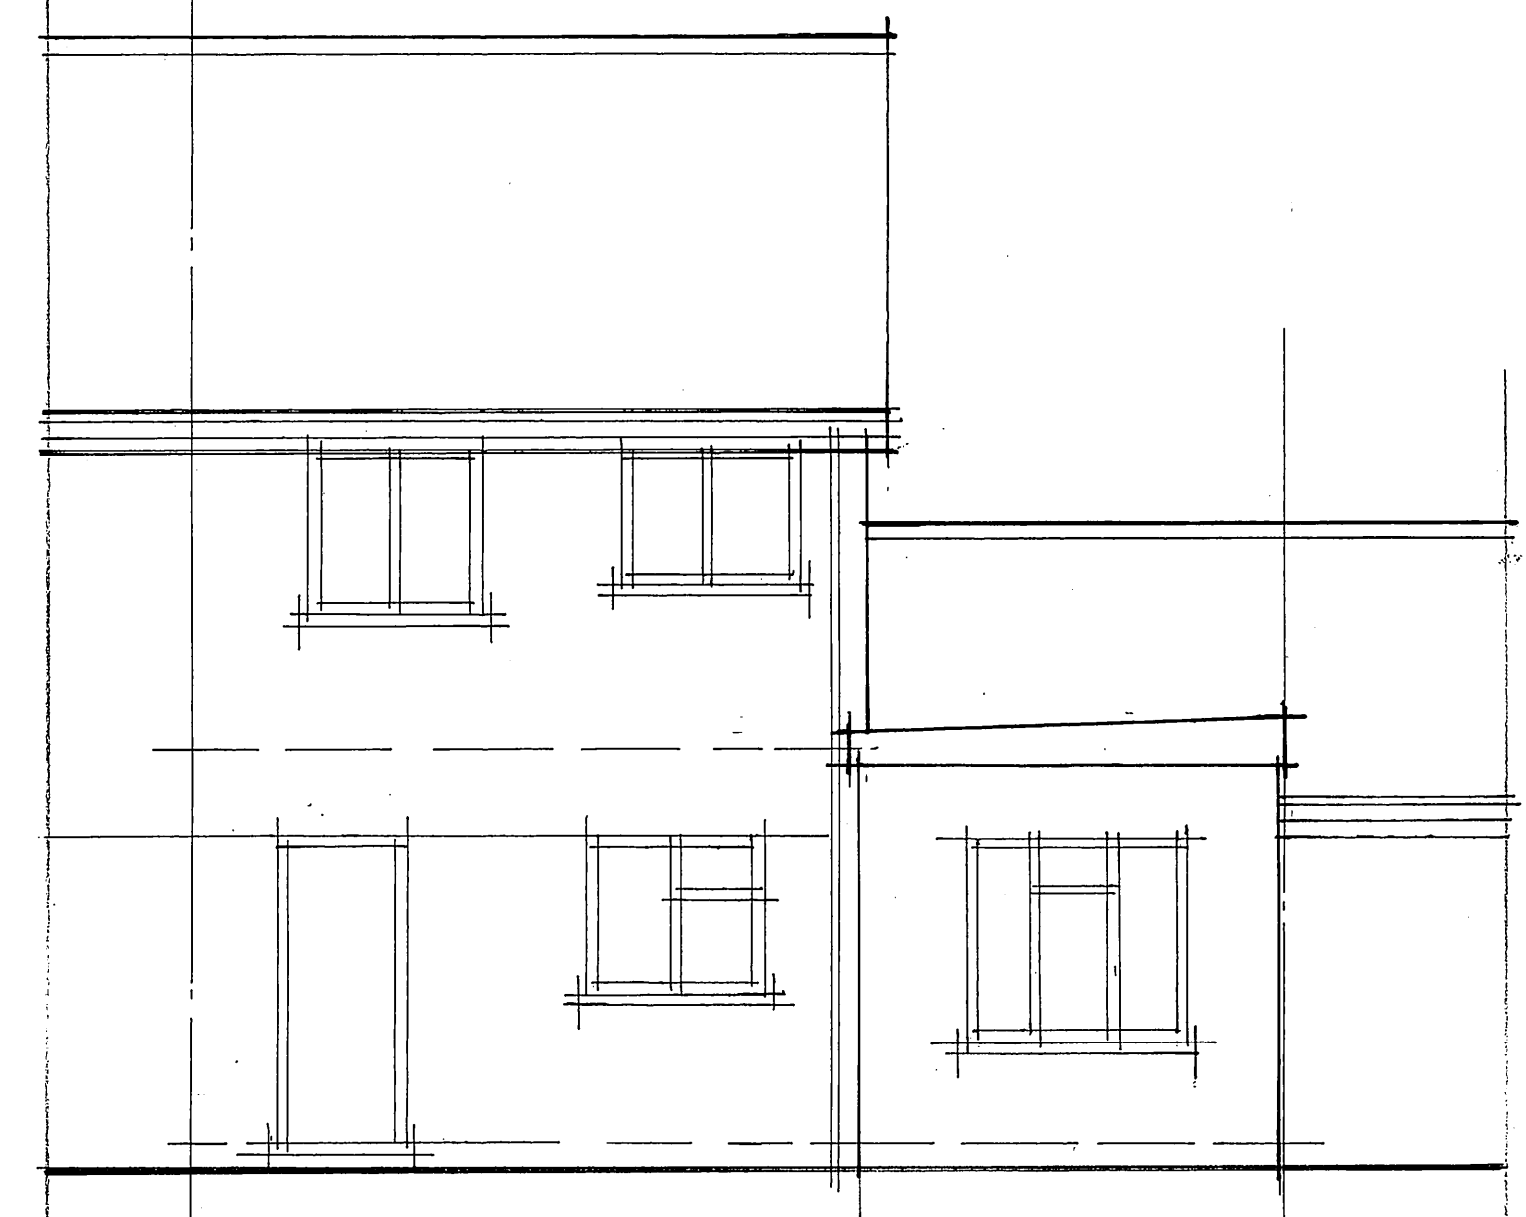


REAR ELEVATION

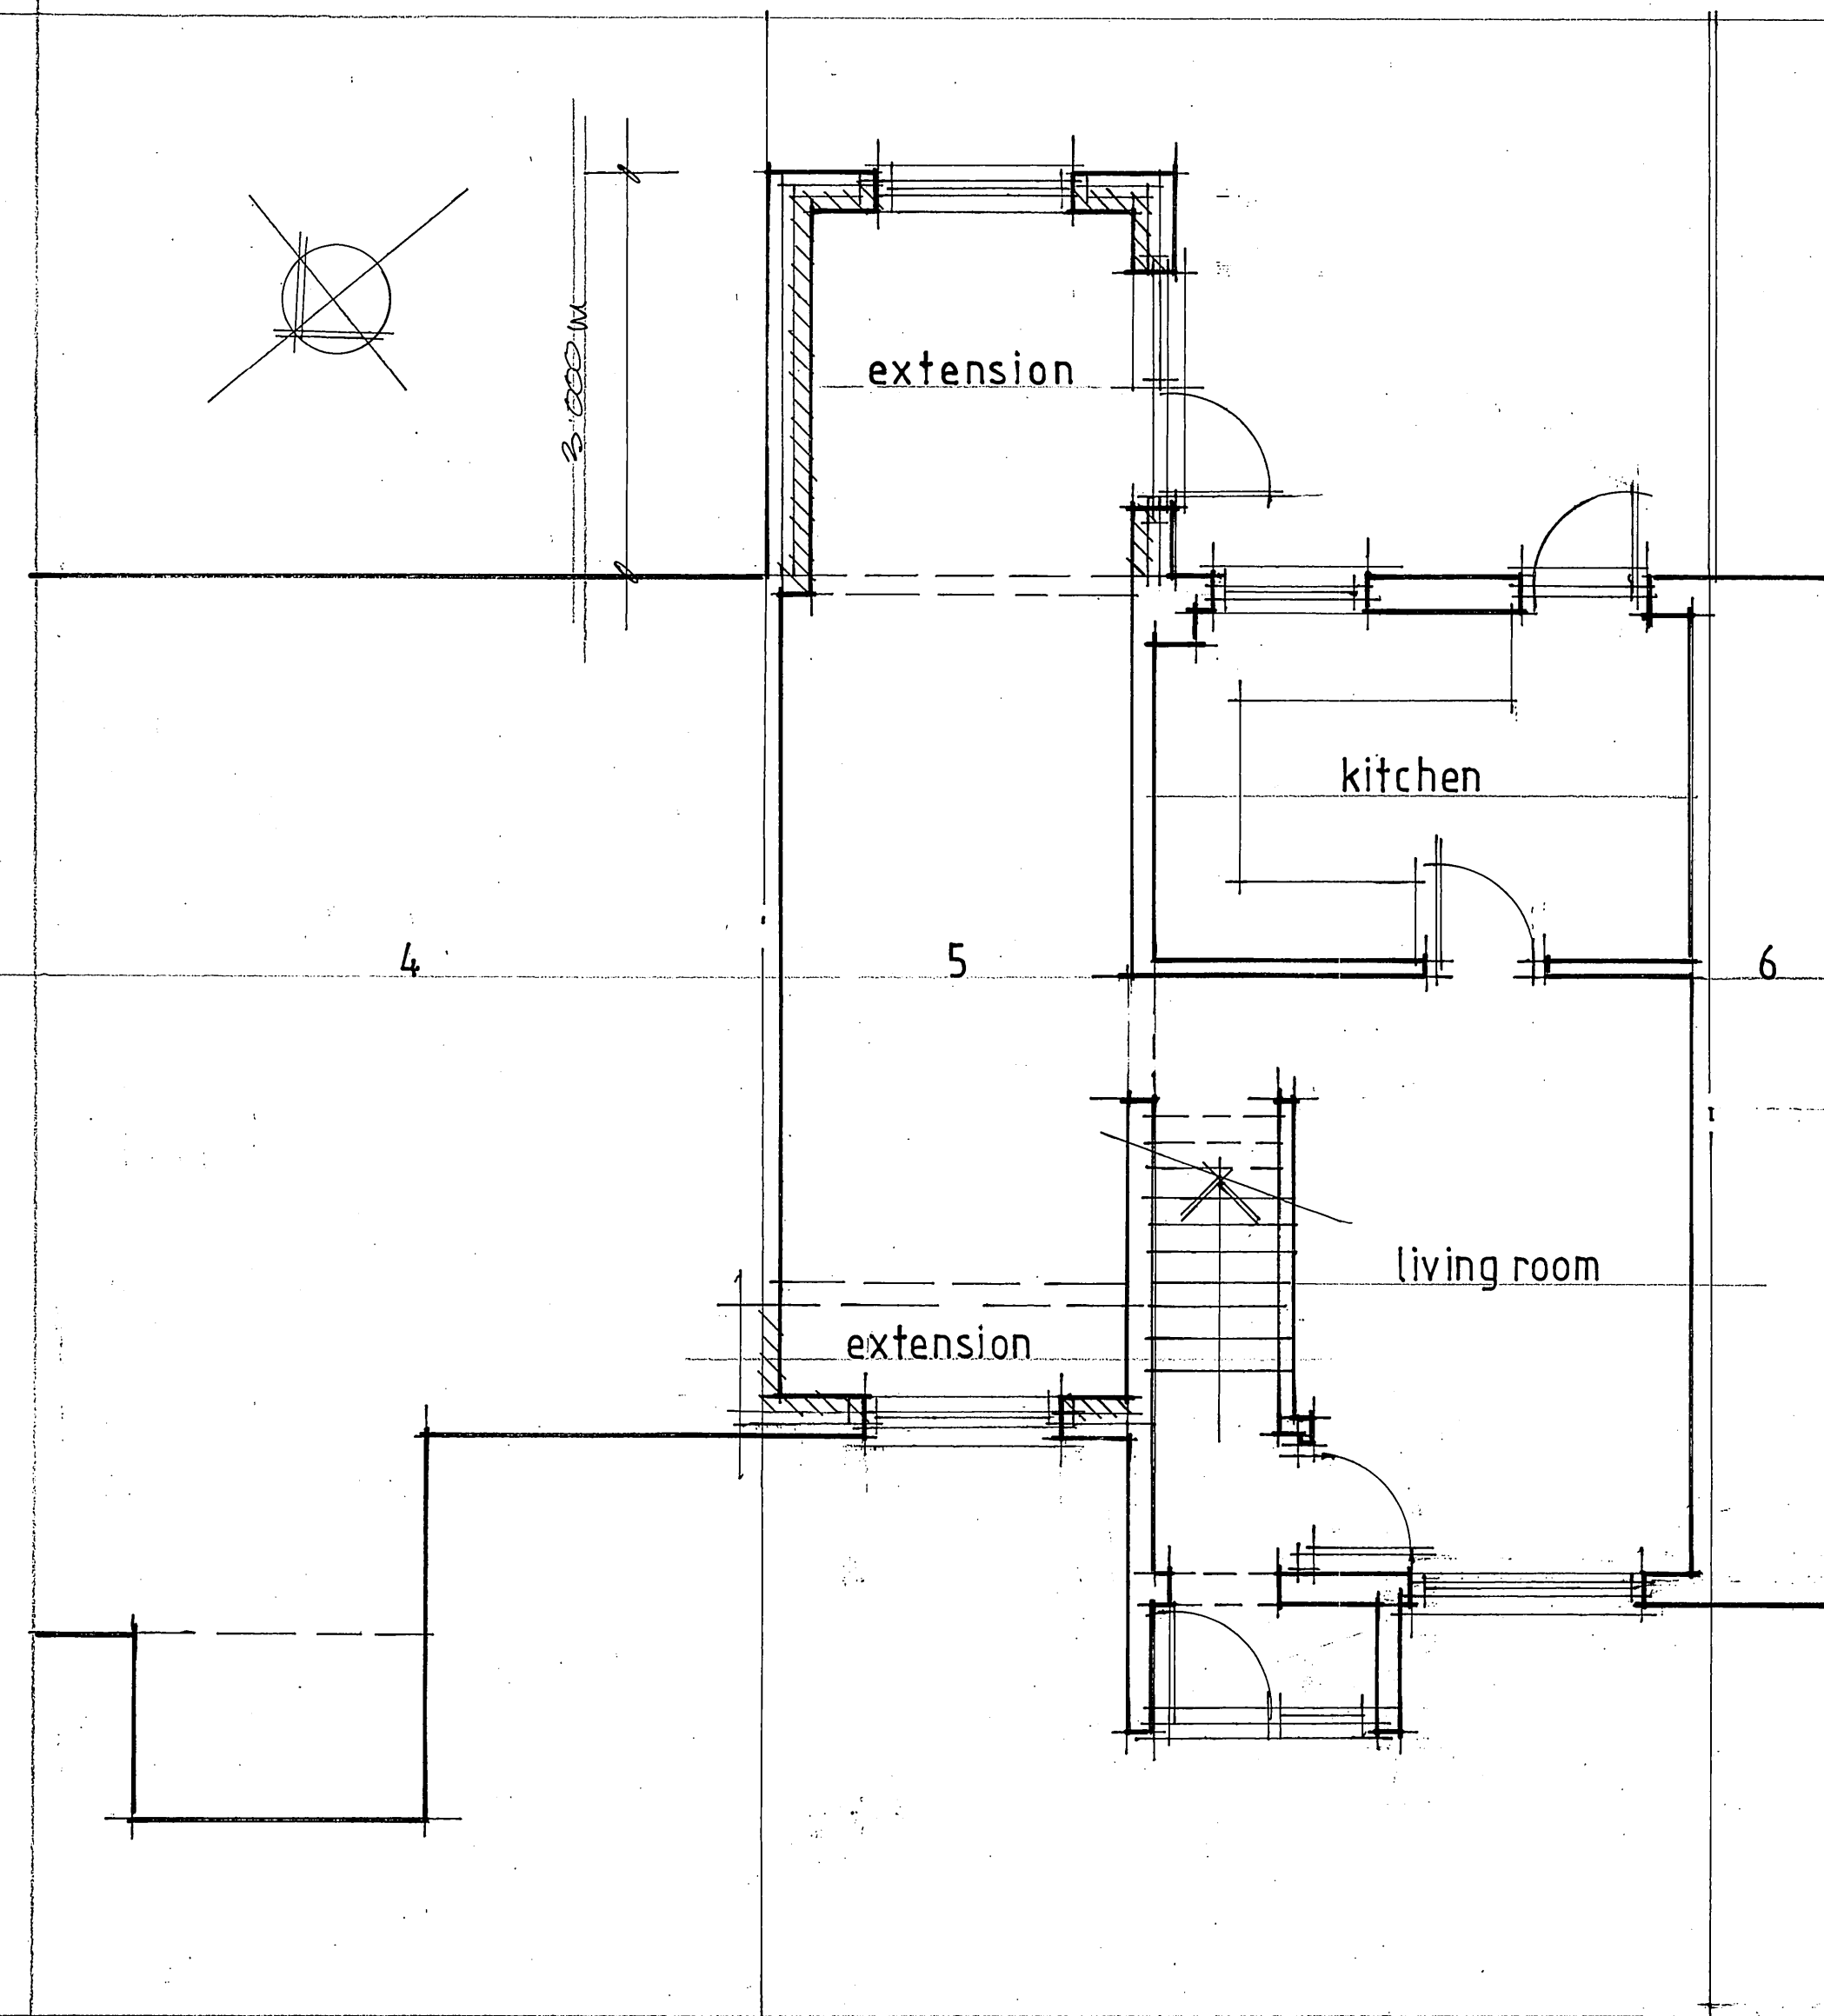

GROUND FLOOR PLAN

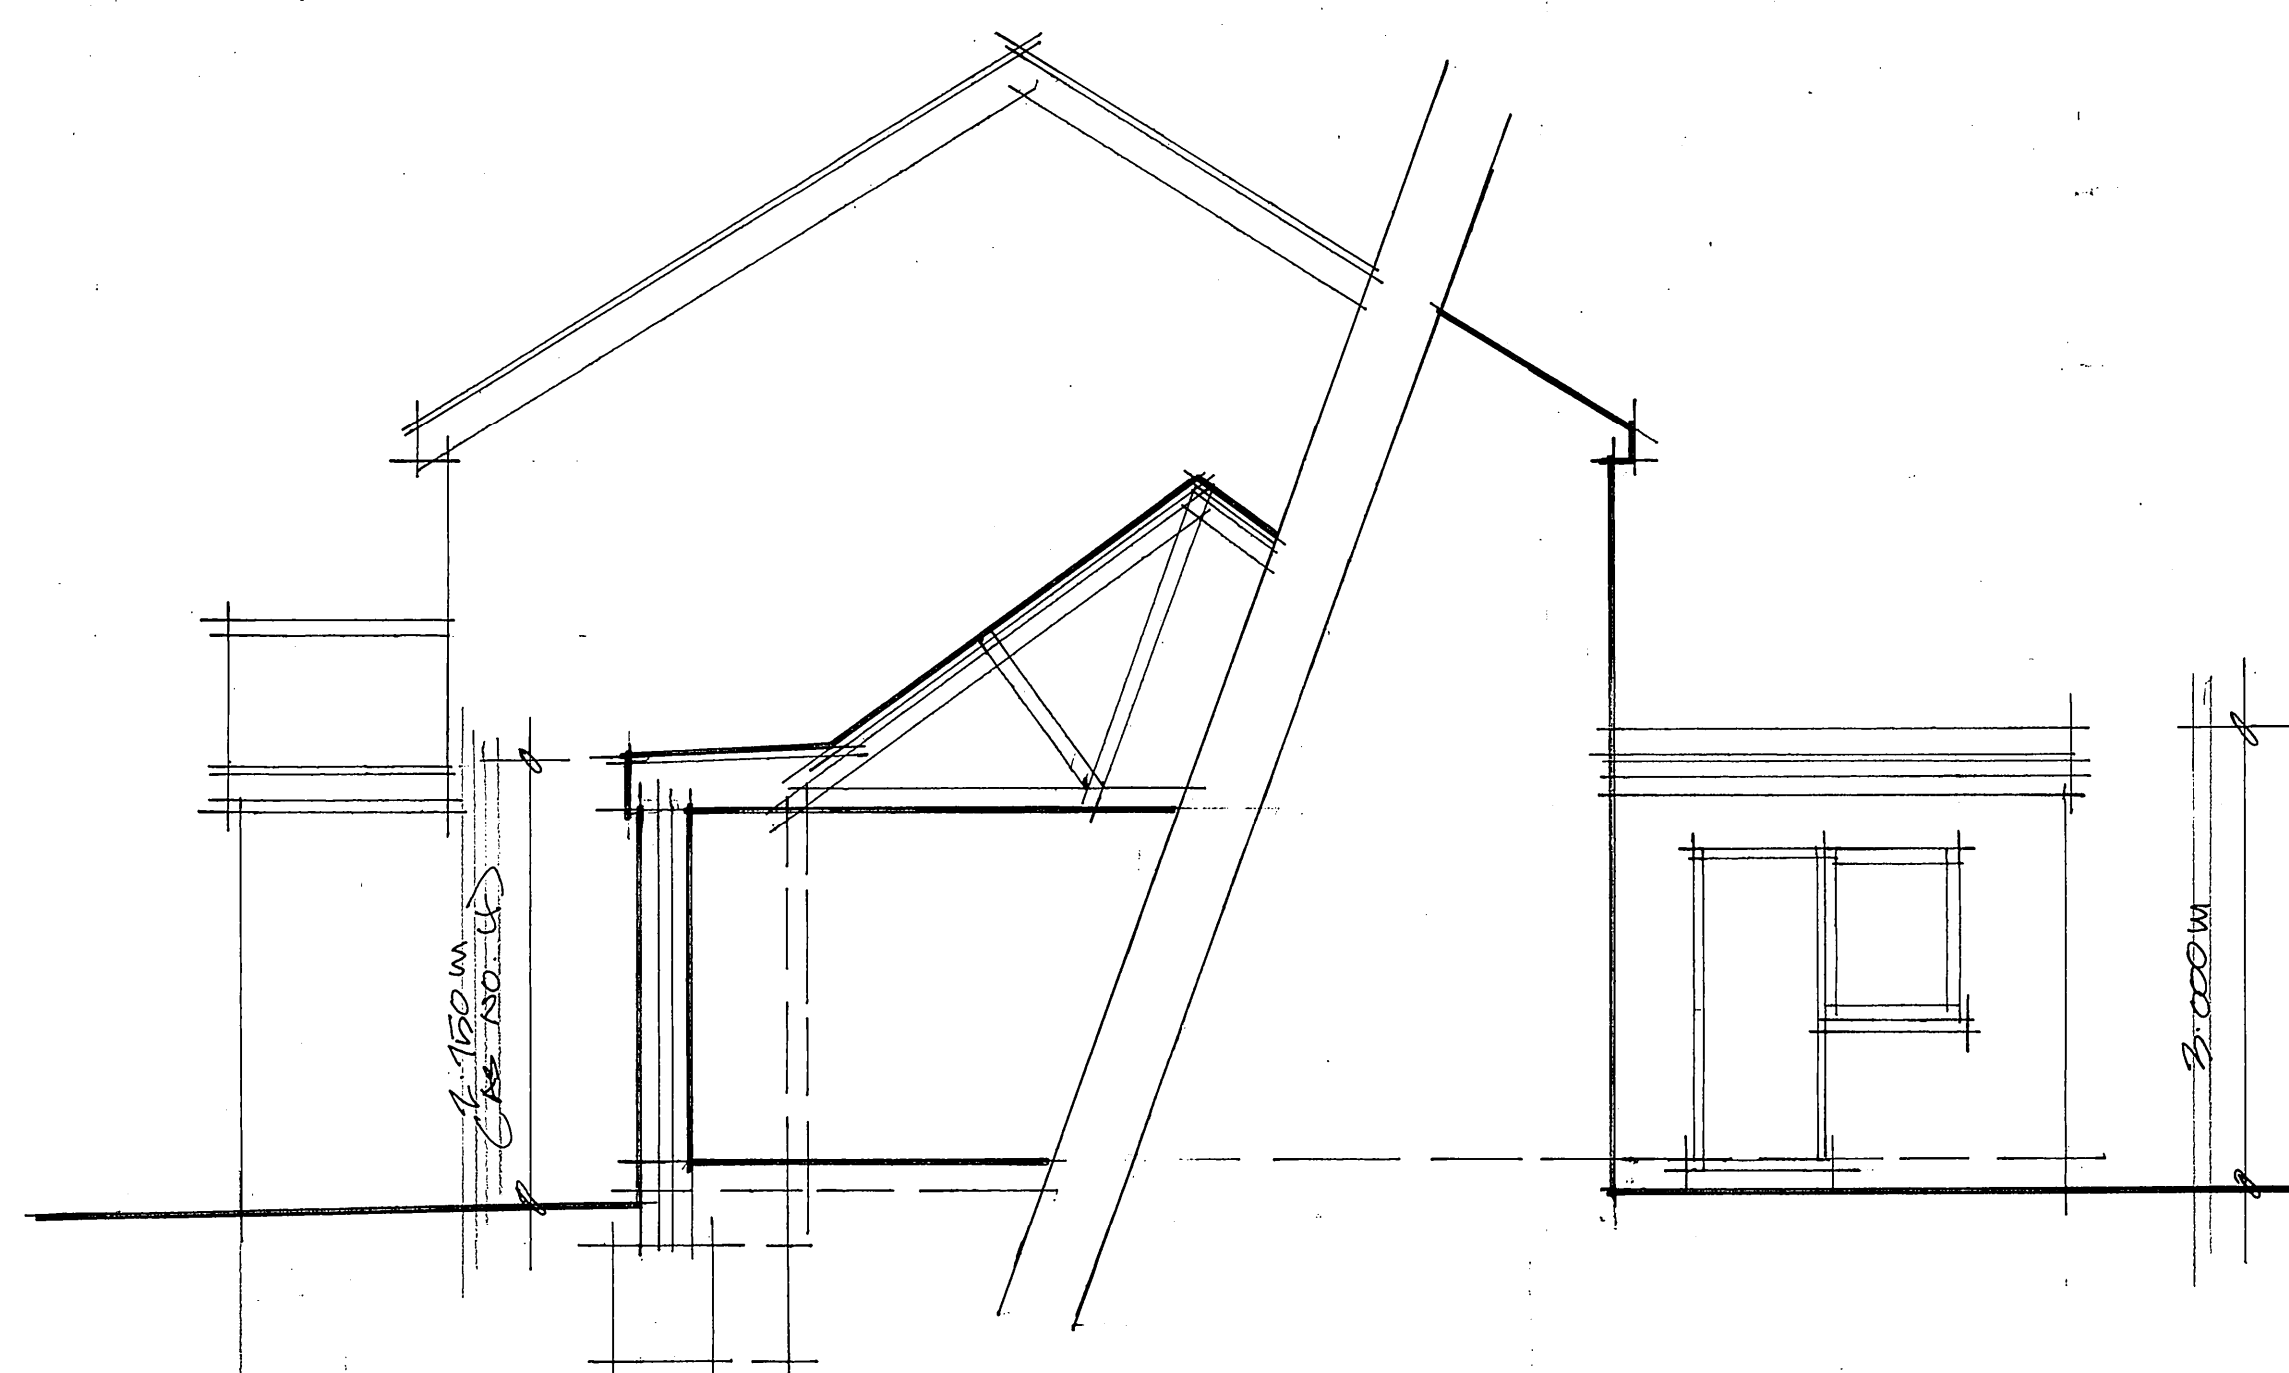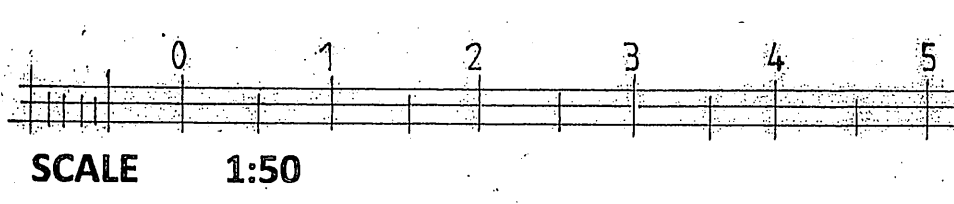


SIDE ELEVATION TO No. 4

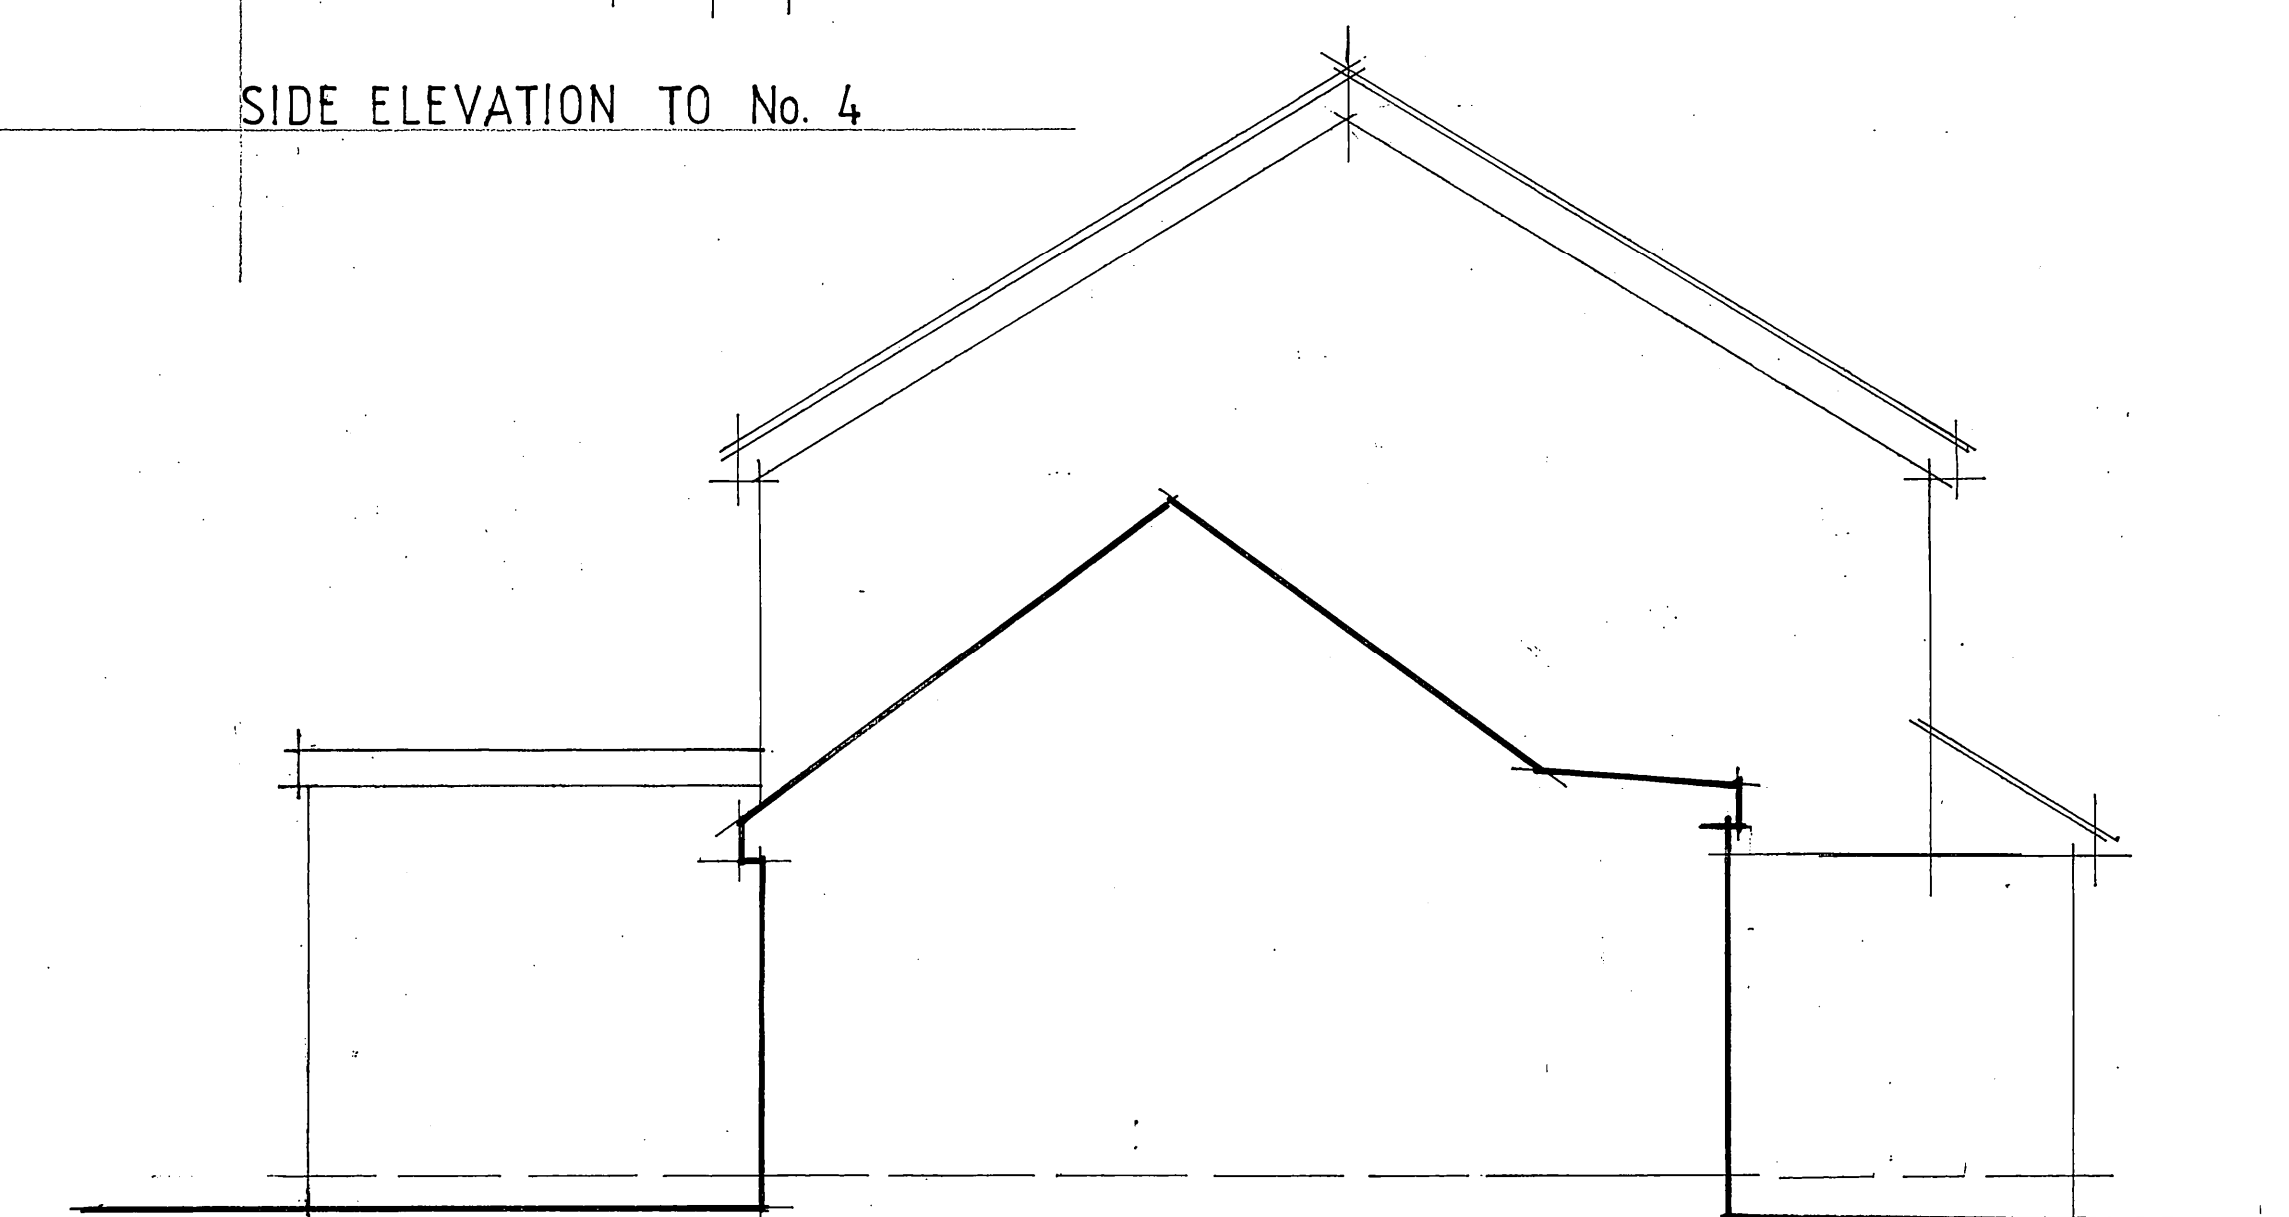

SIDE ELEVATION TO No. 6

DESCRIPTION	DATE	REV

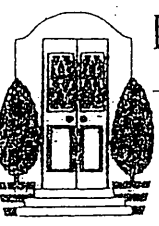
DAVID F. EWINS RIBA
 ARCHITECT
 31 BOSTON GARDENS
 BRENTFORD
 MIDDLESEX TW8 9LS
 OFFICE: 020 8560 7934
 MOBILE: 0784 727674

CLIENT

JOB
5 WESTLAKE CLOSE
HAYES

DRAWING TITLE
AS PROPOSED

DATE	JANUARY 2004	DRAWN	SE
SCALE	1:50 @ A1 SIZE		

JOB No	DRAWING No	REVISION
1671	03	