


APPLICATION FOR CERTIFICATE OF LAWFUL DEVELOPMENT LOFT CONVERSION

SITE LOCATION PLAN
AREA 2 HA
SCALE 1:1250 on A4
CENTRE COORDINATES: 507821, 181066



Supplied by Streetwise Maps Ltd
www.streetwise.net
Licence No: 100047474
22/09/2017 13:14

LOCATION PLAN
SCALE - 1: 1250.

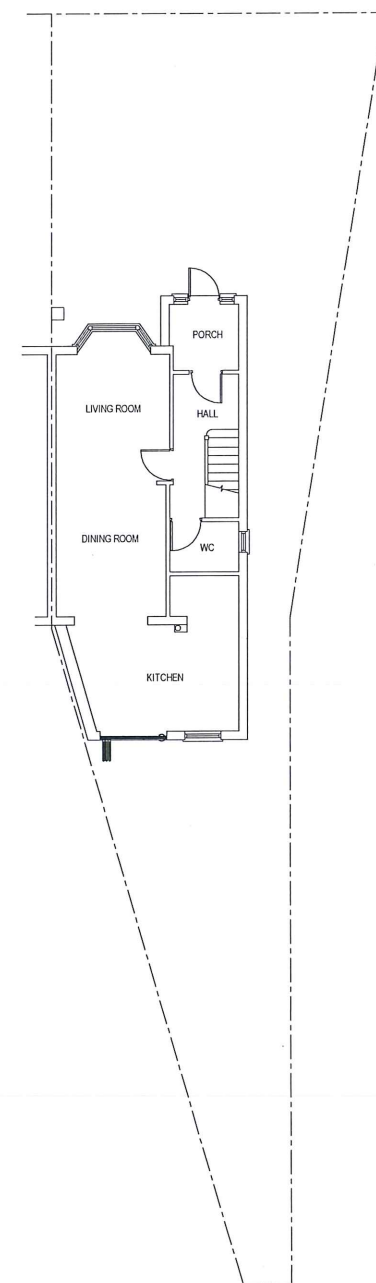

SITE PLAN
SCALE - 1: 200.

 TECON Ltd. Consulting Civil & Structural Engineers 116A High Street Edgware, Middlesex, HA8 7EL. TEL: 020 8951 5100 FAX: 020 8905 6838	NOTES:	Client	Scale 1 : 1250/1: 200	Size A3	Drawing Title LOCATION PLAN & SITE PLAN			
		Job Title 104 DICKENS AVENUE. HAYES. UB8 3DN.	Drawn by GSK		Drawing No. 9100	P	01	
			Date Sept. 2017					
	NOT FOR CONSTRUCTION							