
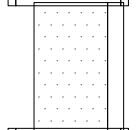
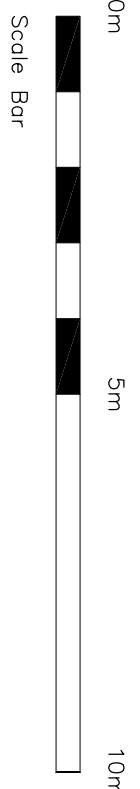


KEY

275W SOLAR PANEL

TOTAL:
87 x 275W SOLAR PANEL = 23.925kWp

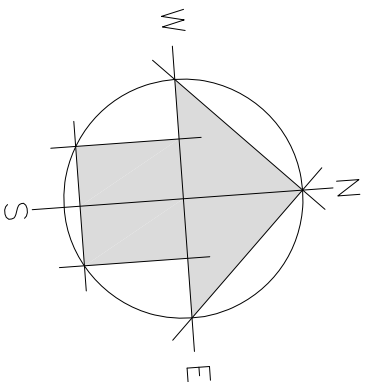

P2 28/07/20 JC WFL PV layout updated to be manufacturer specific.
REV DATE AMEN APP REVISION

Architectural Design and Technology

Capella House, 1 Railway Approach, Watlington, West Sussex BN11 1UR
Tel: 01293 252251, Email: sales@architectural-design-and-technology.co.uk

CLIENT: BELLWAY HOMES NORTH LONDON
PROJECT: BLUENOTE APARTMENTS
BLYTH ROAD, HAYES
DRAWING: PROPOSED ROOF PLAN

DRG. NO. 452-18012-P016P2
SCALE 1:100@A1 DATE MAY 2019
DRAWN MSC APPROVED MPL
This drawing is the copyright of Architectural Design and Technology Ltd. The licensee should check all dimensions on site. No compliance with the current requirements of statutory regulations (Building Regulations, British Standards etc.)