


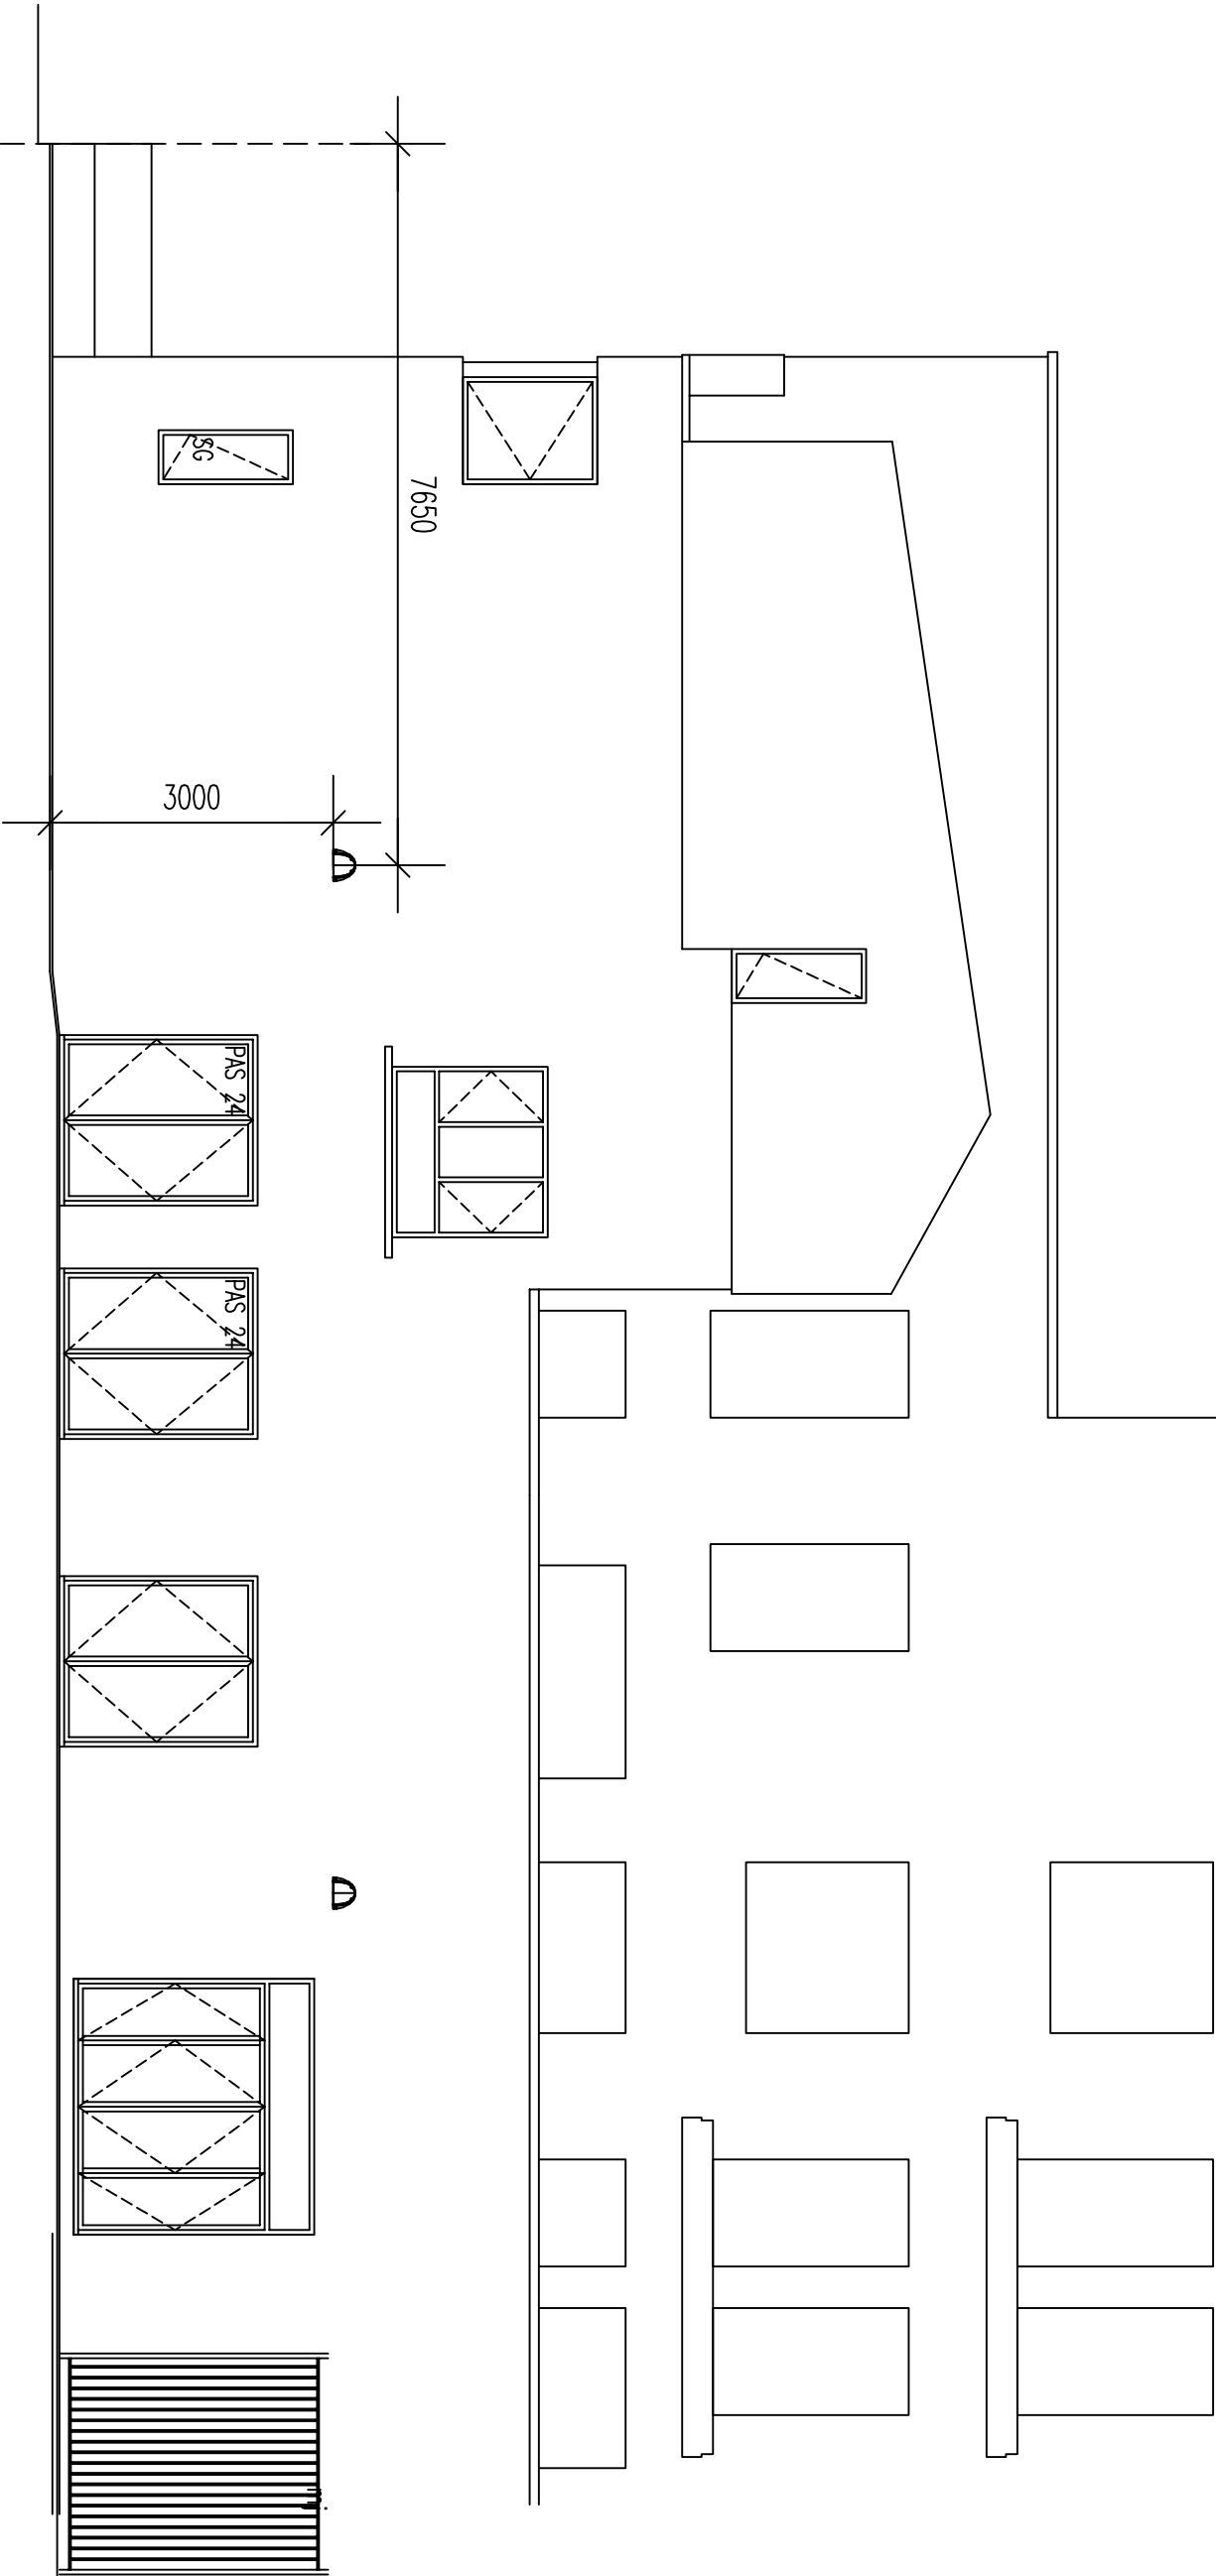

PART WEST ELEVATION

Site Boundary



▮ Kirium Wall Light

RAL 7035

Project :

BLYTH ROAD, HAYES

Scale : NTS @ A3

Date: 10.9.2020

Drawing Title

Part West Elevation–

Access route

Drawing Number

2020_09_10_2