


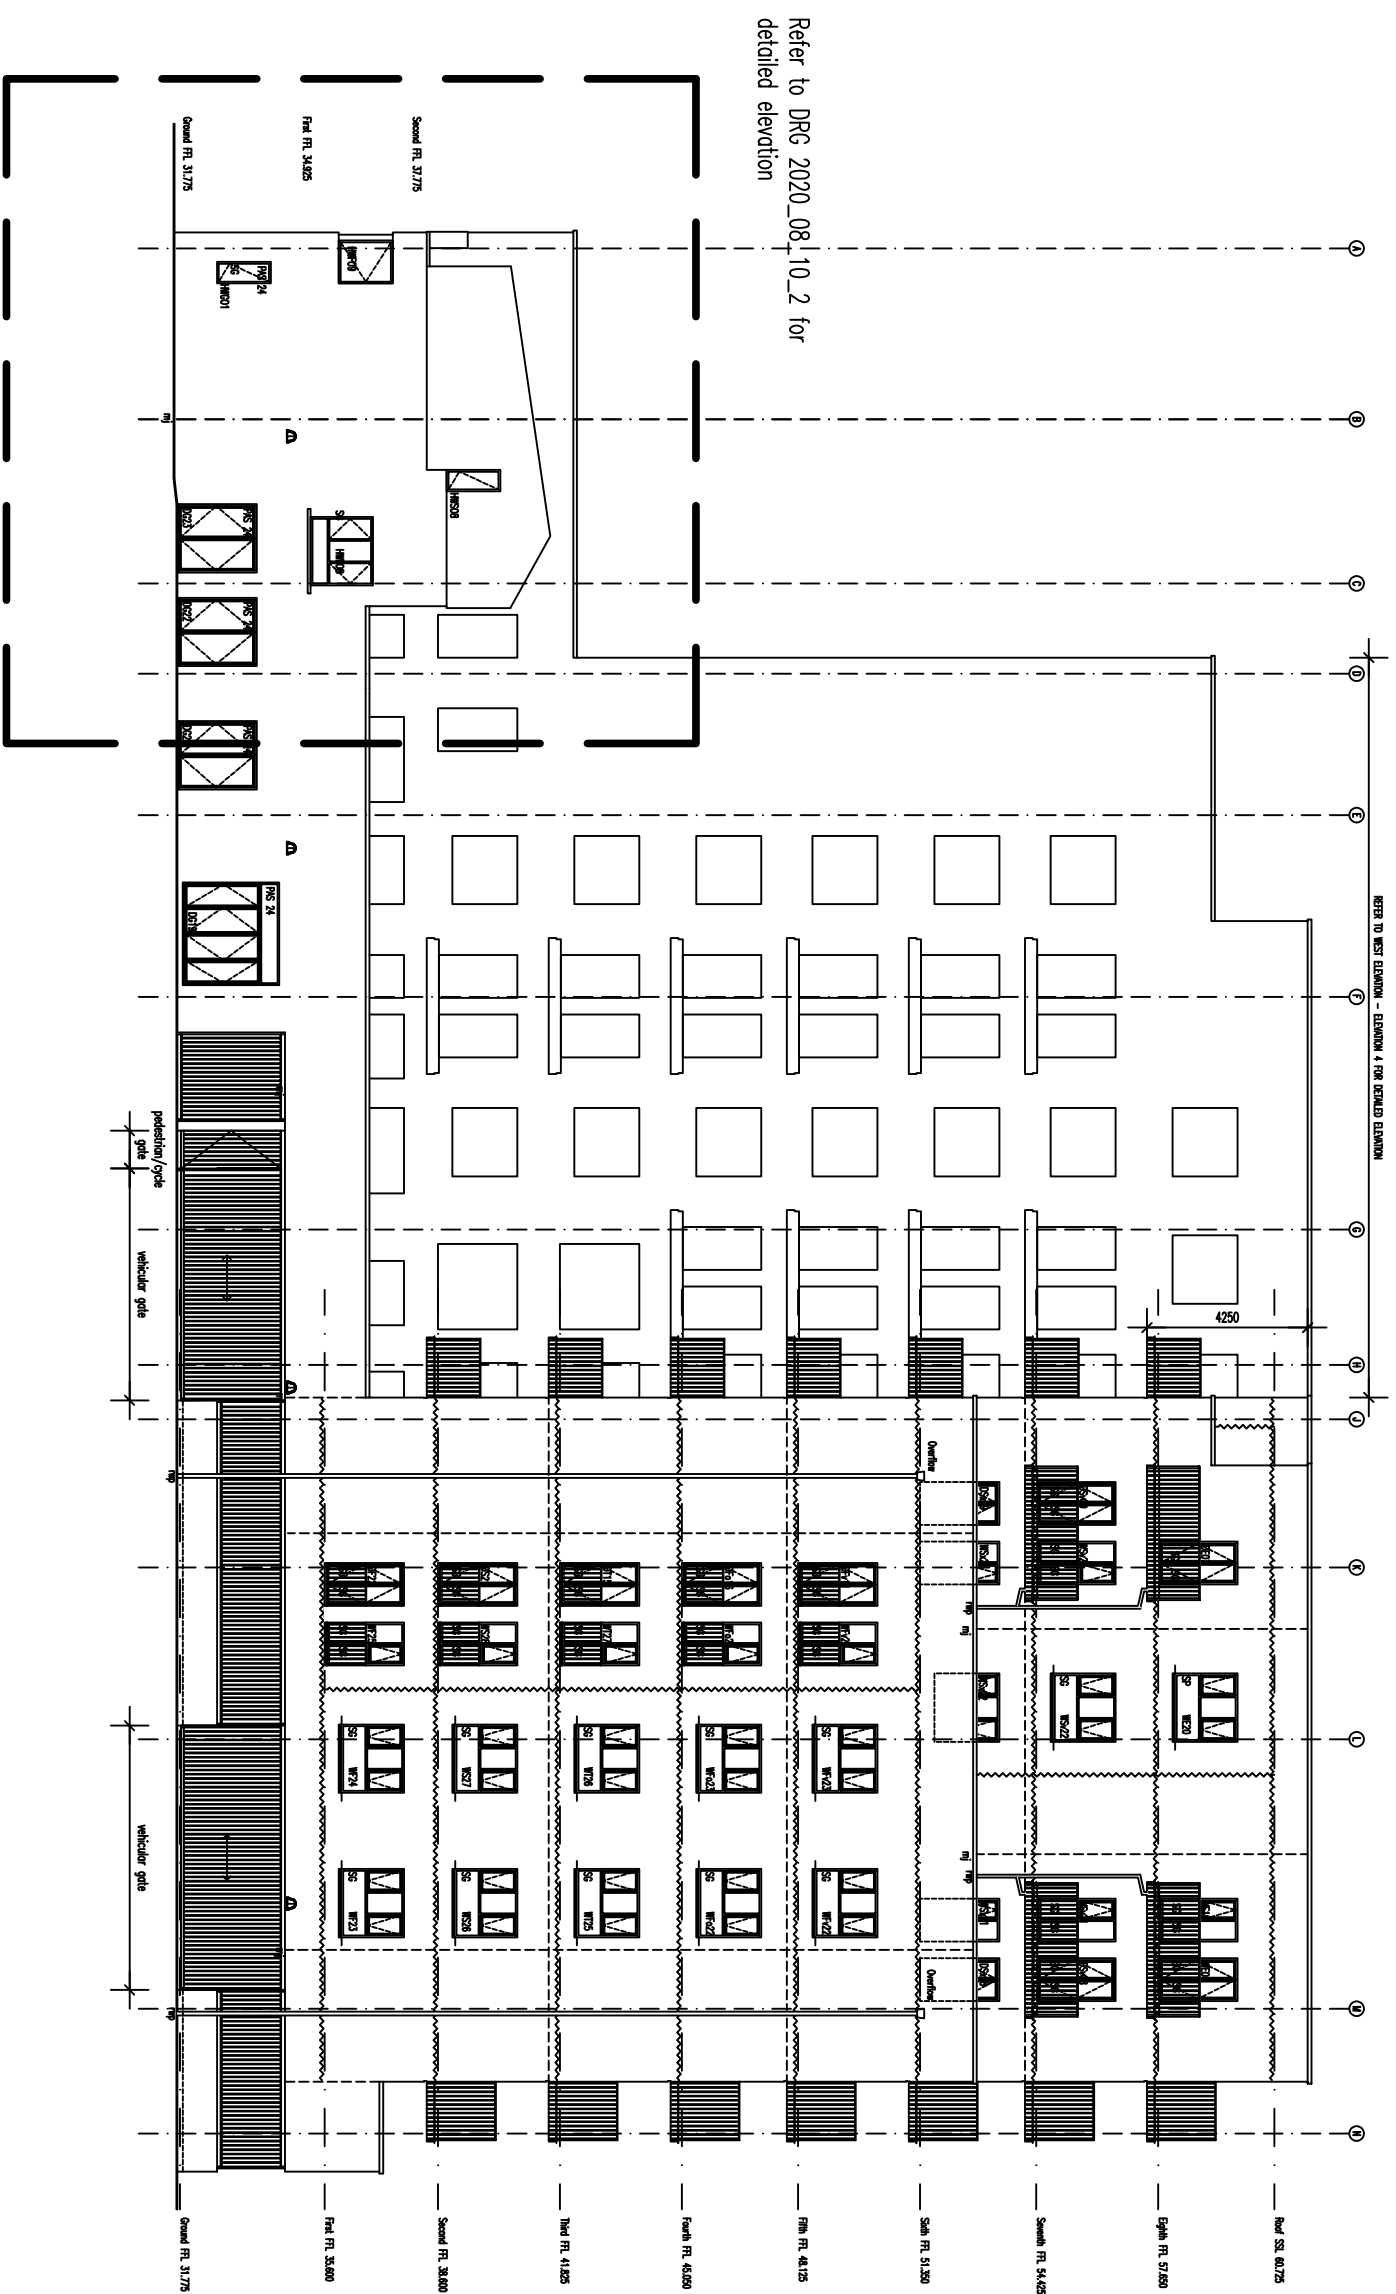

REFER TO WEST ELEVATION - ELEVATION 4 FOR DETAILED ELEVATION

$$\overline{0 \quad 1 \quad 2 \quad 3 \quad 4 \quad 5}$$

Project :

BLYTH ROAD, HAYES

Drawing Title

West Elevation

Drawing Number

2020\_09\_10\_1

Scale : 1:200 @ A3

Date: 10.9.2020