



| Balcony Type                                   | Quantity |
|------------------------------------------------|----------|
| Type 2-R - 1100 high metal balustrade RAL 7006 | 2        |
| Type 2-L - 1100 high metal balustrade RAL 7006 | 2        |
| Total                                          | 4        |

2019 © Sapphire Balconies Ltd  
Do not scale from this drawing.  
All dimensions in millimetres unless stated otherwise.  
We reserve the right to alter detail to suit production.  
All tolerances to be +/- 3mm unless otherwise specified.  
Drawings to be read in conjunction with specification and detail sheets.

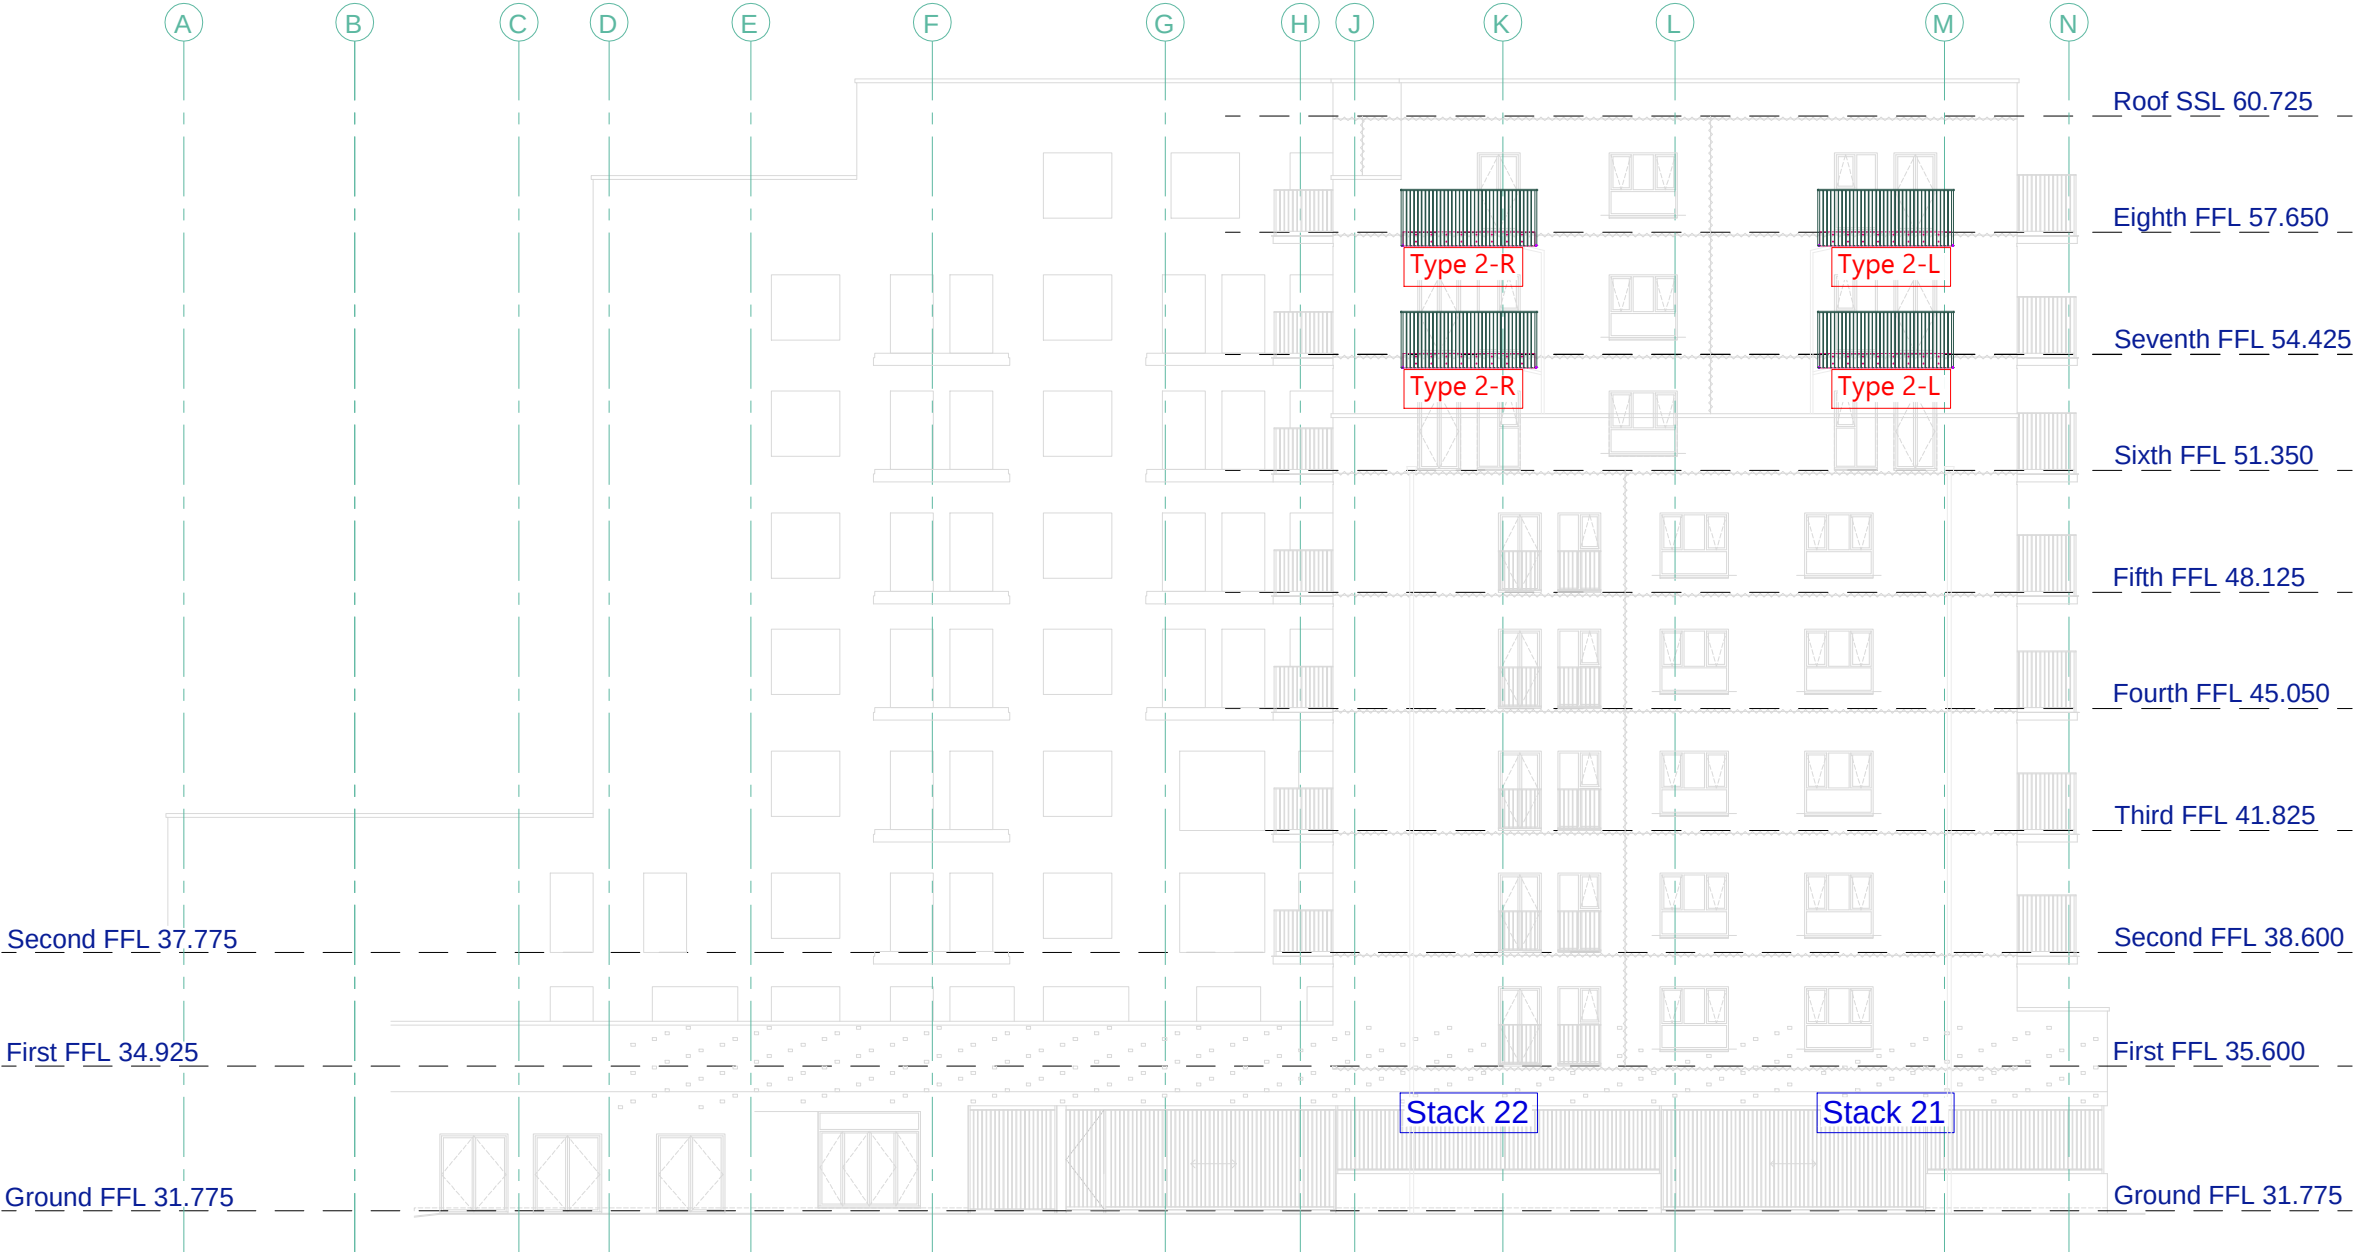

WEST ELEVATION - ELEVATION 2

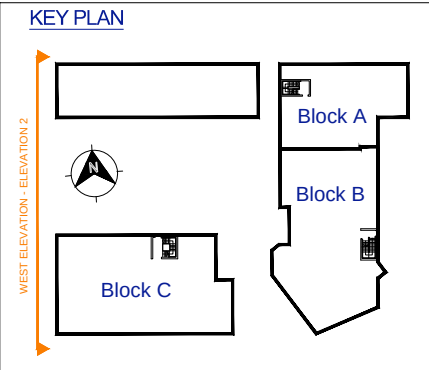

|                                                                                       |             |                     |
|---------------------------------------------------------------------------------------|-------------|---------------------|
| E                                                                                     | 14.10.20    | For Construction    |
| D                                                                                     | 05.11.19    | For Construction    |
| C                                                                                     | 21.10.19    | For Construction    |
| B                                                                                     | 16.10.19    | As per markup       |
| A                                                                                     | 26.08.19    | Issued for Approval |
| Rev                                                                                   | Date        | Description         |
| Project                                                                               |             |                     |
| Blyth Road                                                                            |             |                     |
| Location                                                                              |             |                     |
| Block-C                                                                               |             |                     |
| Drawing Title                                                                         |             |                     |
| West Elevation                                                                        |             |                     |
|  |             |                     |
| www.sapphire.eu.com<br>call 0844 88 00 553                                            |             |                     |
| Drawn by                                                                              | Checked by  | Scale @ A3          |
| ARD                                                                                   | SL          | 1:200               |
| Project Ref.                                                                          | Drawing No. | Revision            |
| 530919                                                                                | - BE-02 - E |                     |