



Existing

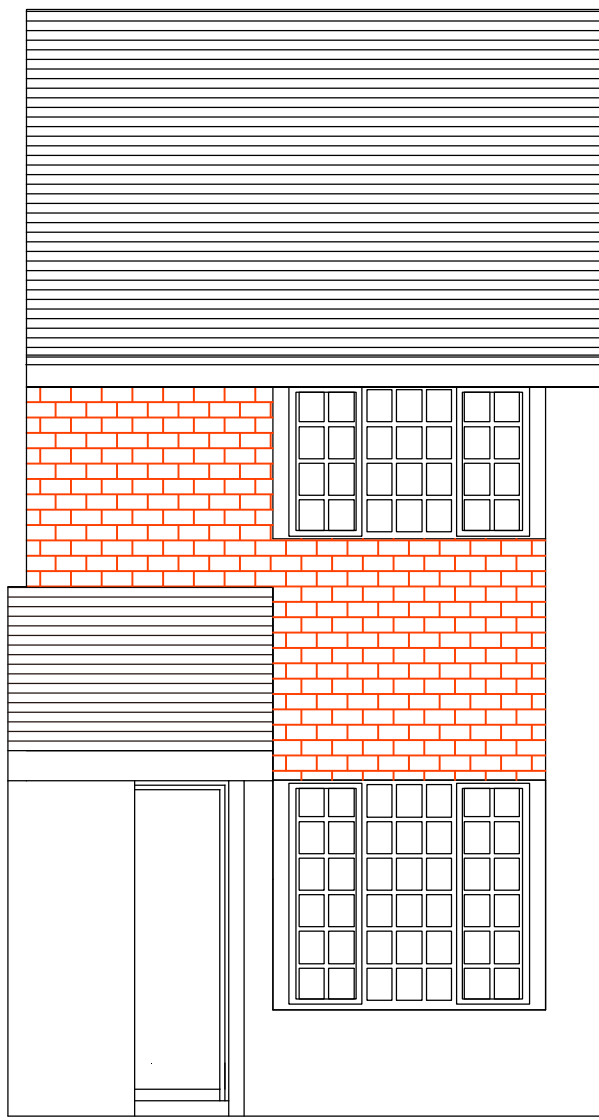


Front Elevation

Proposed

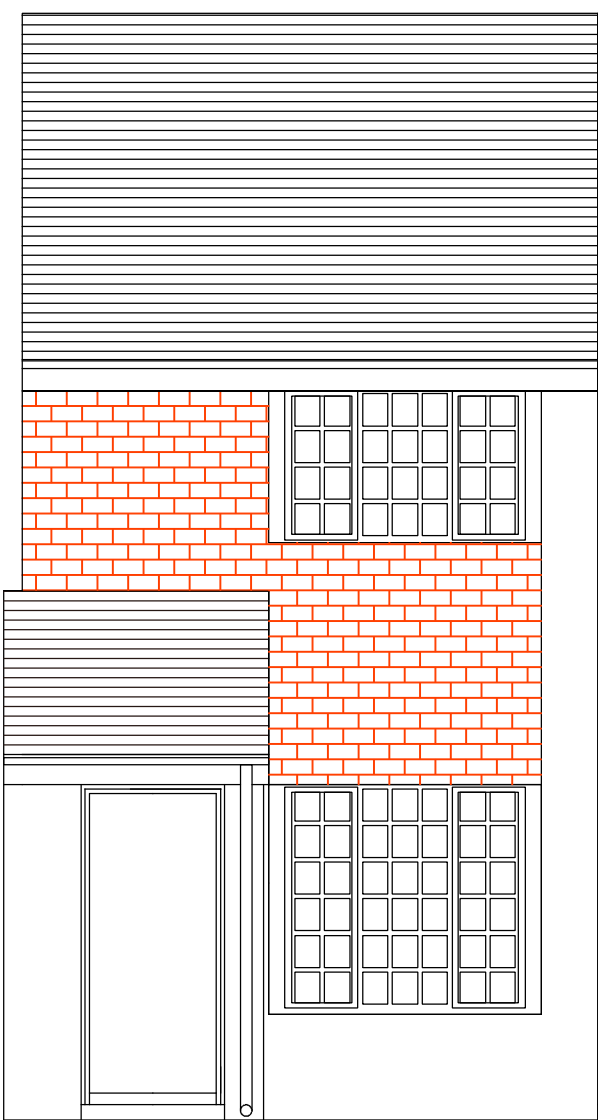


Front Elevation

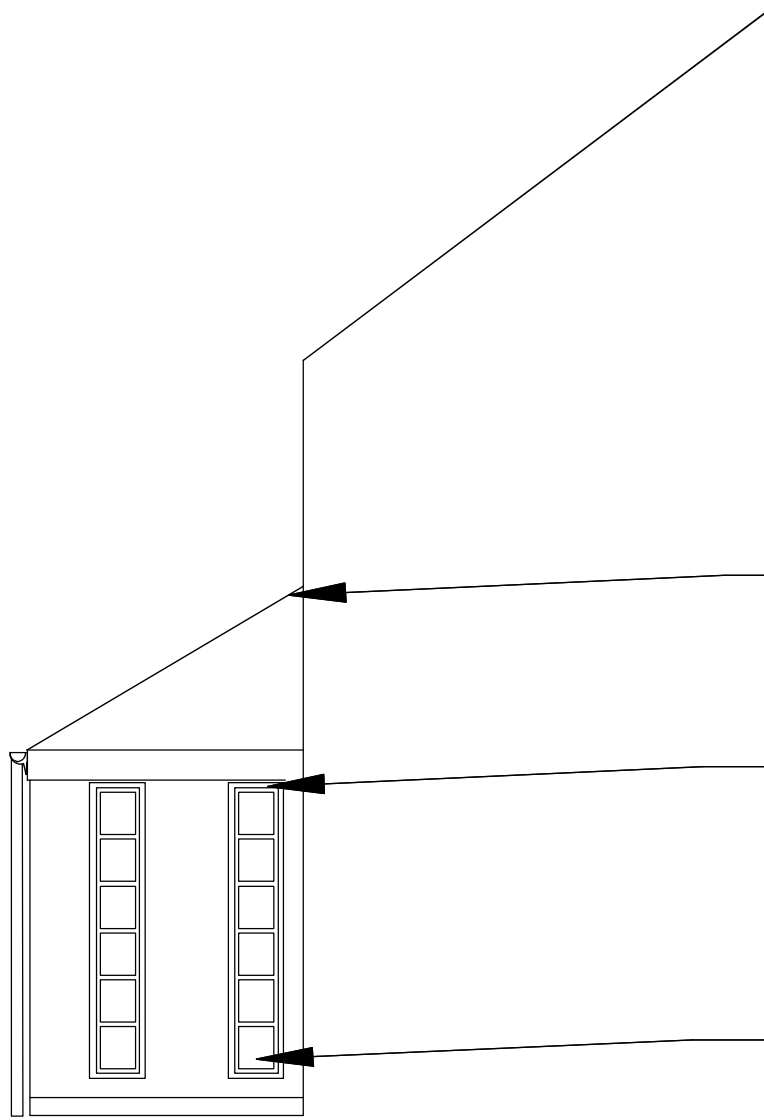


Side Elevation

For TOWN & COUNTRY
PLANNING purposes only


Notes
It is the responsibility of the person reading this drawing to establish that they are using the most current version including all other documents produced either by Synergy Consulting Engineers or by any other parties to the project.
IF IN ANY DOUBT - ASK !
No scaling permitted from this drawing.
This drawing is copyright. ©

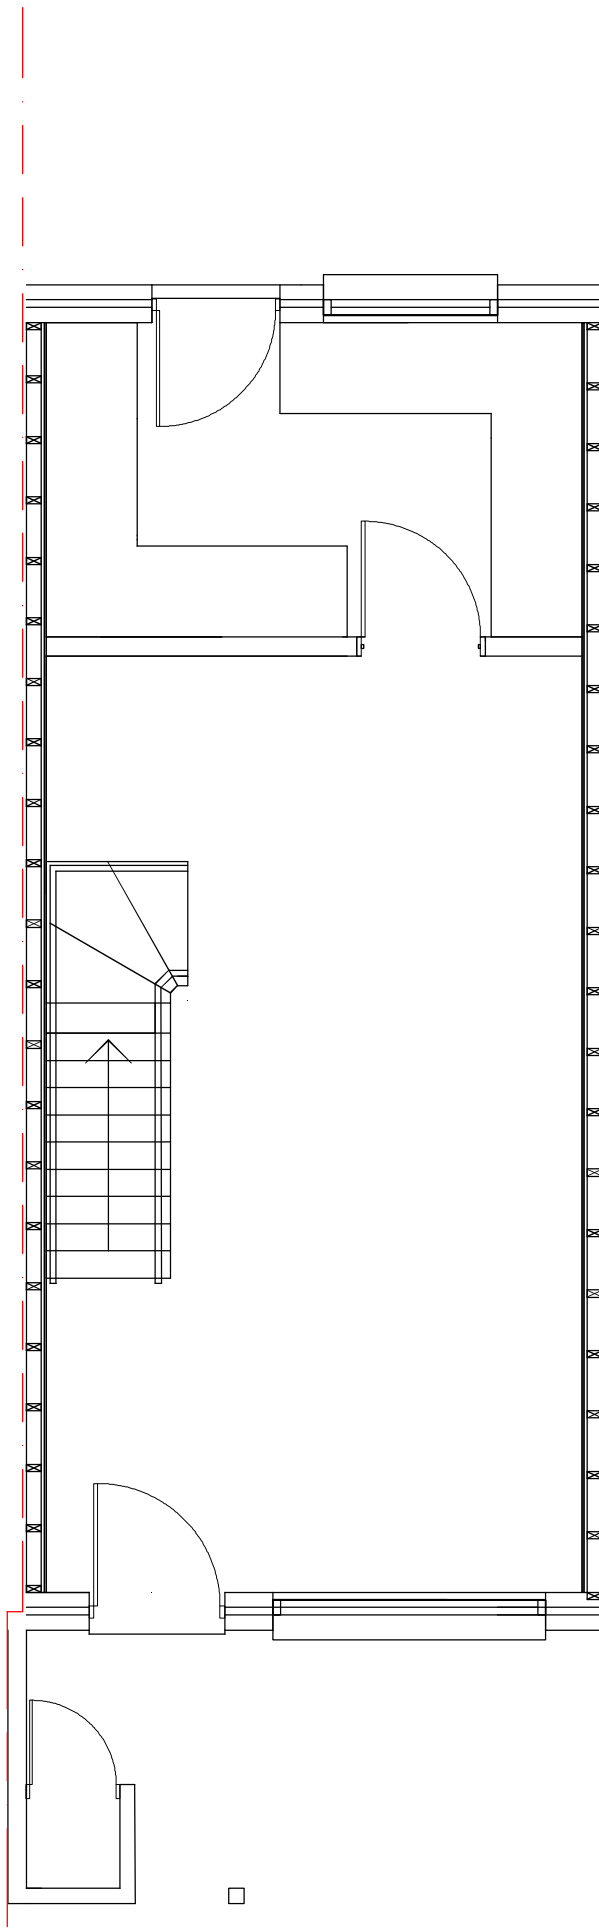


Ground Floor Plan

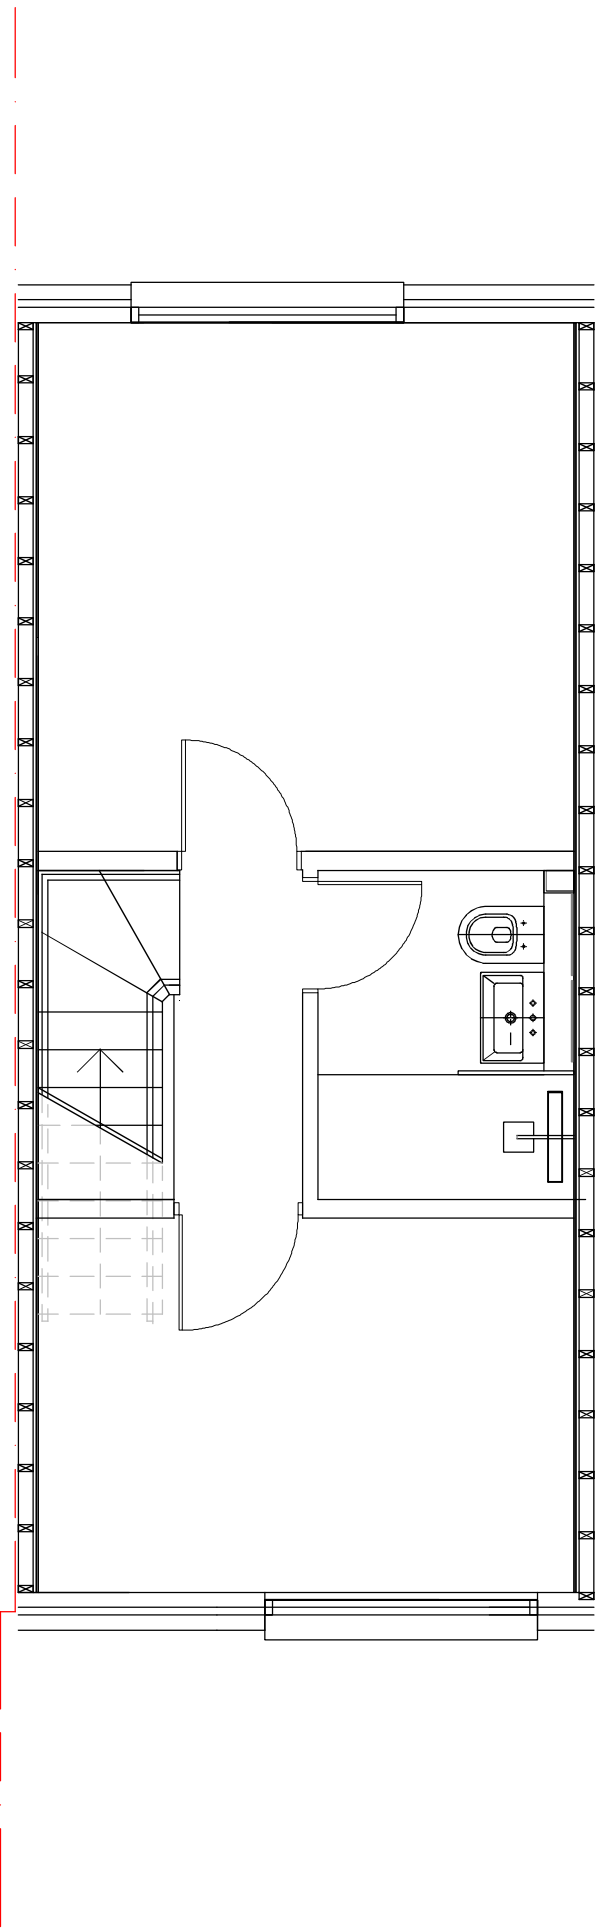

First Floor Plan

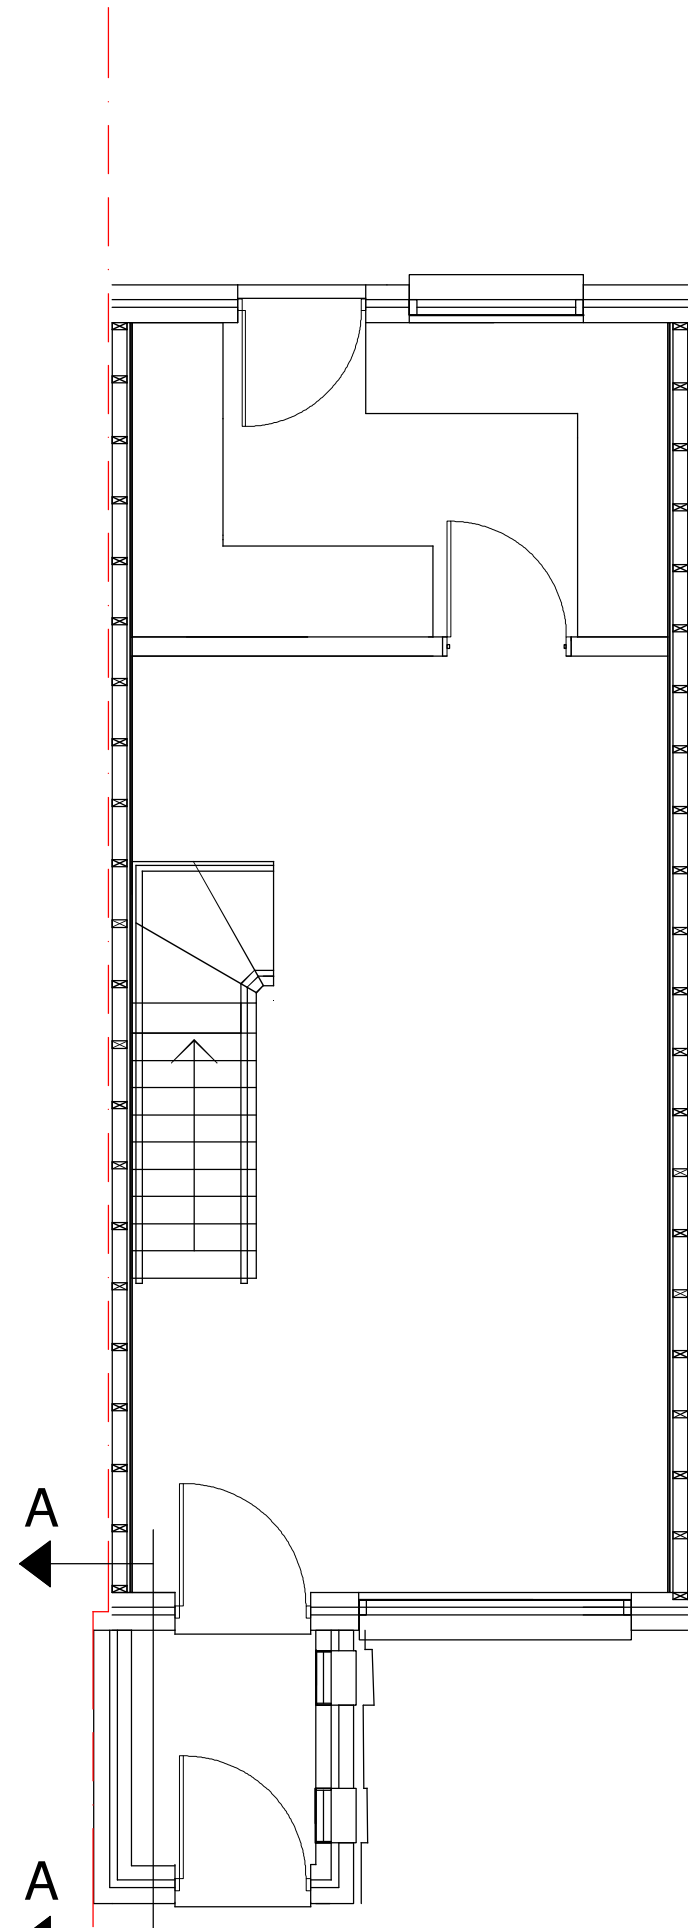

Proposed Ground Plan

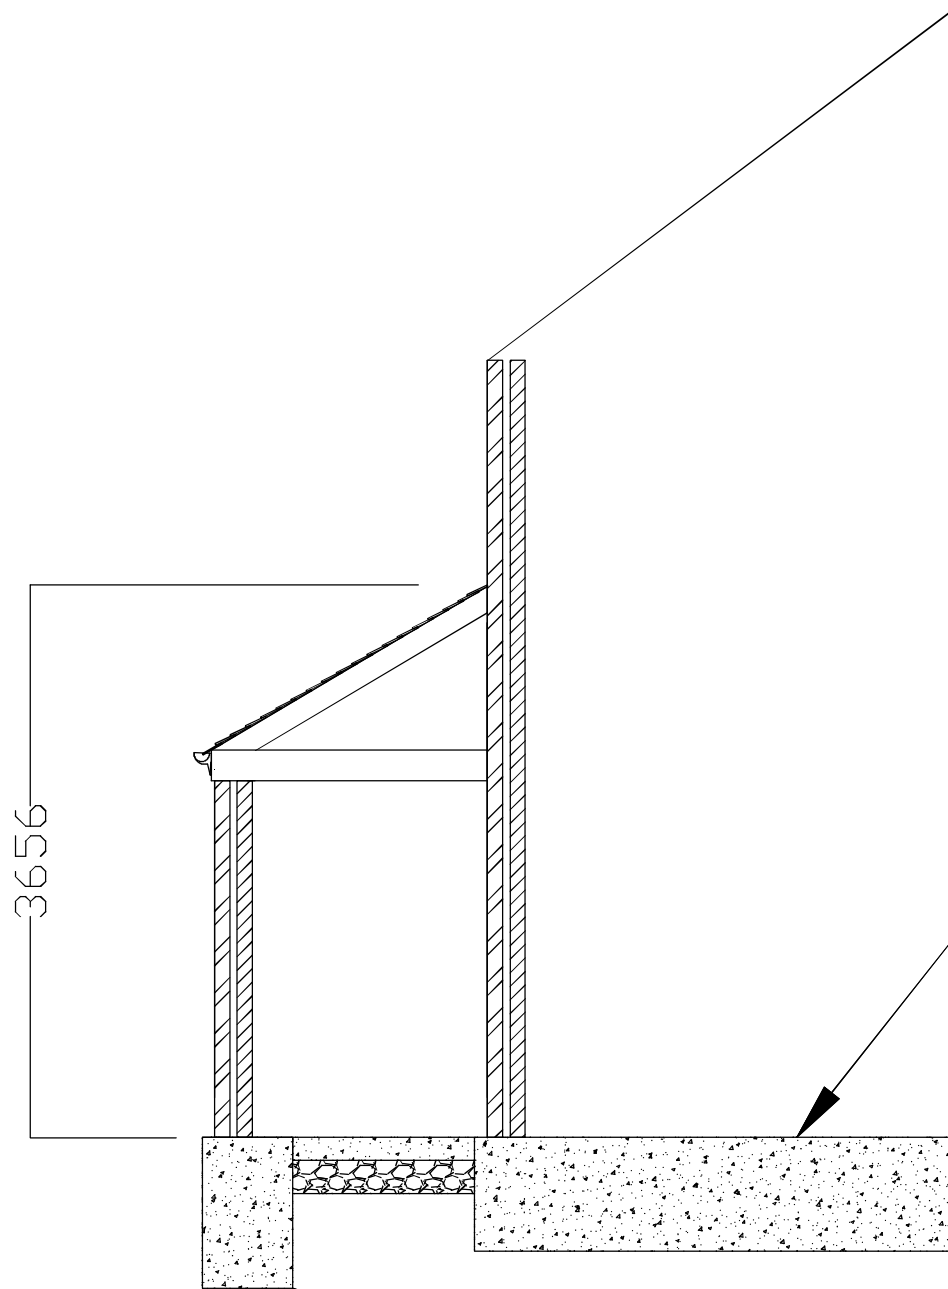

Section AA

1.7m x 1.8 m = 3.06m²
Porch area - Built walls to be within
the plan of the existing half wall porch

Roof tile to match existing

Side window

Facing brick as existing

Existing slab depth to be determined

600 wide strip footing
C20 concrete tied to existing
Depth to be determined

Rev.	Amendment	Initial	Date
------	-----------	---------	------



CONSULTING ENGINEERS
Sustainable Mechanical, Electrical and Public Health Building Services
8-14 St Pancras Way, 1st Floor, London NW1 0GG
Tel : 020 7529 8950 Fax : 020 7388 9312 Email : mail@synergyconsult.co.uk Web : www.synergyconsult.co.uk

Client

Tamar Amin

Project

9 Helmsdale Close
Hayes

Drawing Title

Plan and Section

Scale(s)	1:50 @A1 1:100 @ A3				
Drawn Date		Initial	WOR	Approved	AA

Dwg.	101/CS/001	Rev.	
------	------------	------	--