


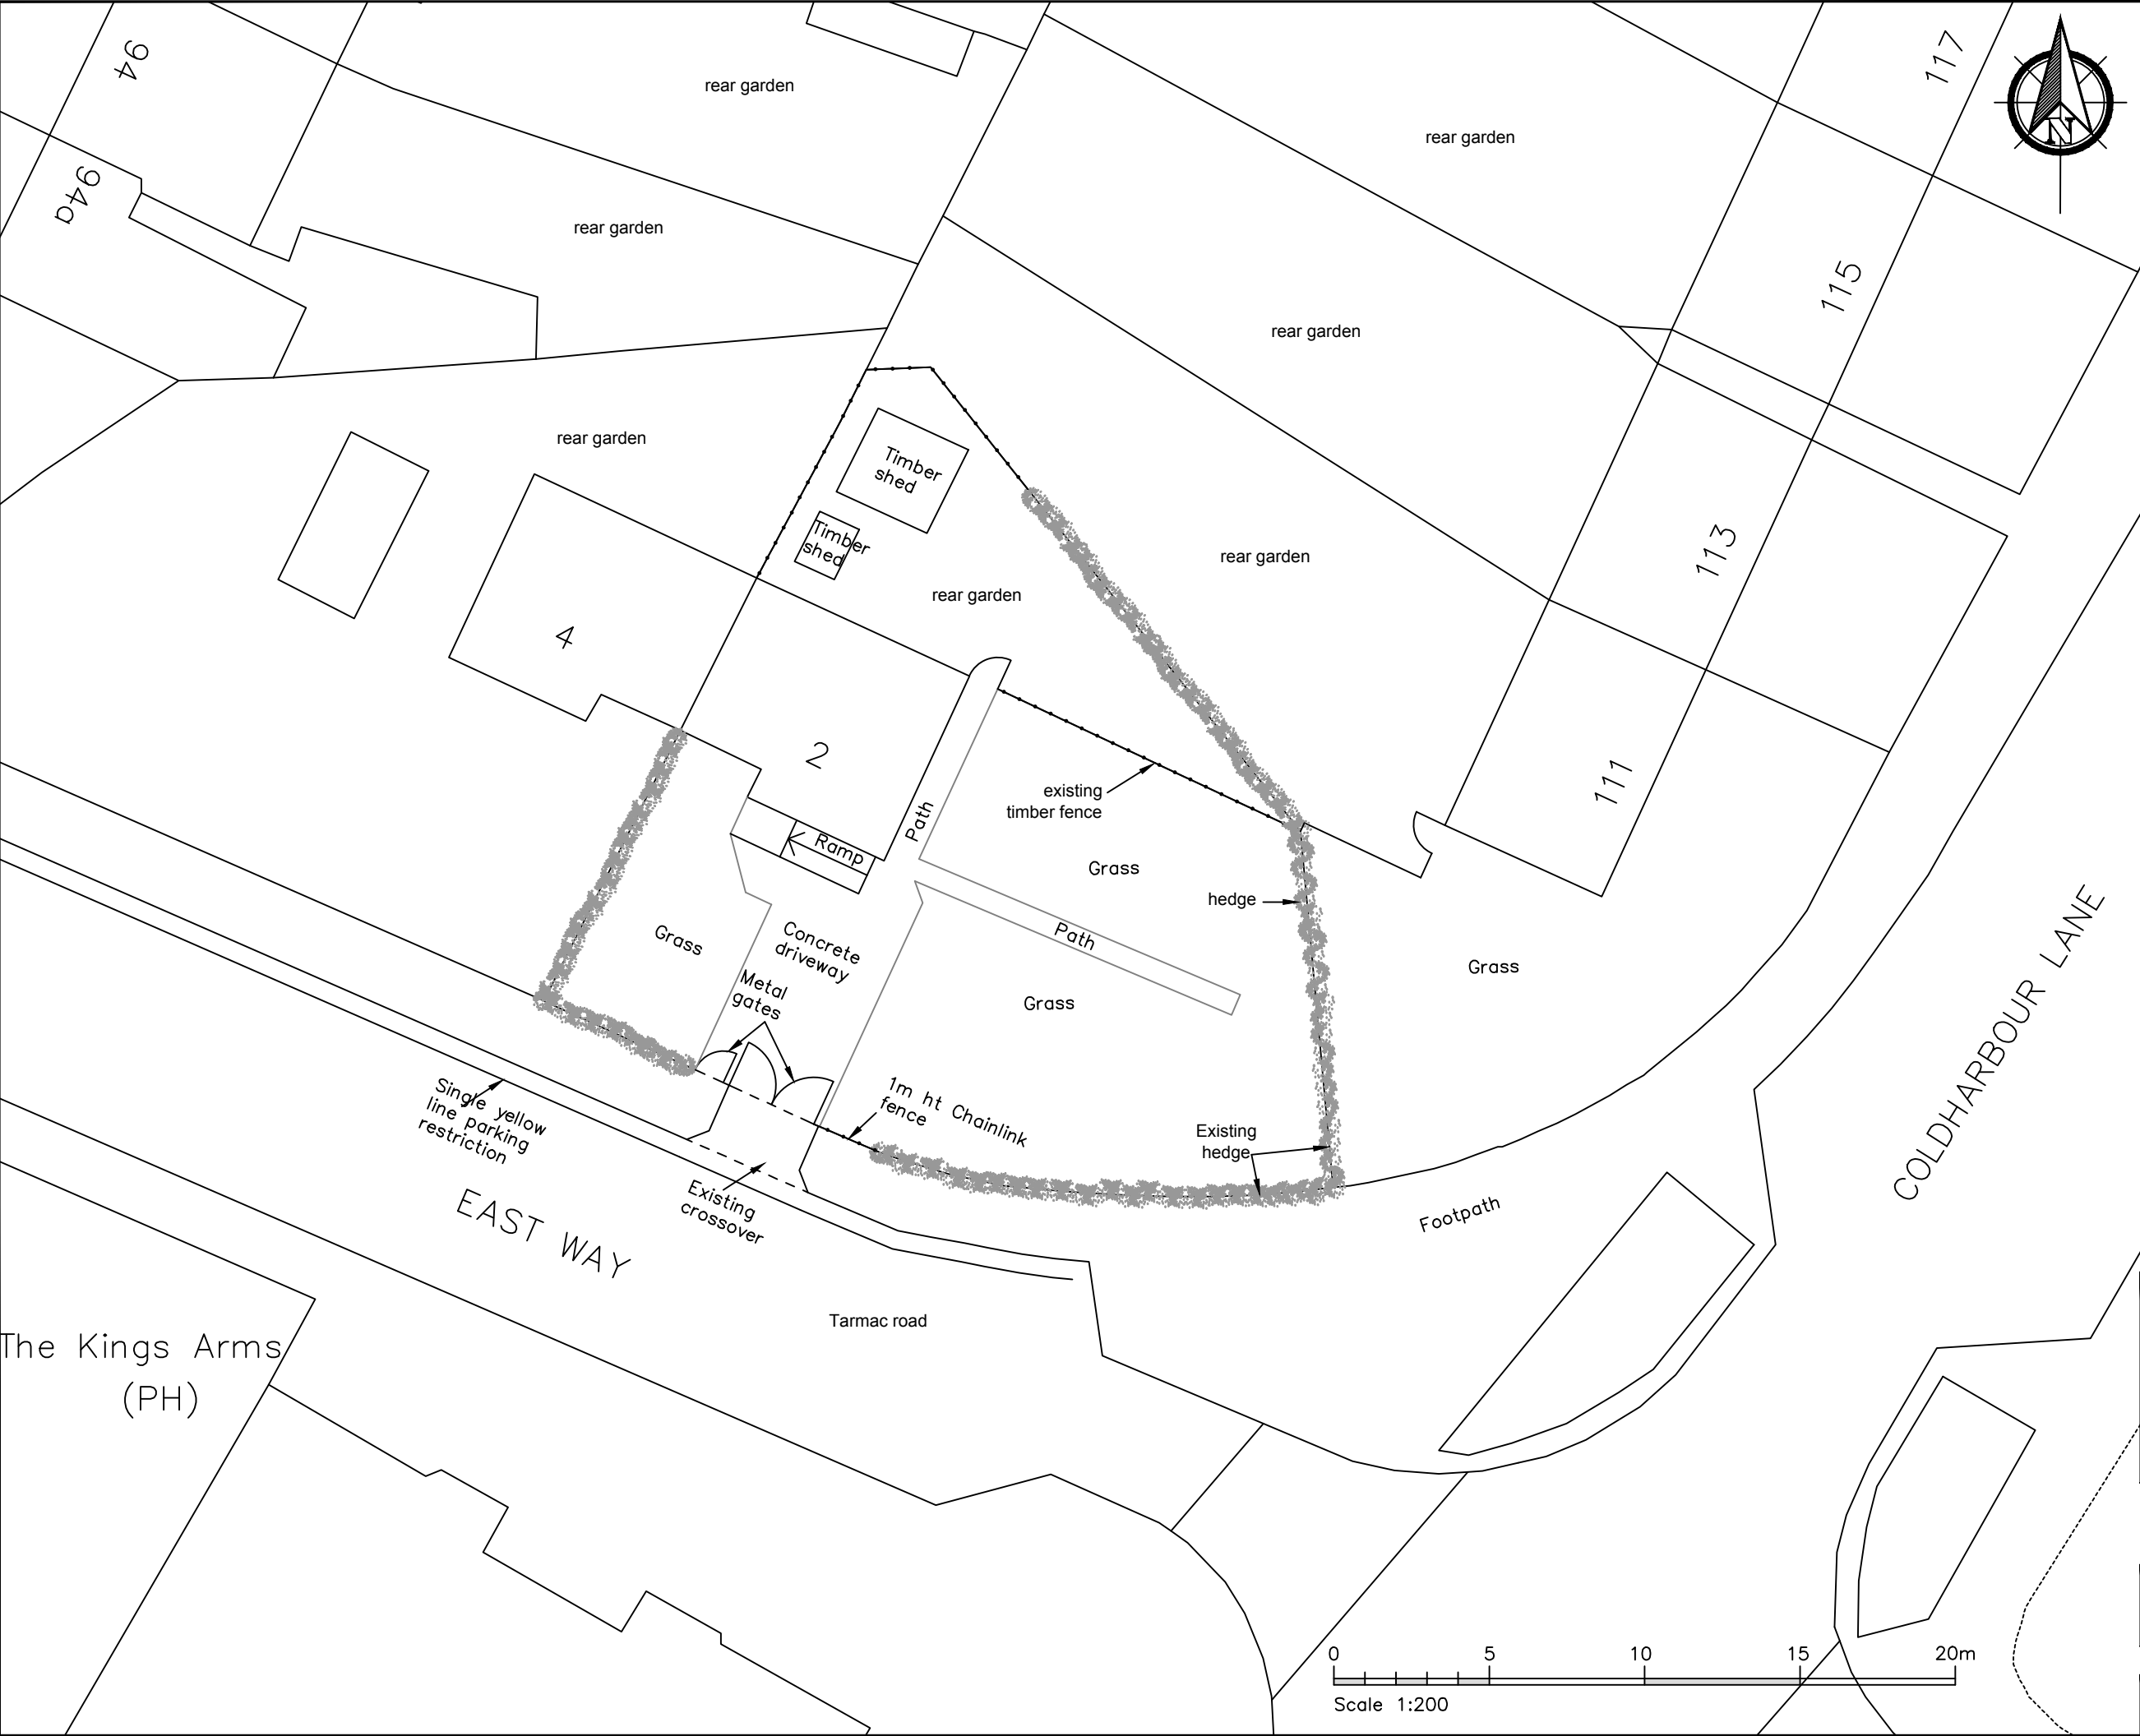

NOTES

The Contractor must verify all dimensions at the site before setting out, commencing work, or making any shop drawings. Any discrepancies must be reported to the Contract Administrator before proceeding.

DO NOT SCALE FROM THIS DRAWING

Rev	Revision notes	Initials	Date

HILLINGDON
LONDON

RESIDENTS SERVICES, CAPITAL PROGRAMME
2E/10, CIVIC CENTRE, UXBRIDGE, MIDDLESEX, UB8 1UW
Tel: 01895 250 111
Fax: 01895 277 224

PROJECT

2 EAST WAY, HAYES, UB3 2HX

DESCRIPTION

EXISTING SITE PLAN

SCALE 1:200 @ A4	DRAWN BY SAM	CHECKED BY SV	DATE NOV 2019
DRAWING No. 2019/D/200/P/02			REV.