


NOTES

The Contractor must verify all dimensions at the site before setting out. Any discrepancies must be reported to the Contract Administrator before proceeding.

DO NOT SCALE FROM THIS DRAWING

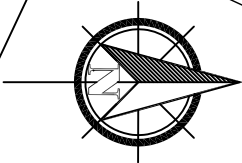


Schedule of Accommodation

2Bed 3Person house @ 70m².

Private amenity

124m²

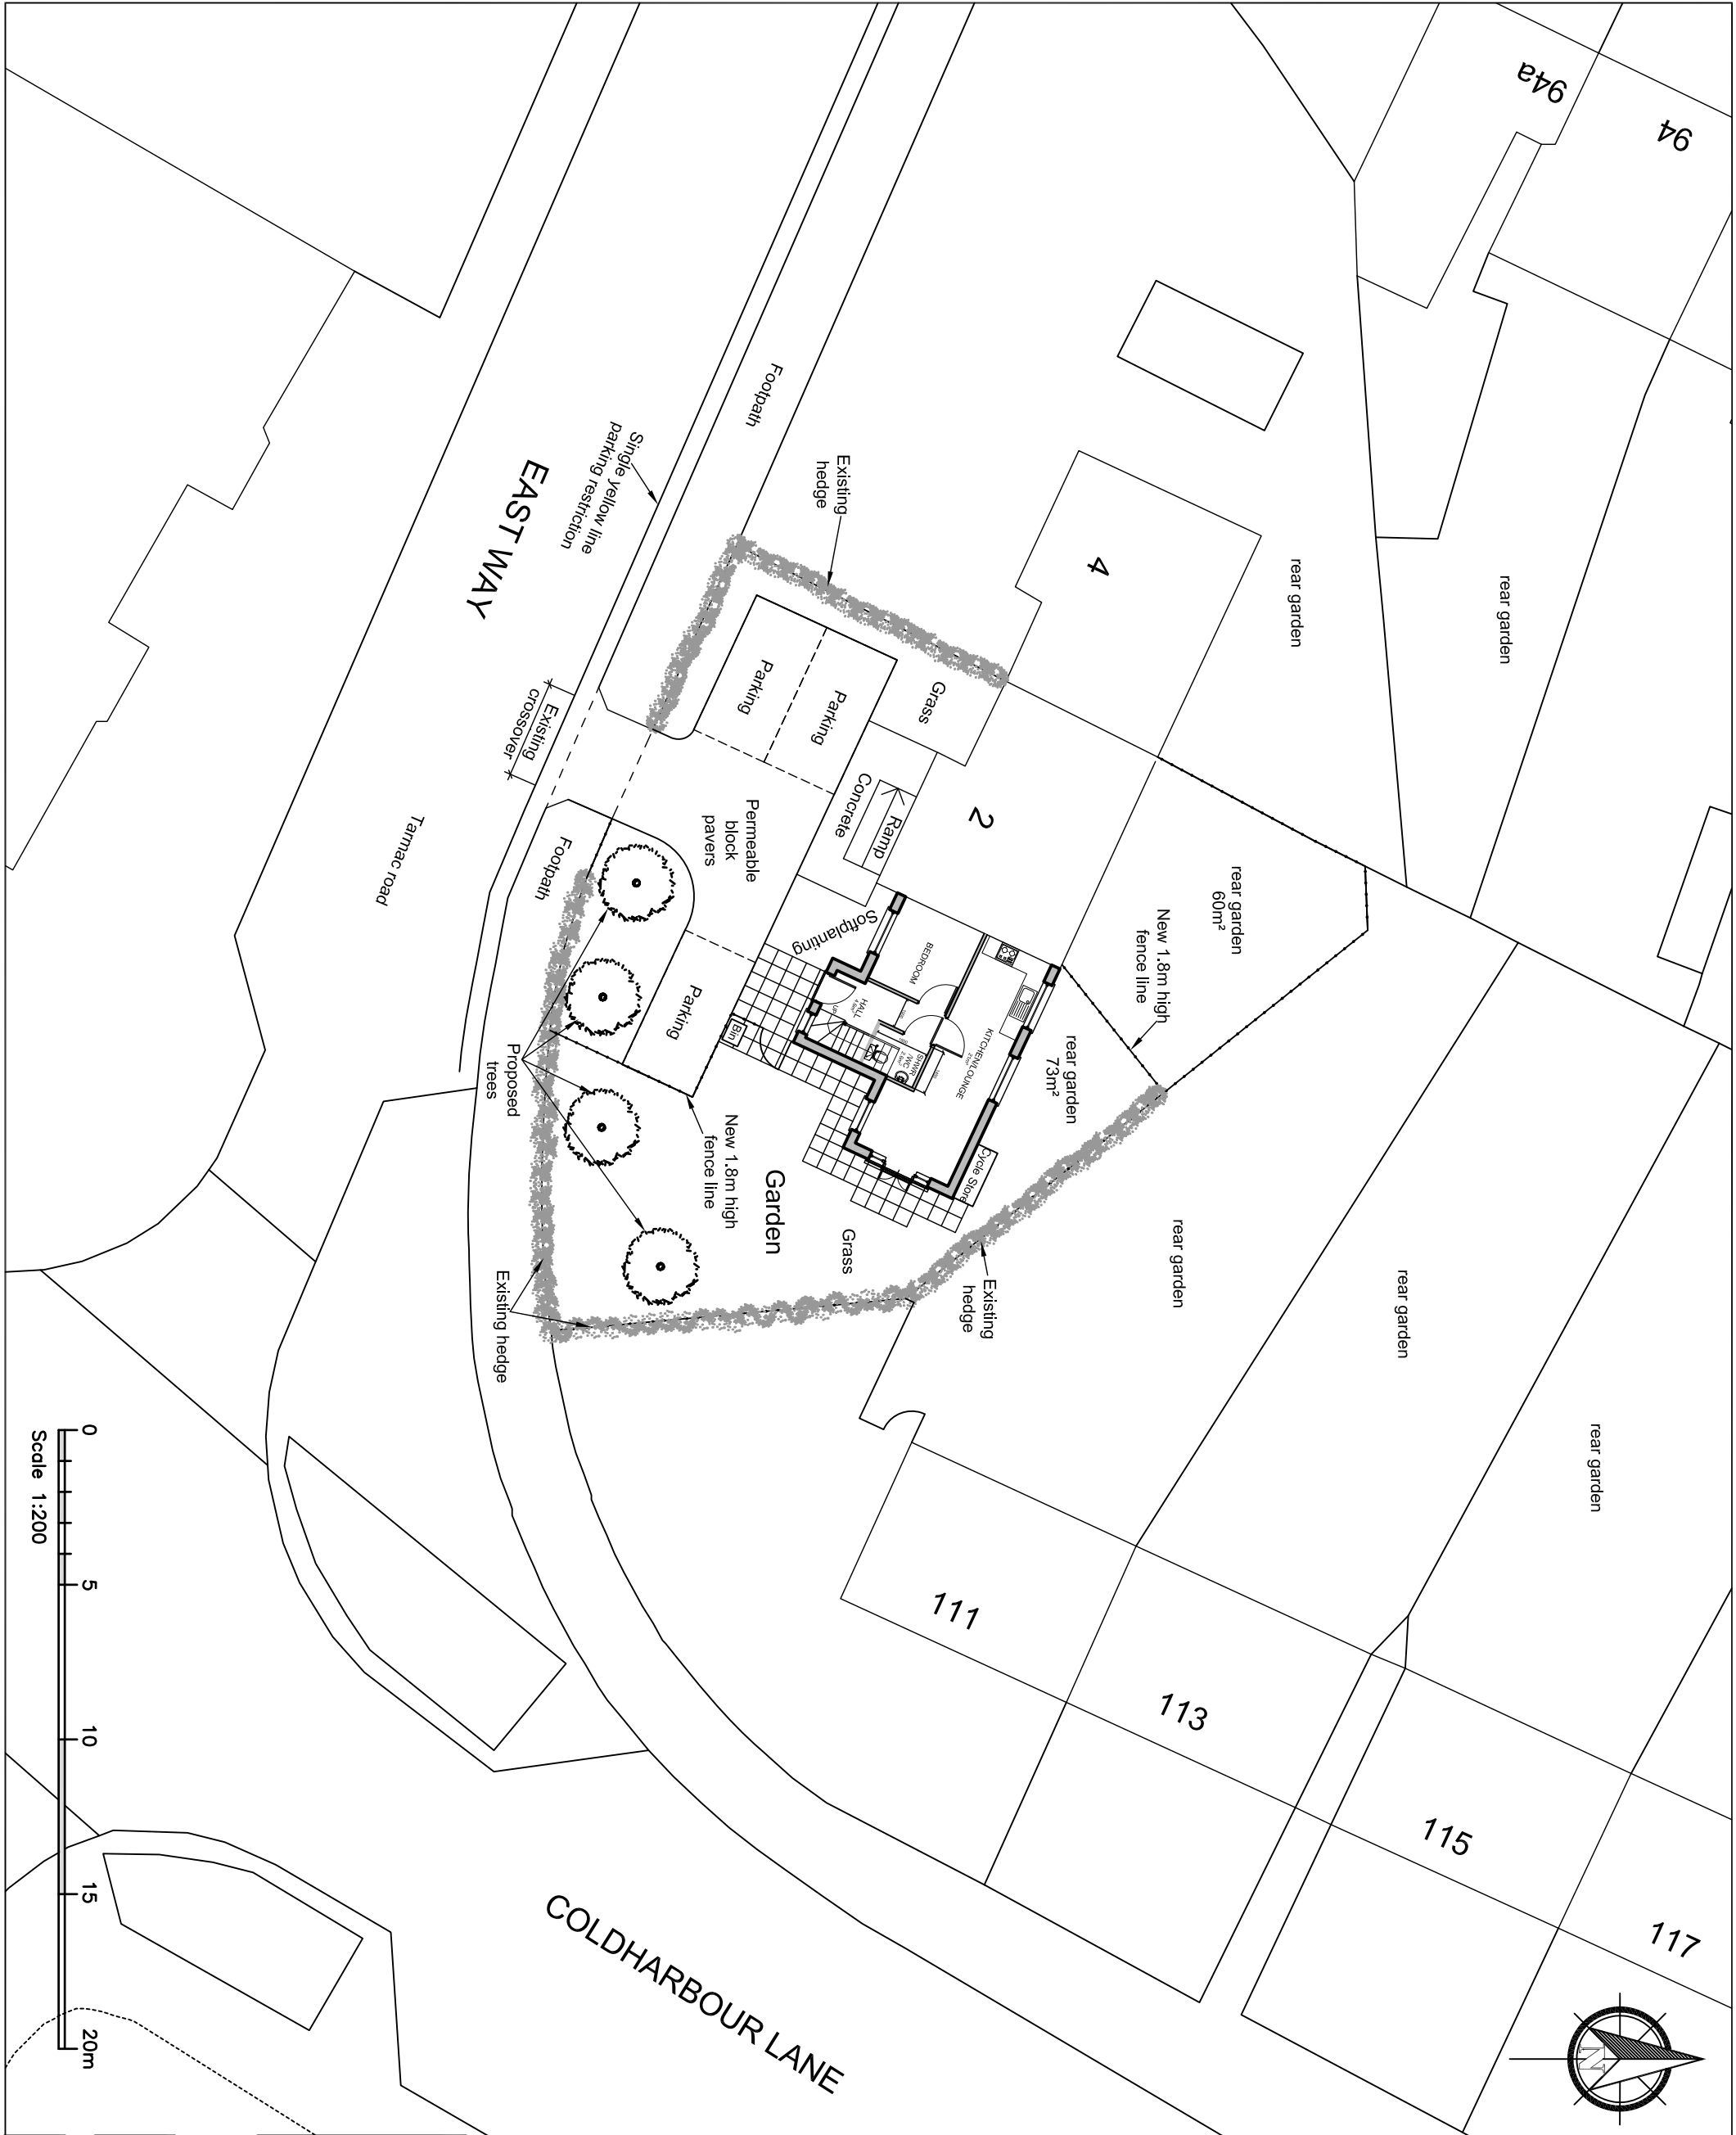

A	Proposed site plan amended.	Sam	09-01-20
Rev	Revision notes	Initials	Date
 RESIDENTS SERVICES, CAPITAL PROGRAMME 2E/10, CIVIC CENTRE, UXBRIDGE, MIDDLESEX, UB8 1UW Tel: 01895 250 111 Fax: 01895 277 224			
PROJECT			
2 EAST WAY, HAYES, UB3 2HX			
DESCRIPTION			
PROPOSED SITE PLAN			
SCALE	DRAWN BY	CHECKED BY	DATE
1:200 @ A3	SAM	SV	NOV 2019
DRAWING No.			REV.
2019/D/200/P/03			A