





REAR VIEW

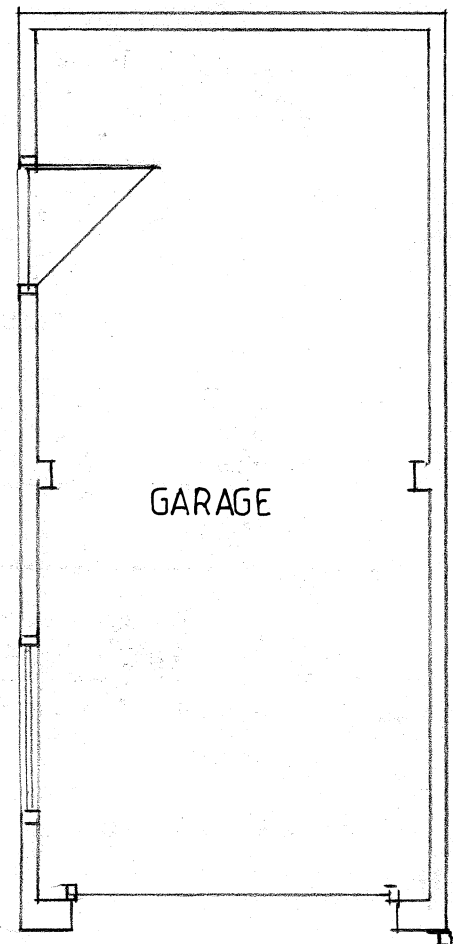


GARAGE

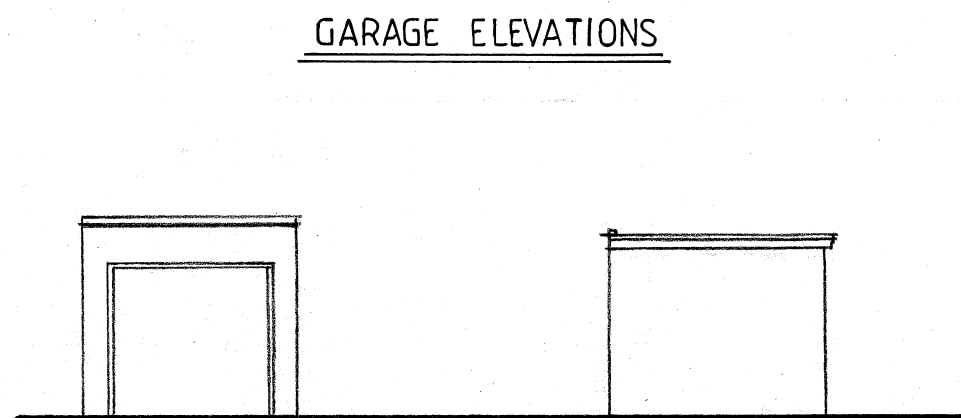


FRONT


REAR

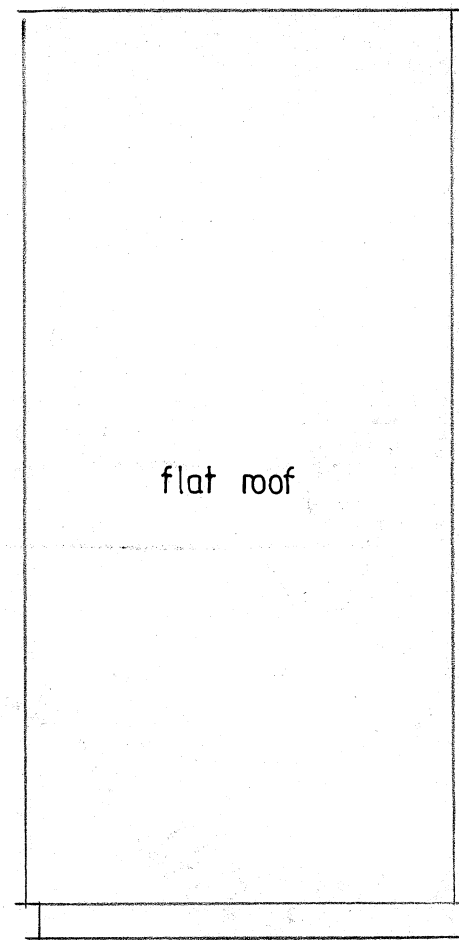


flat roof

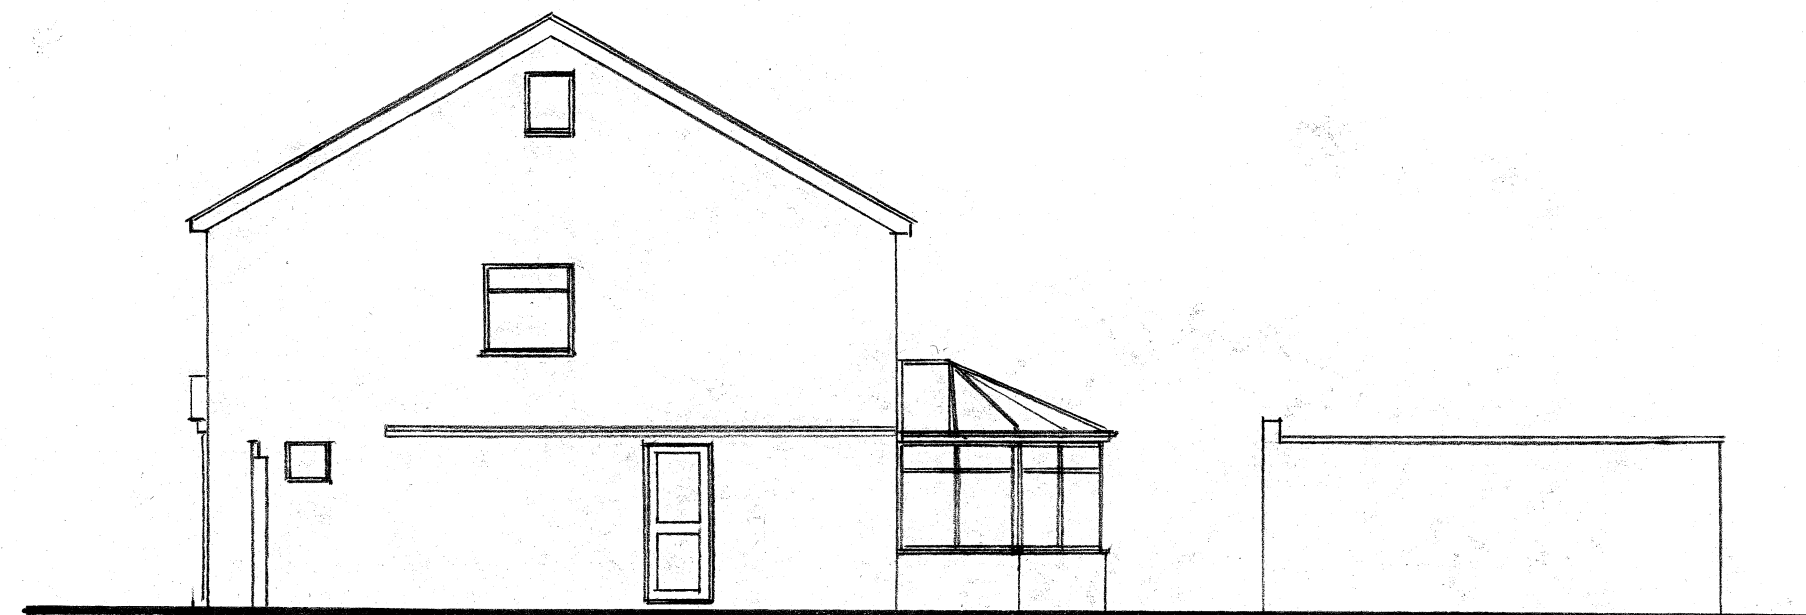


SIDE VIEW TO NO.63

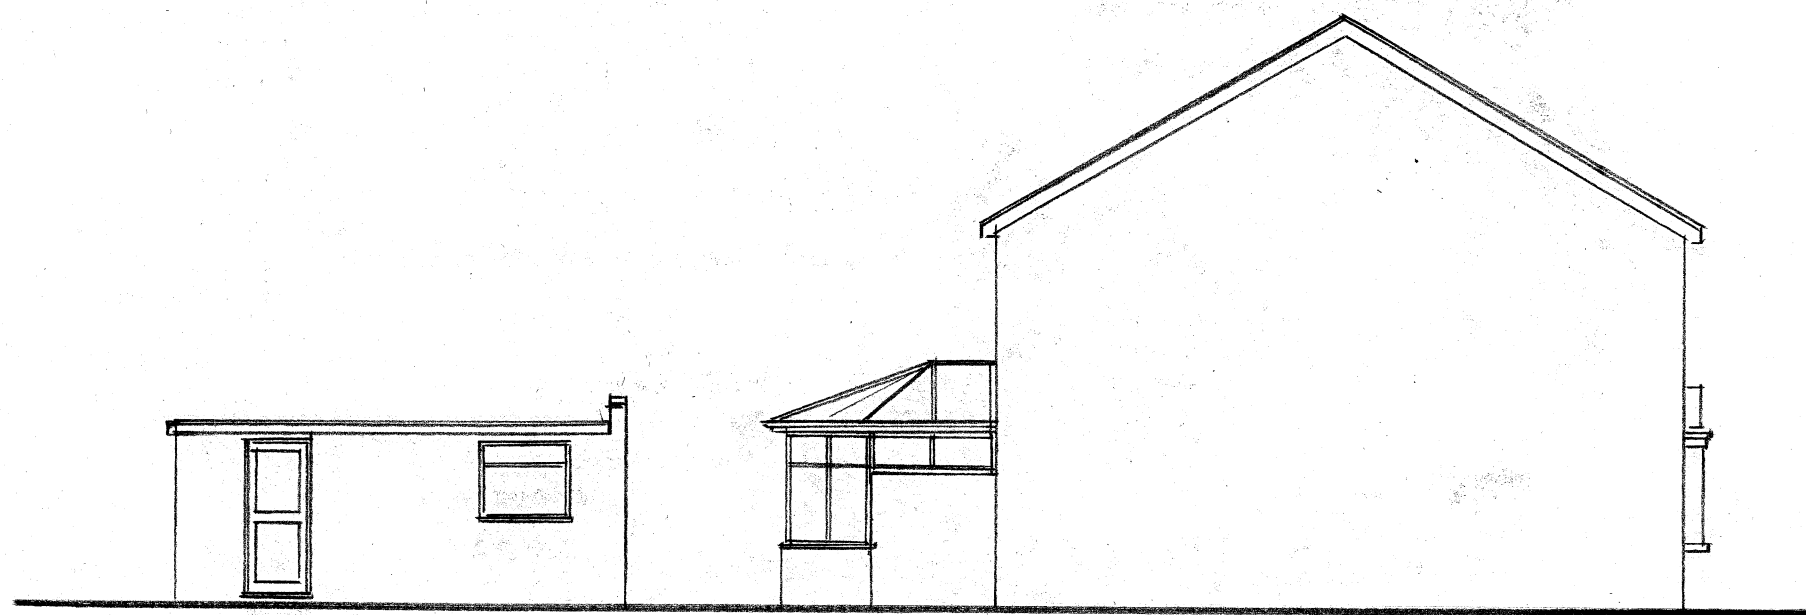


SIDE VIEW TO NO.59

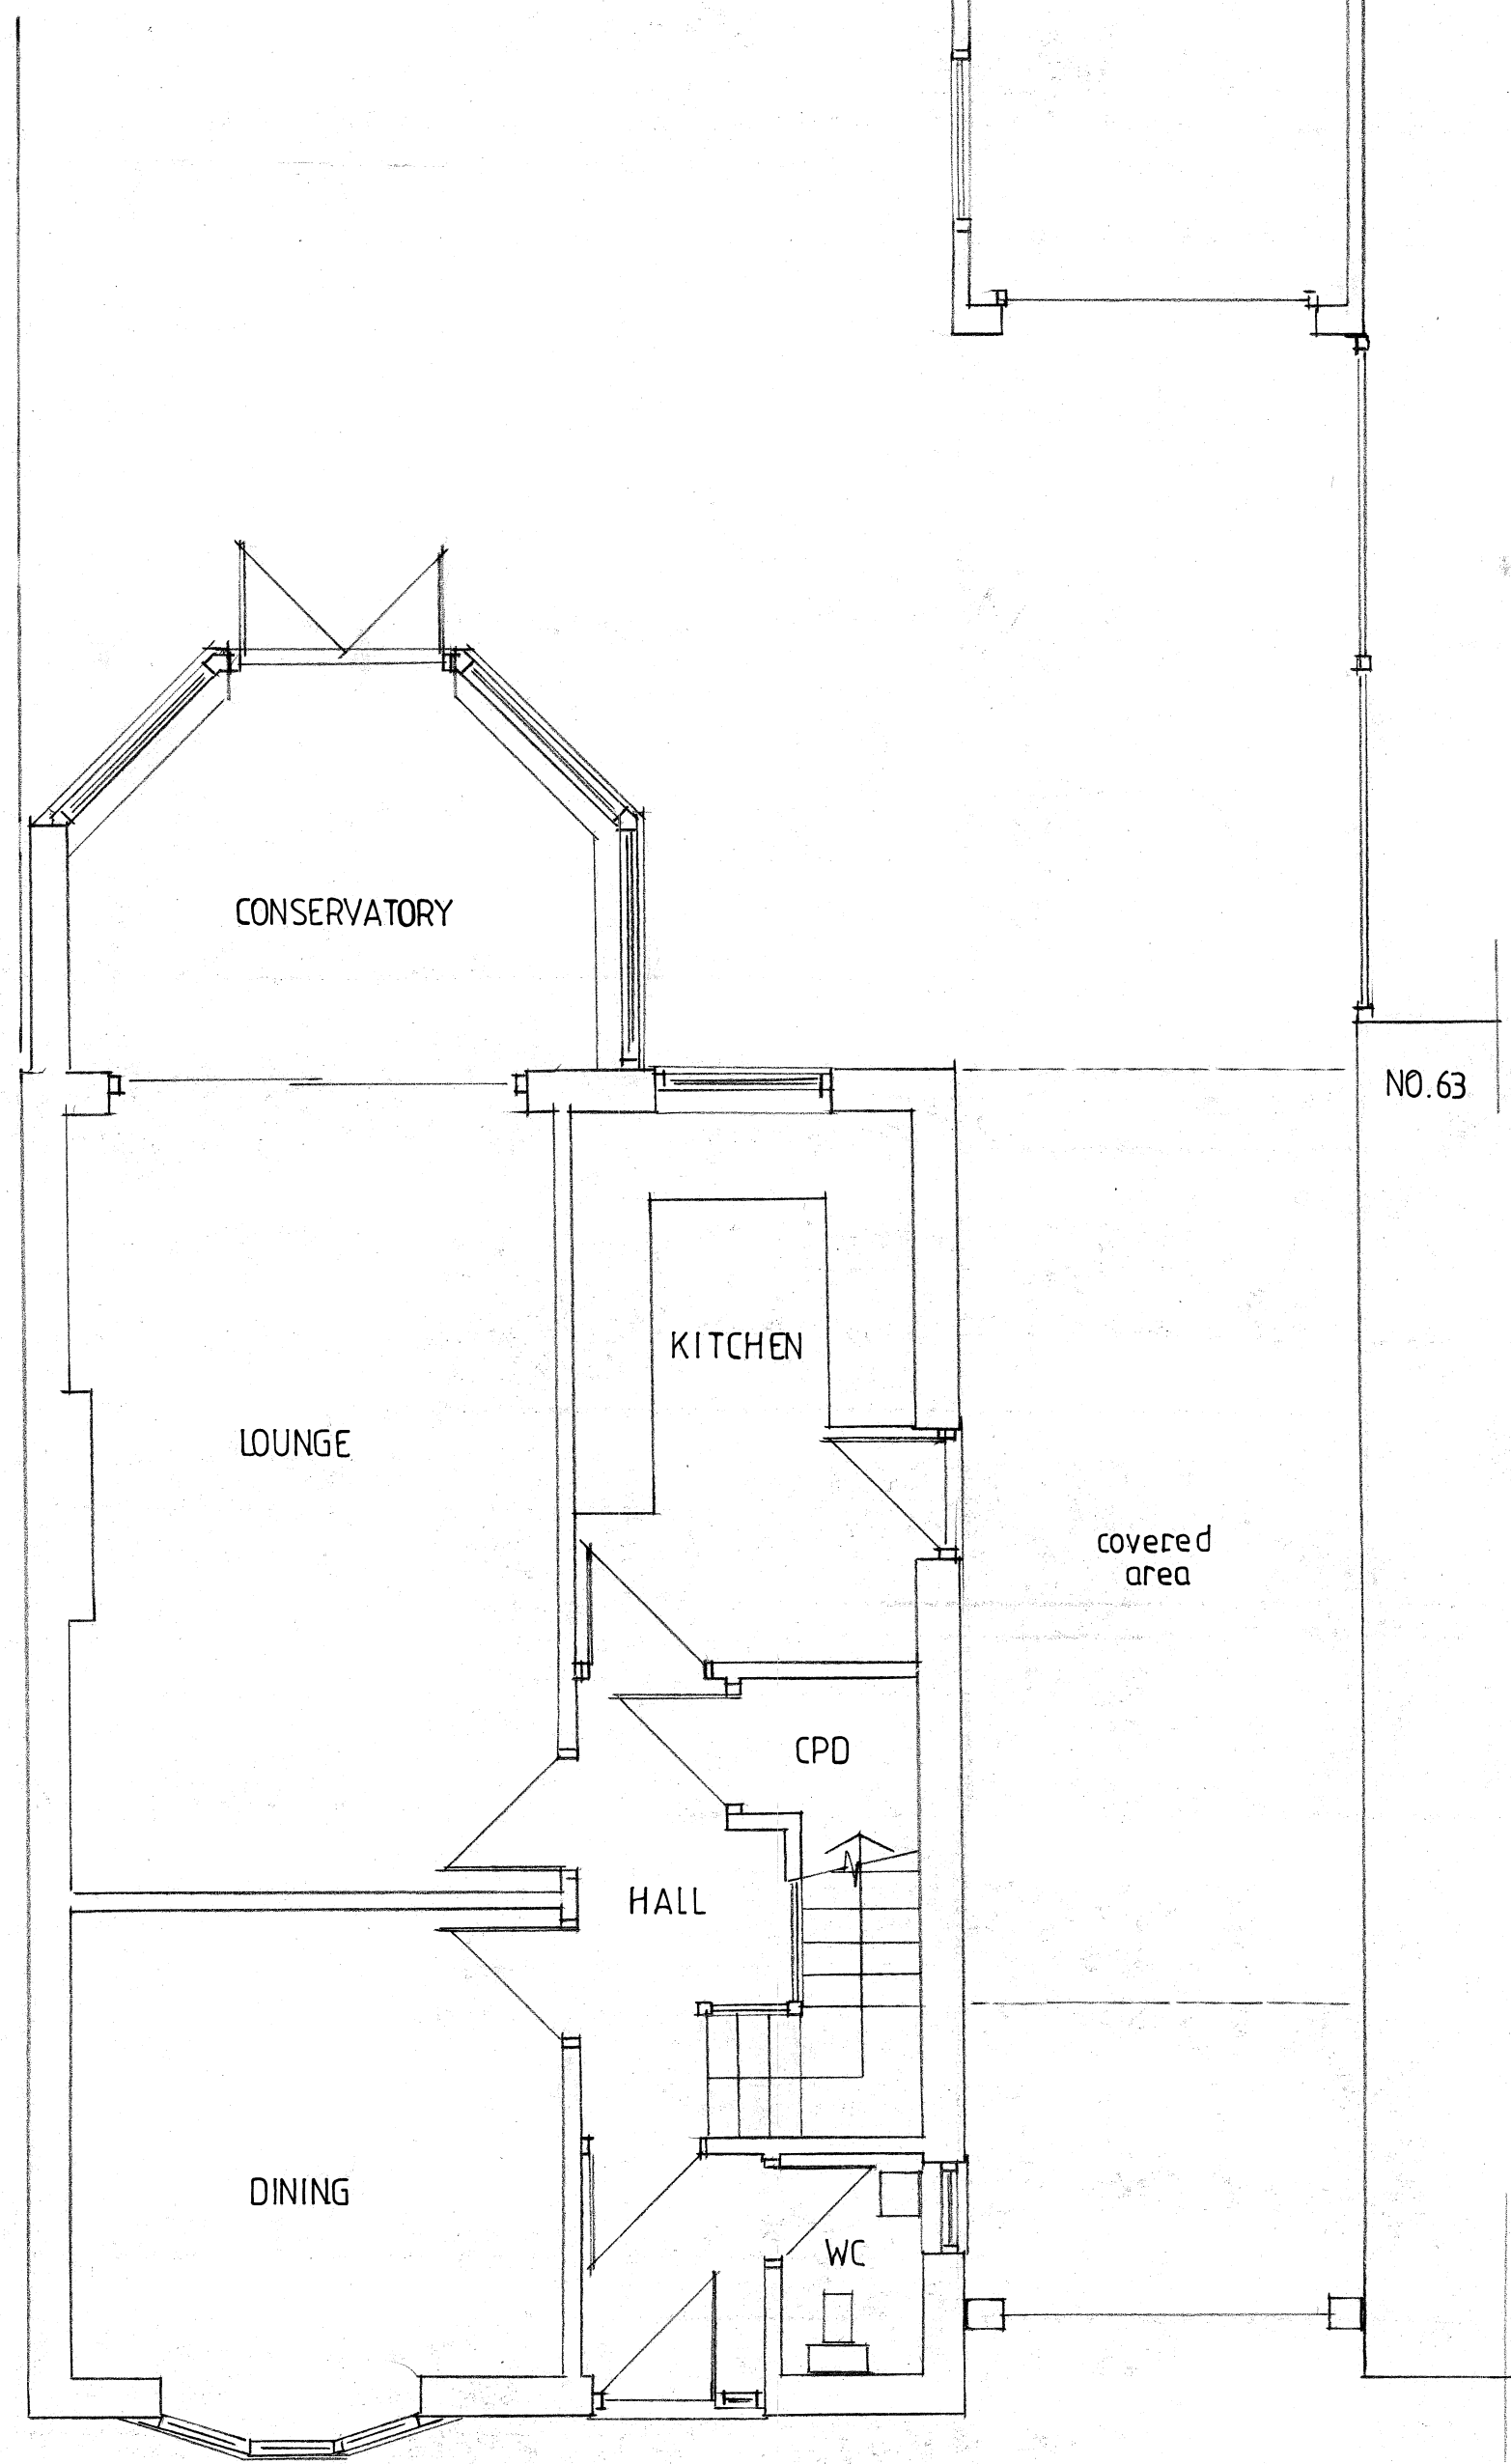


GROUND FLOOR PLAN

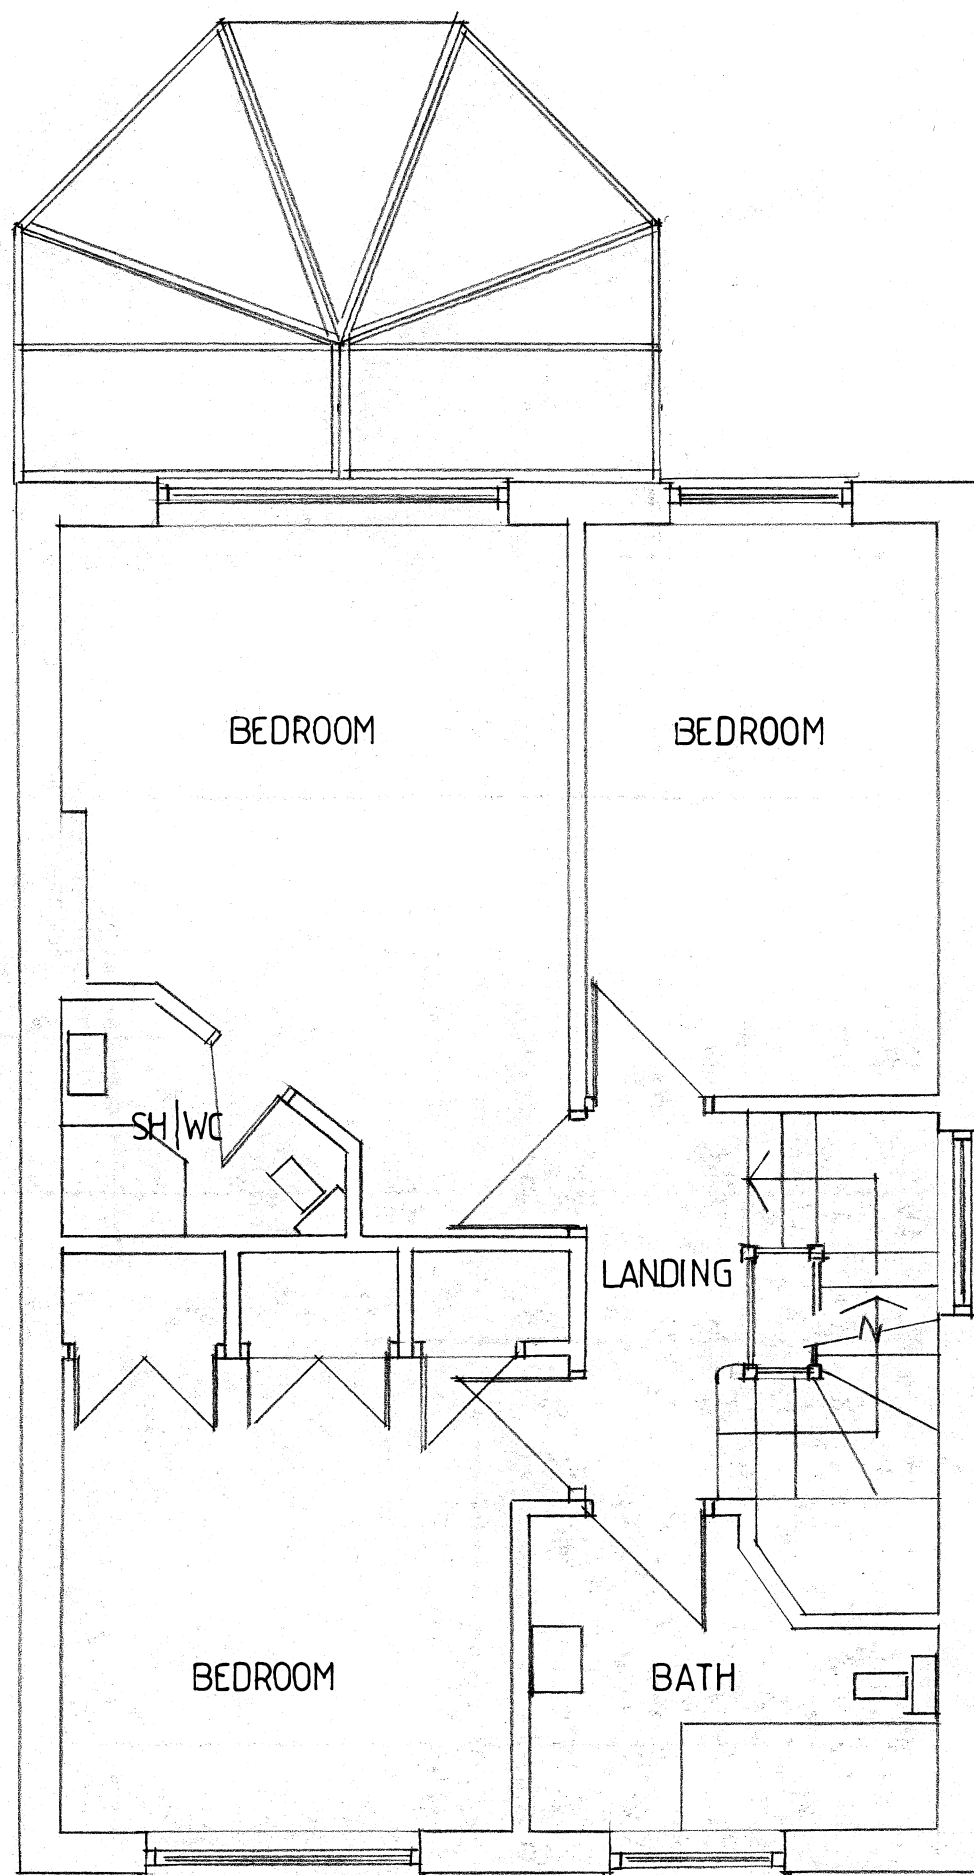

FIRST FLOOR PLAN

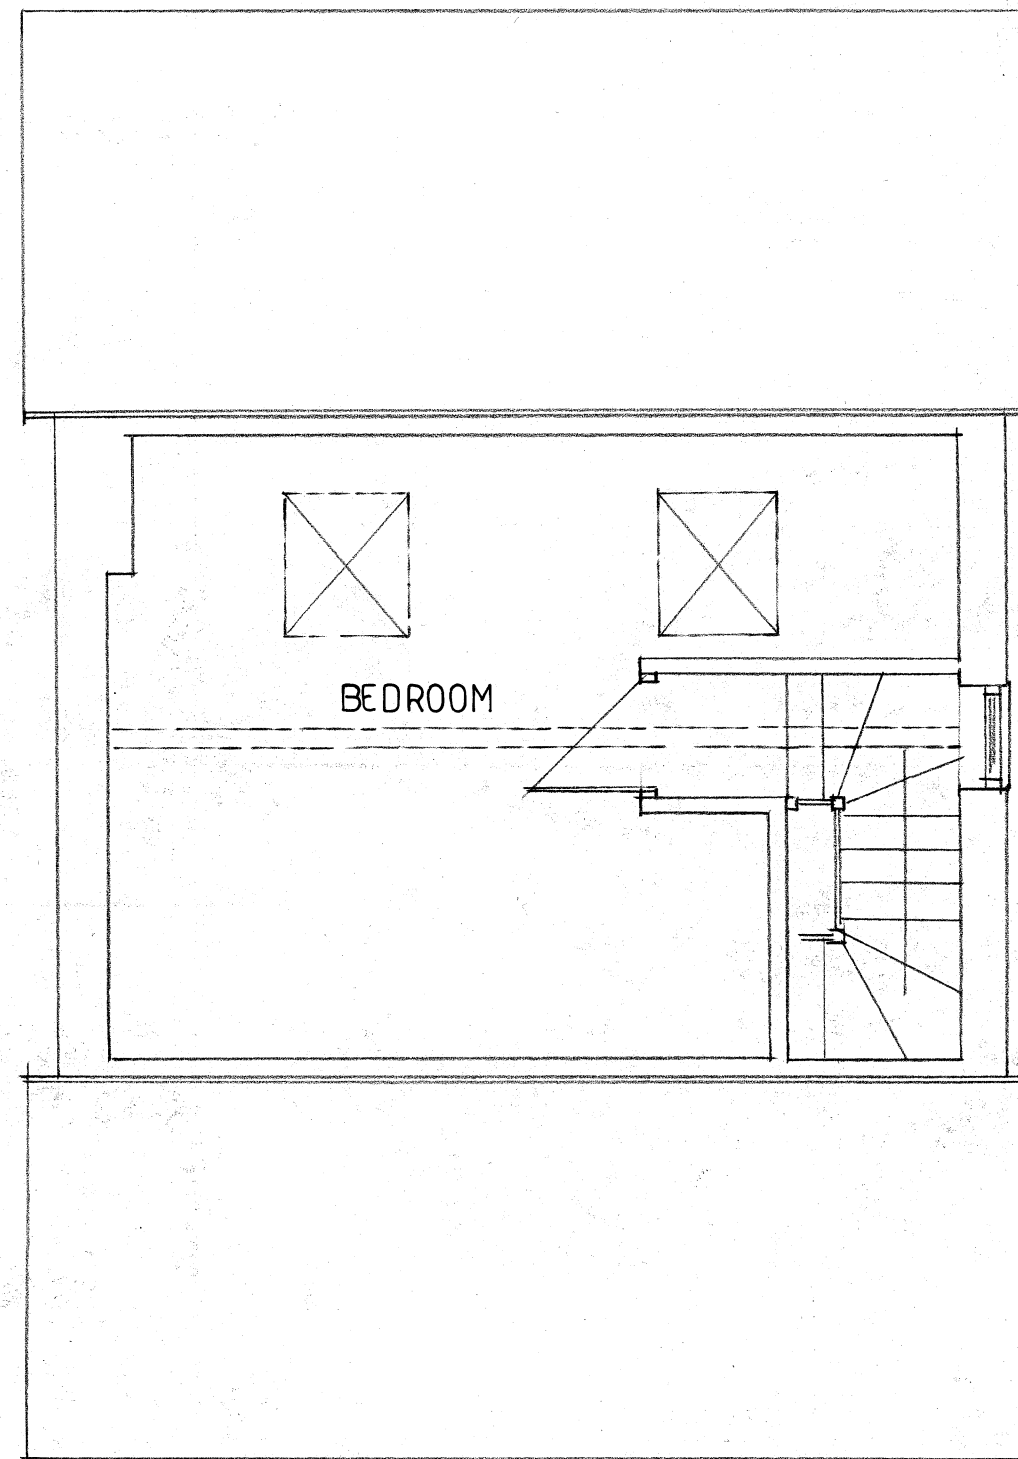

ATTIC LEVEL PLAN

 

homeplans

Church Gardens, Church Hill, Harefield, Middlesex UB9 6DU

T: 01895 822488
E: patrick@homeplansharefield.com
W: www.homeplansharefield.com



CLIENT: MR M WAERING

PROJECT: 61 PARK LANE
HAREFIELD

TITLE: EXISTING BUILDING
FLOOR PLANS & ELEVATIONS

DATE: JAN. 2021

SCALE: 1:50 | 1:100 AT A1

DRAWN:

DRG NO:
2136 | 1

--	--	--	--	--	--