




| REVISION: | DATE:     | NOTE:                  |
|-----------|-----------|------------------------|
| A         | Apr. 2021 | Dormer reduced in size |
|           |           |                        |
|           |           |                        |
|           |           |                        |

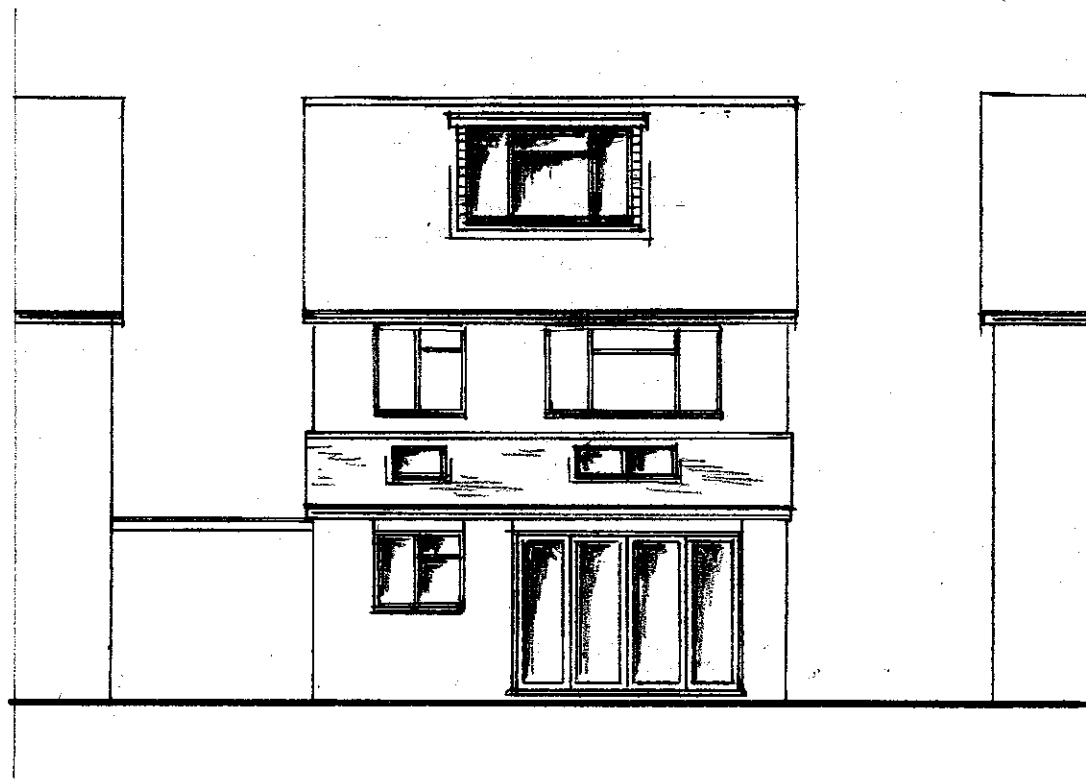

REAR VIEW


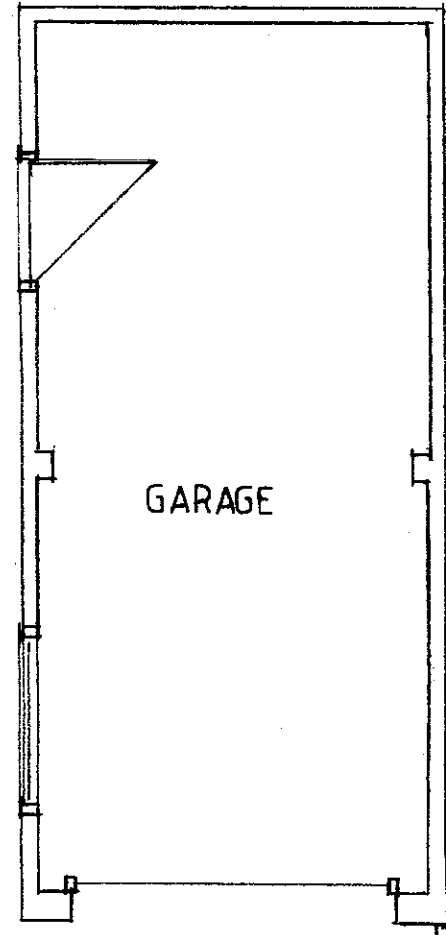


GARAGE

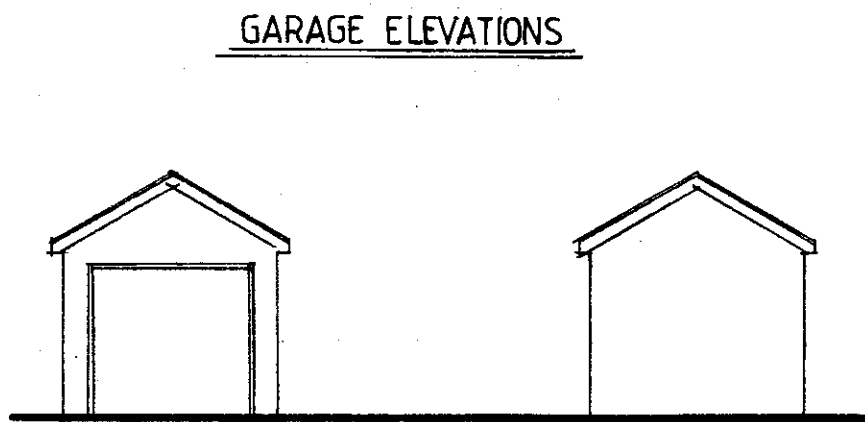


FRONT


REAR

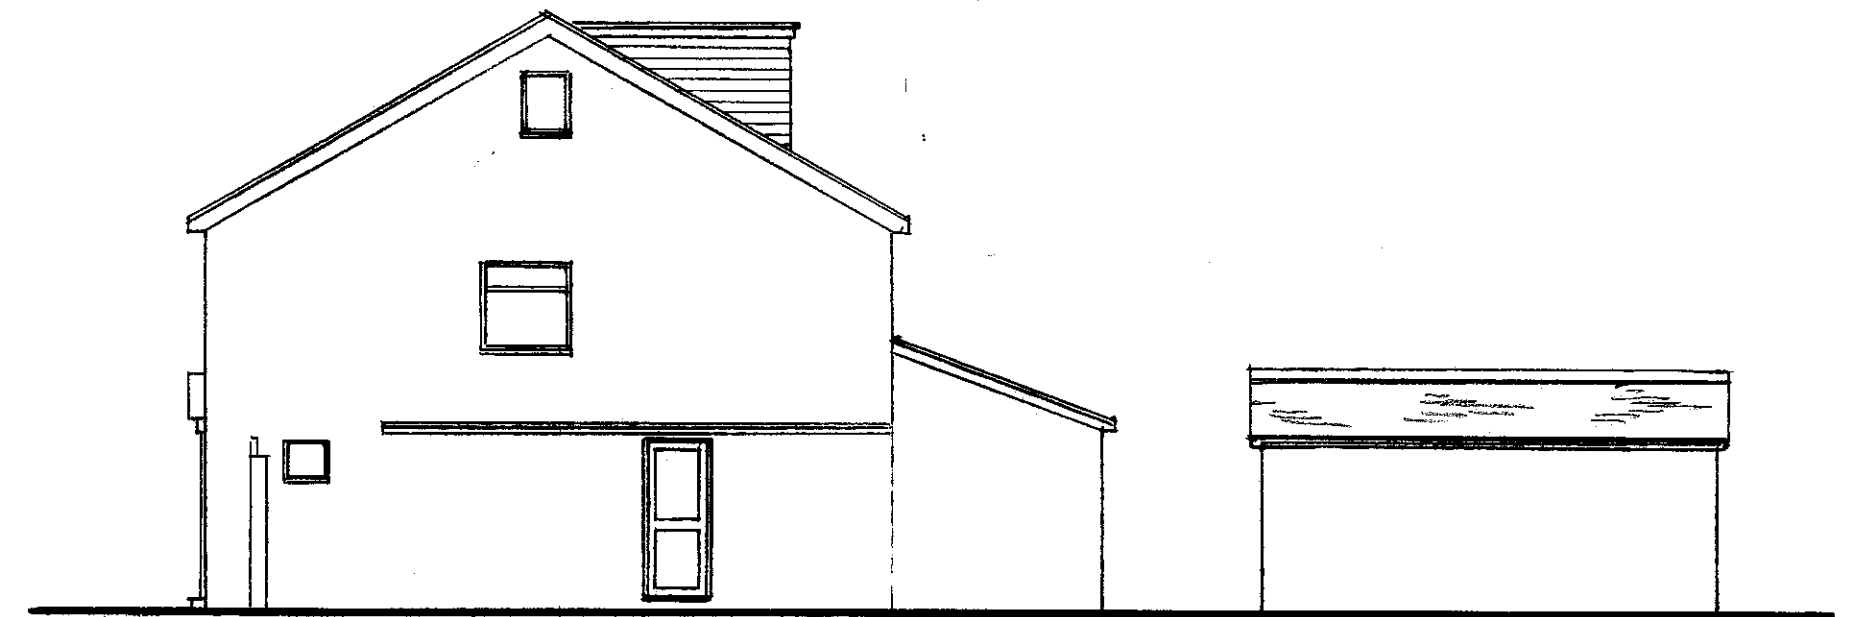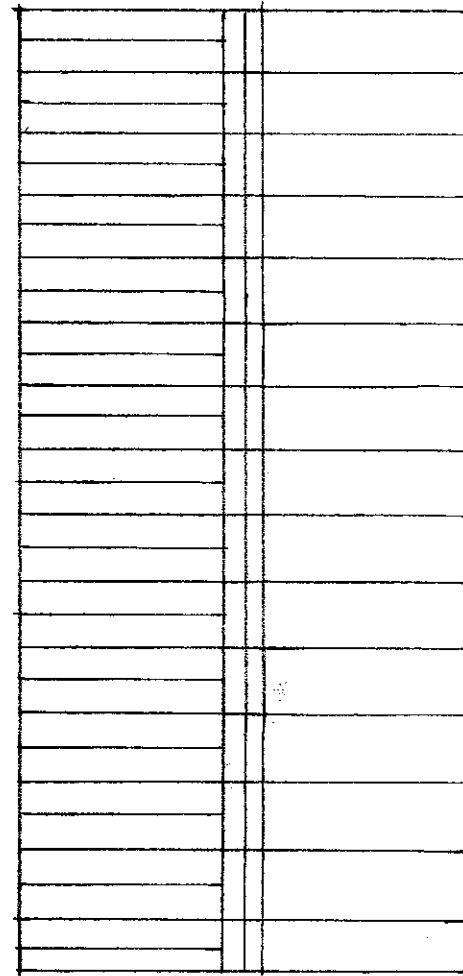


SIDE VIEW TO NO. 63

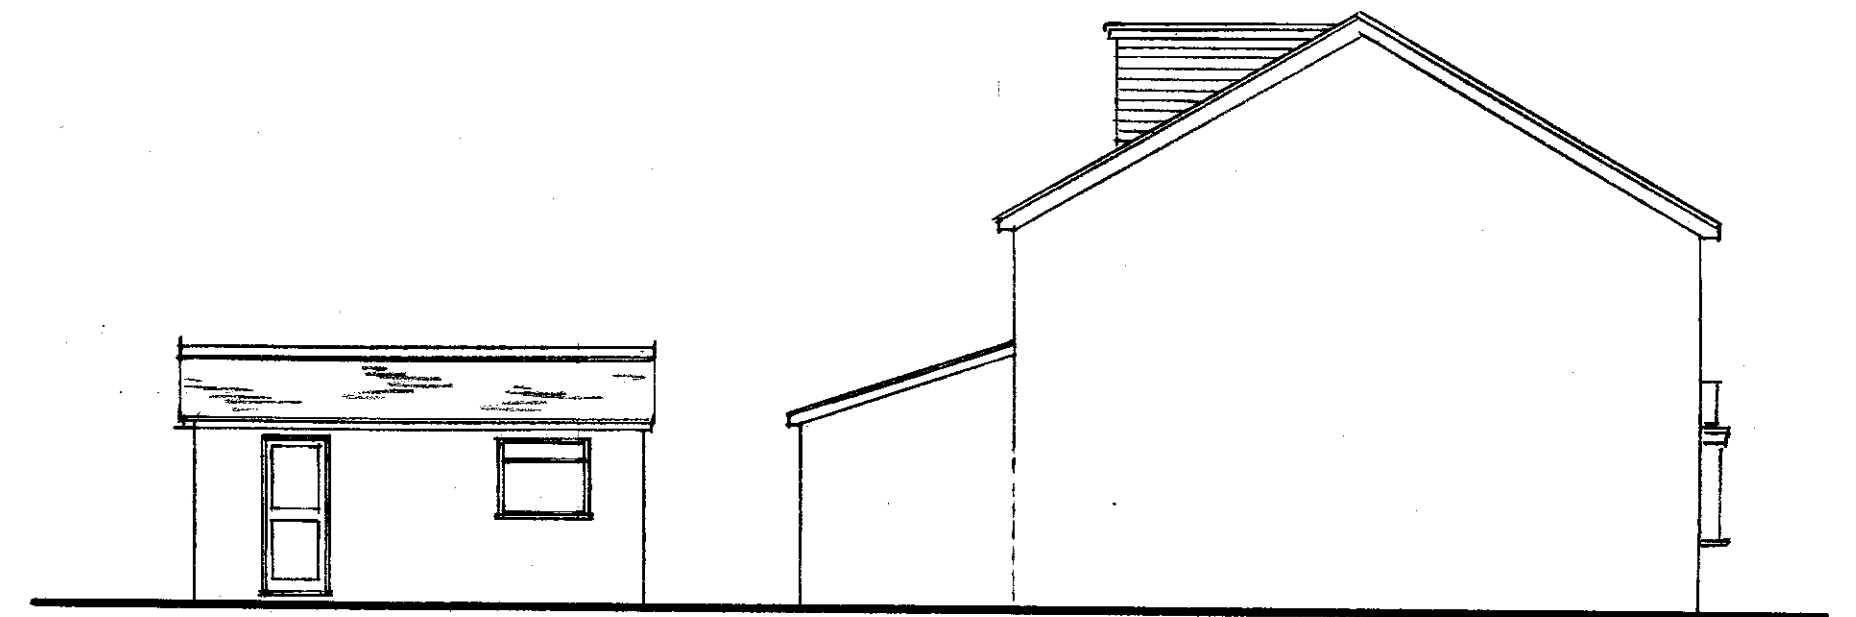


SIDE VIEW TO NO. 59

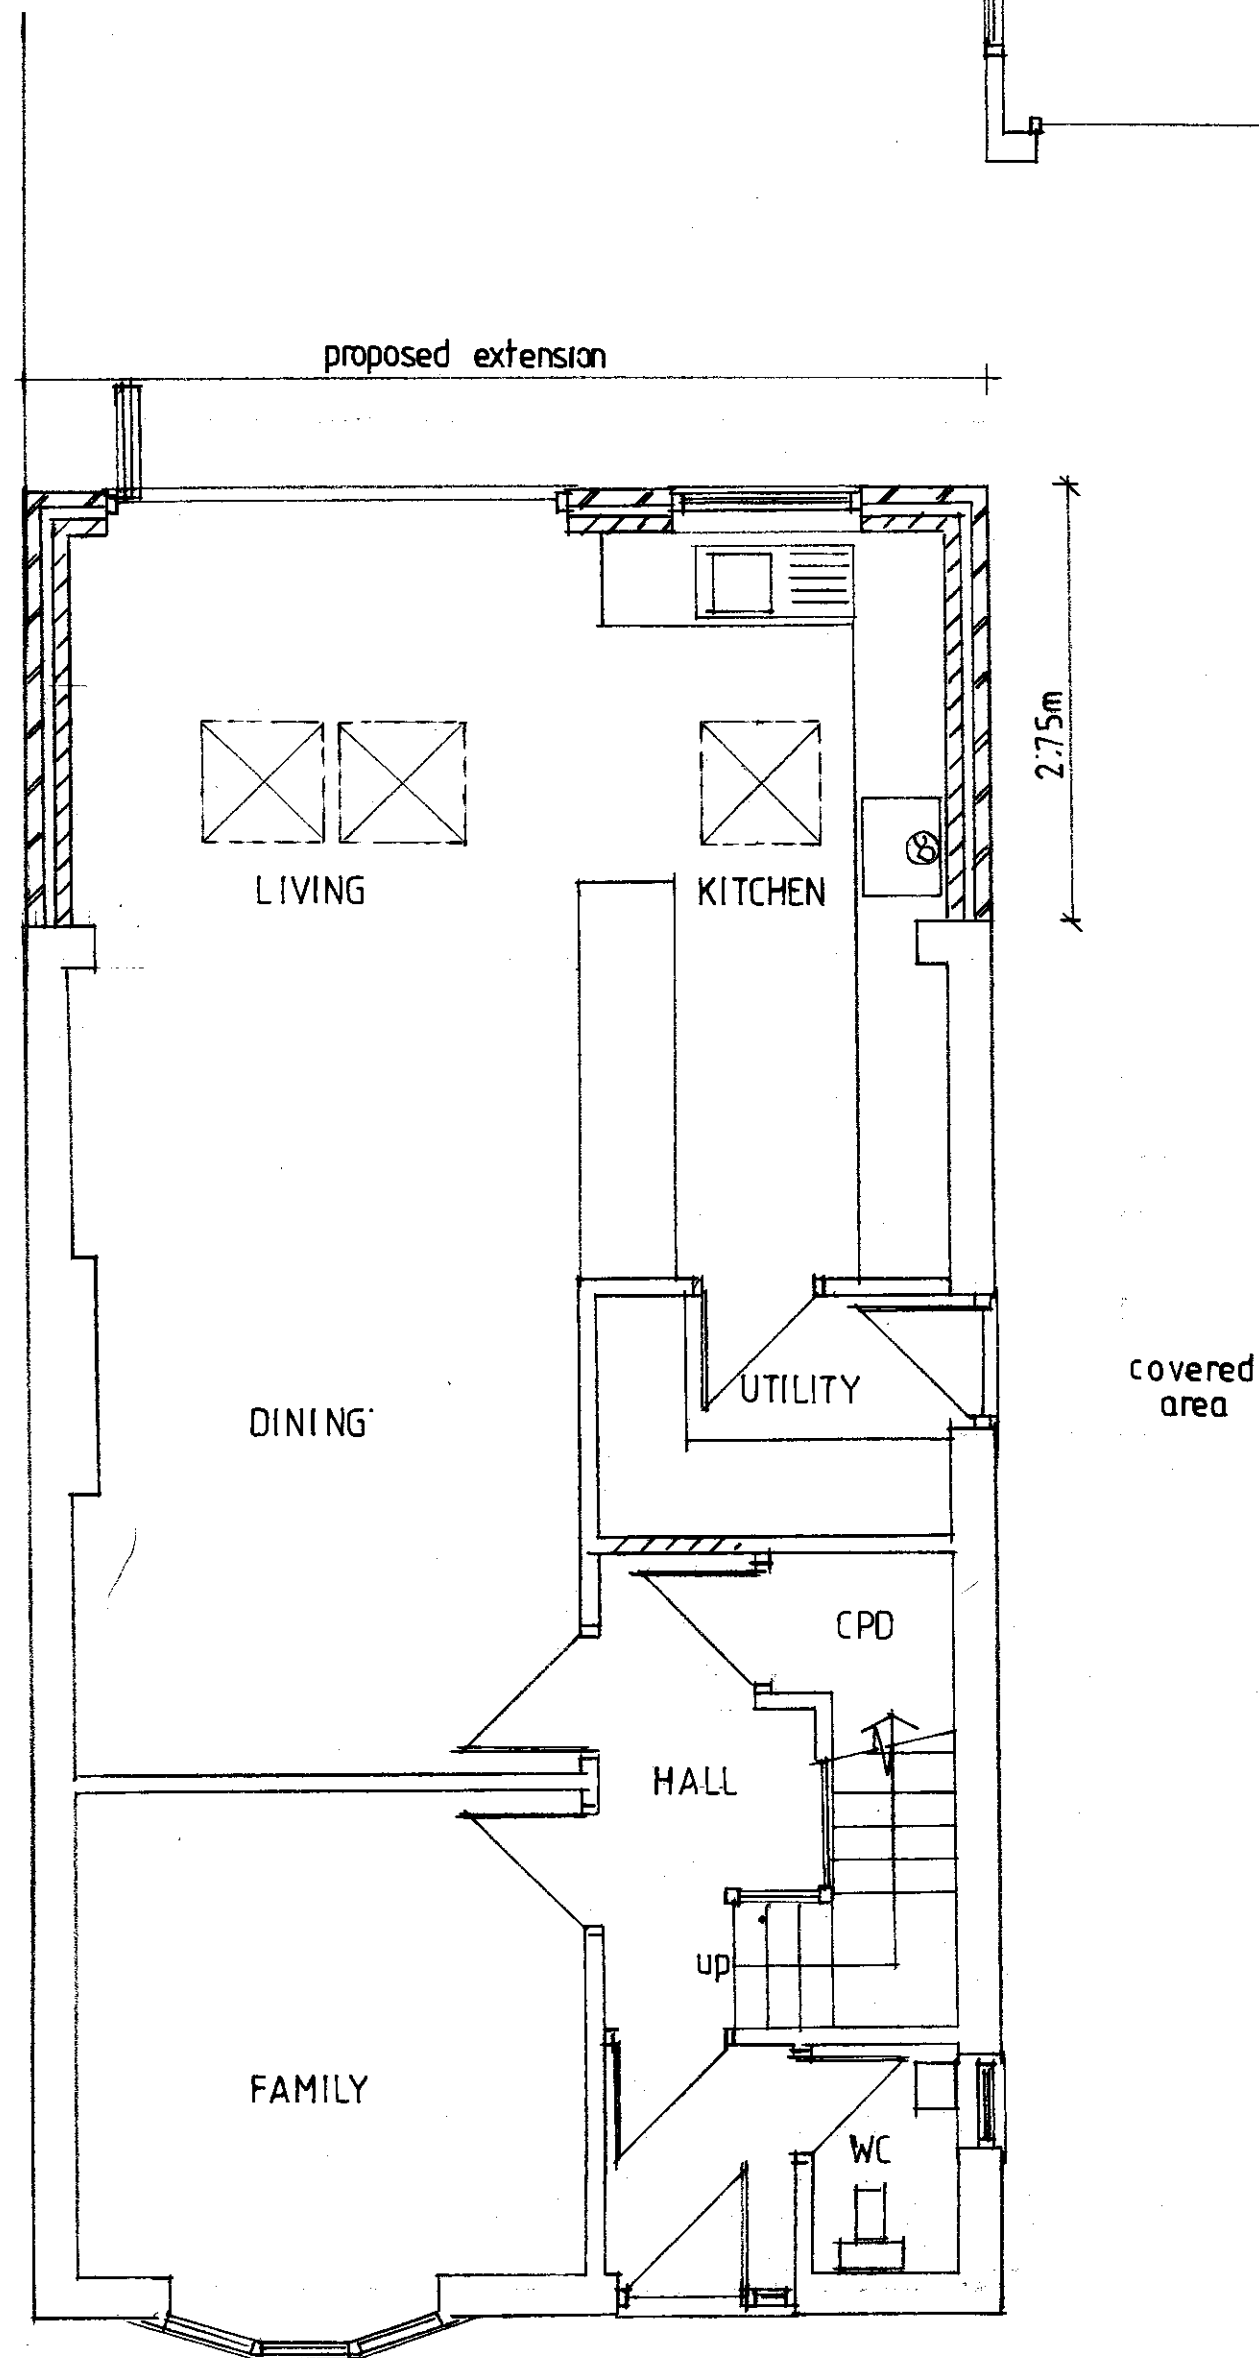


GROUND FLOOR PLAN

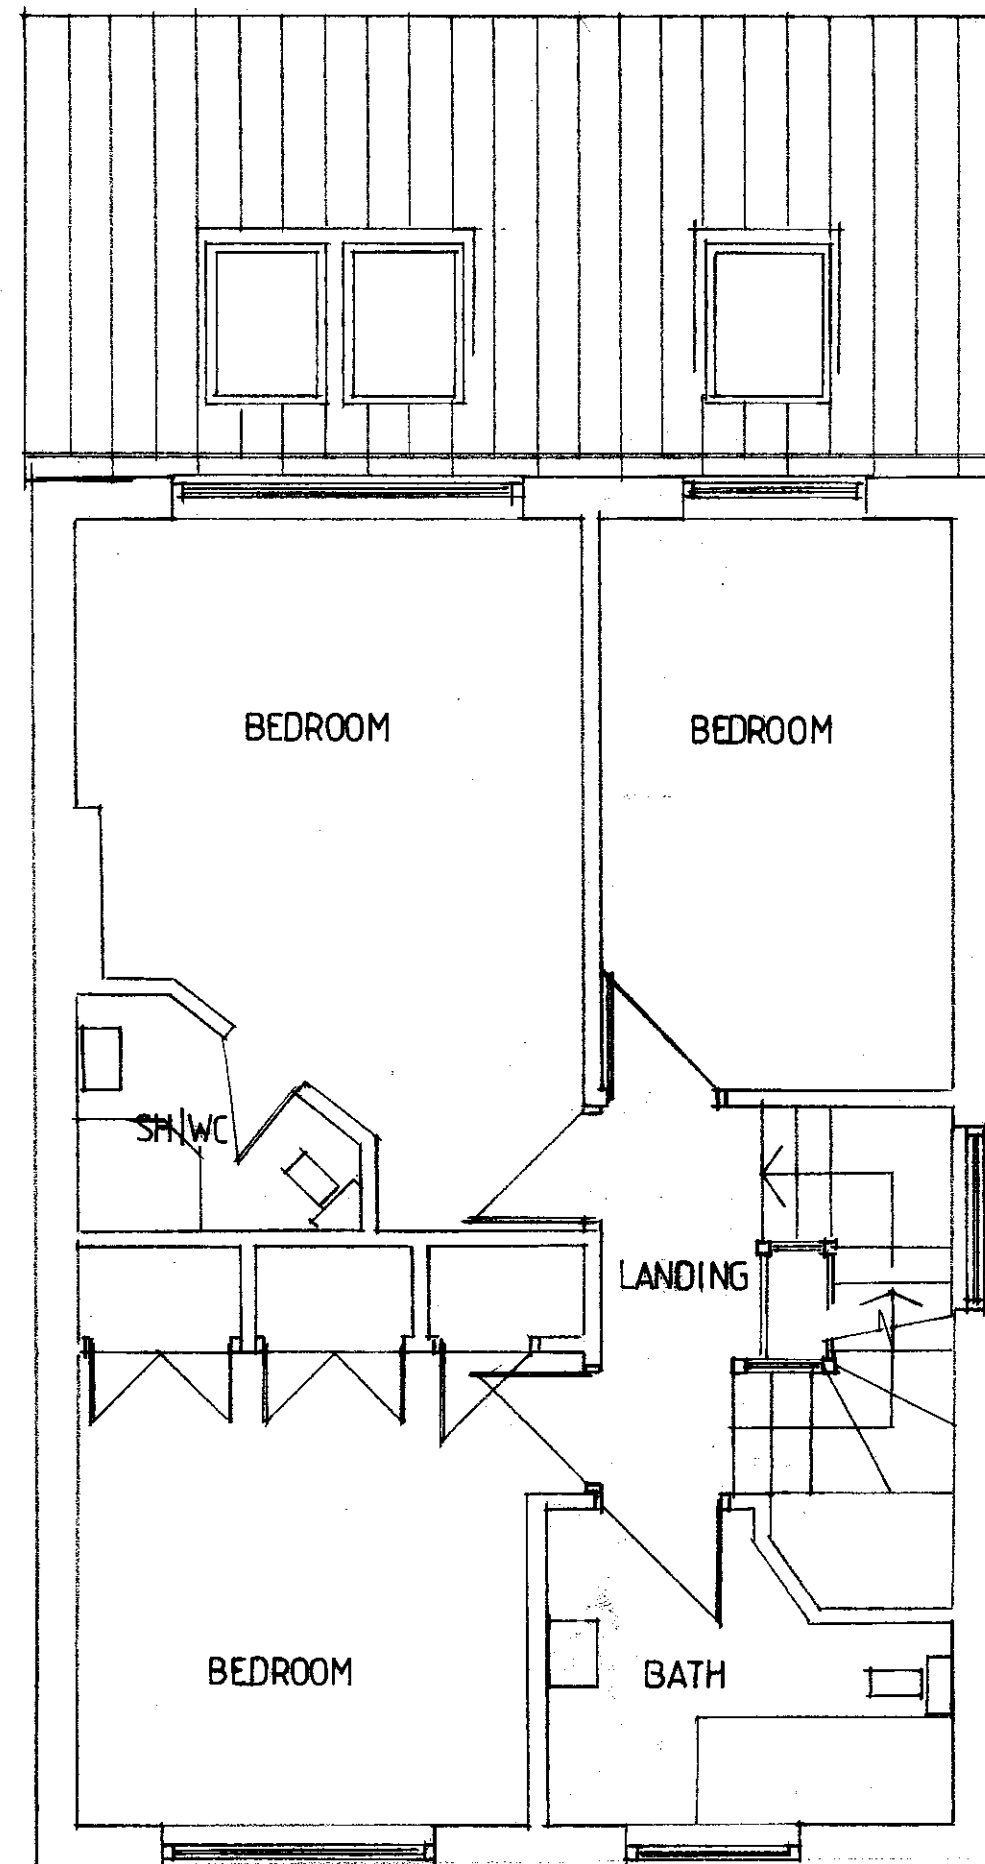

FIRST FLOOR PLAN

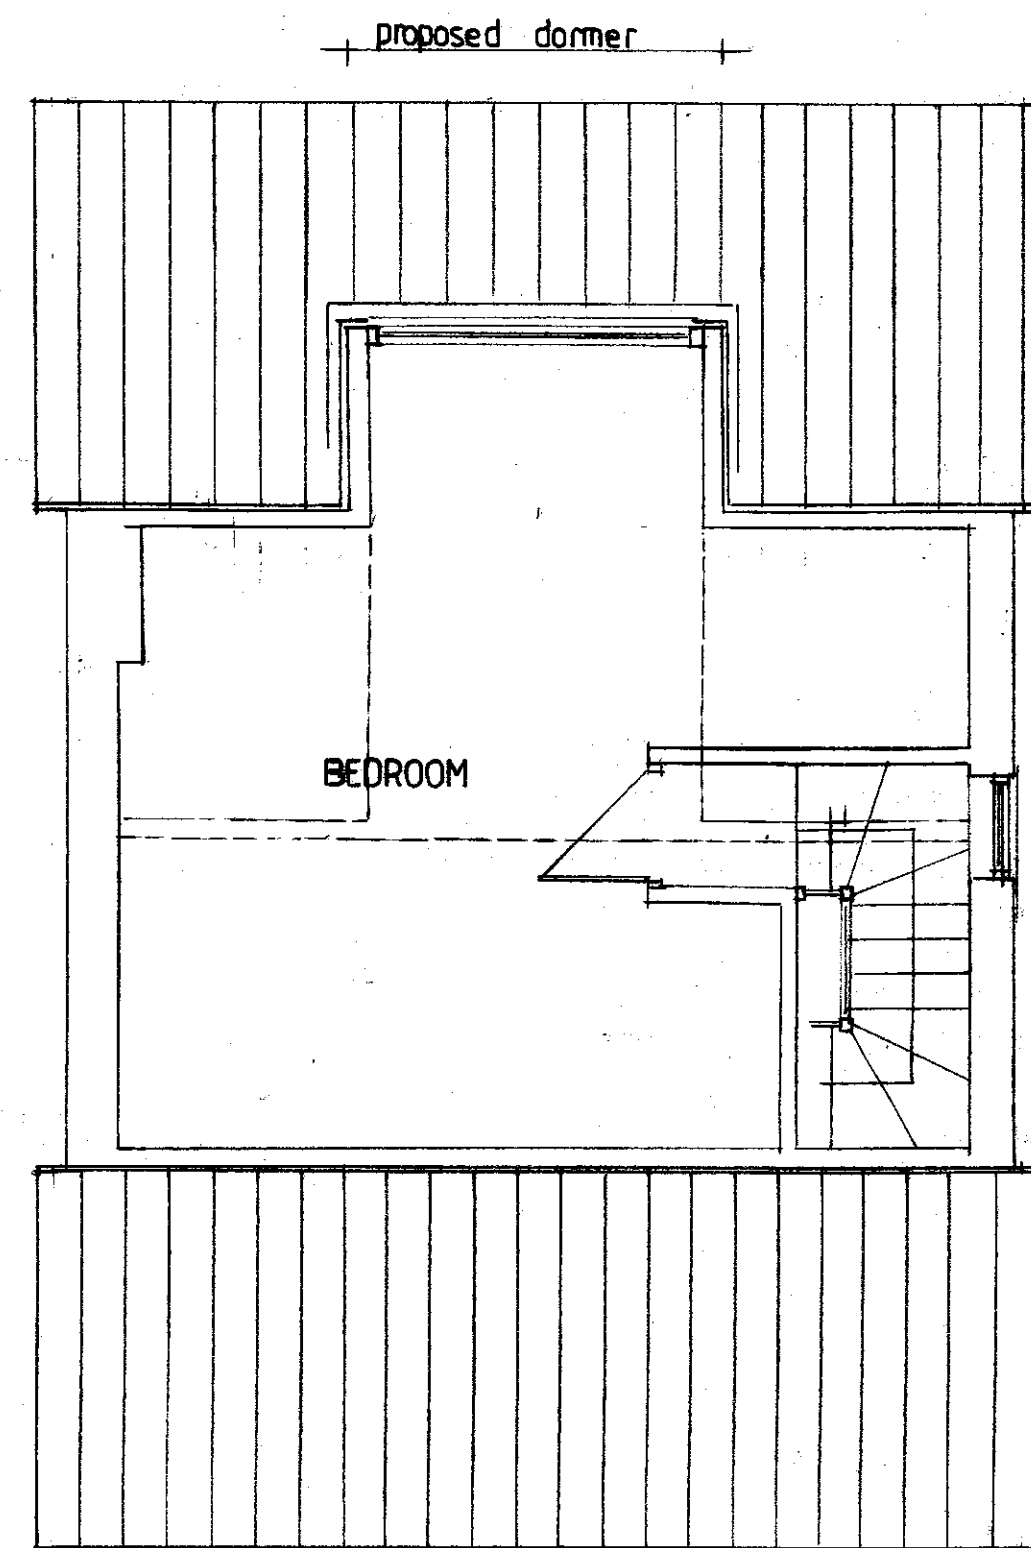

ATTIC LEVEL PLAN

 

homeplans

Church Gardens, Church Hill, Harefield, Middlesex UB9 6DU

T: 01895 822488  
E: patrick@homeplansharefield.com  
W: www.homeplansharefield.com



CLIENT: MR M WAREING

PROJECT: 61 PARK LANE  
HAREFIELD

TITLE: DESIGN PROPOSAL - EXTENSIONS  
FLOOR PLANS & ELEVATIONS

DRG NO:  
213612

DATE:  
JAN 2021

SCALE:  
1:50 | 1:100 AT A1

DRAWN:

A