
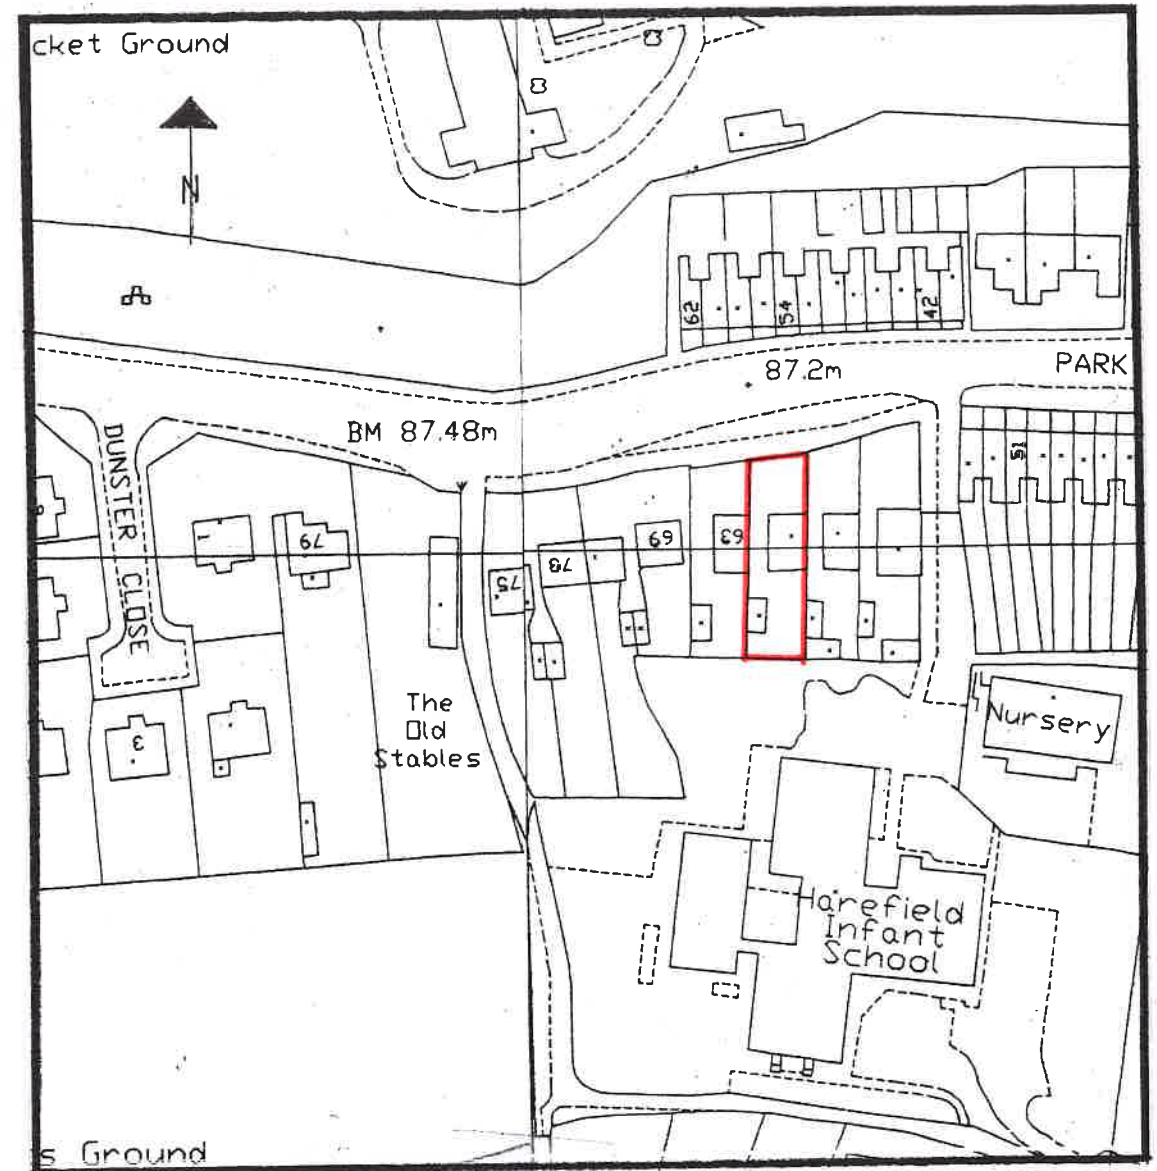


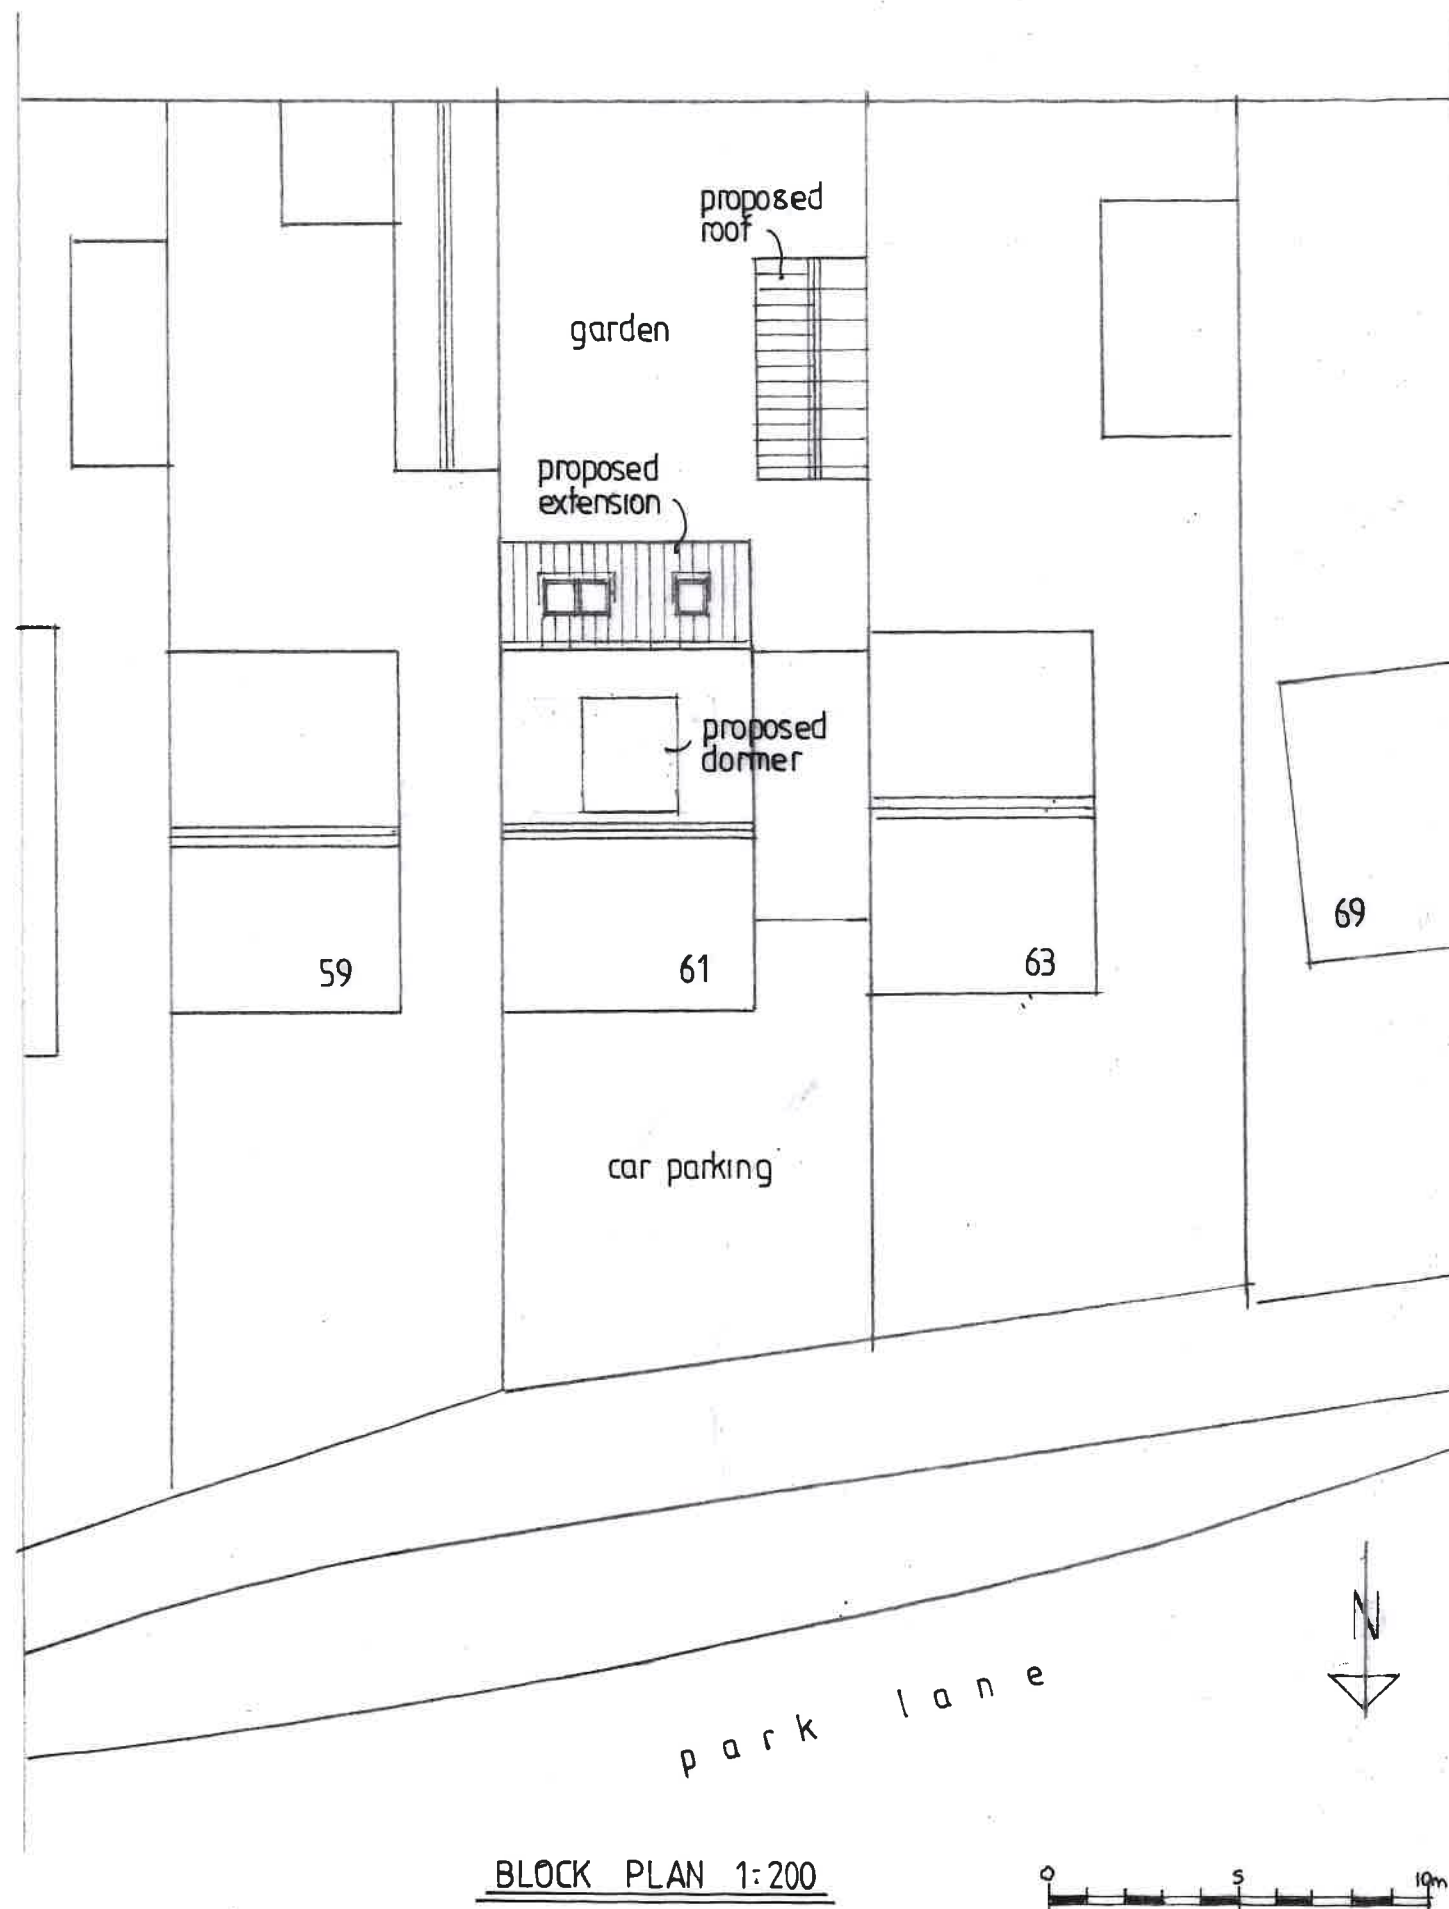

A APRIL 2021 - ROOF PLAN AMENDED

homeplans

Church Gardens, Church Hill, Harefield, Middlesex UB9 6DU

T: 01895 822488

E: patrick@homeplansharefield.com

W: www.homeplansharefield.com



P J McHugh RIBA
7632833

CLIENT: MR M WAREING

PROJECT: 61 PARK LANE
HAREFIELD

TITLE: DESIGN PROPOSAL - EXTENSIONS
SITE PLANS

DRG NO:
2136 (3

DATE:
JAN 2021

SCALE:
1:200 AT A3

DRAWN:

A