



REVISION:	DATE:	NOTE:

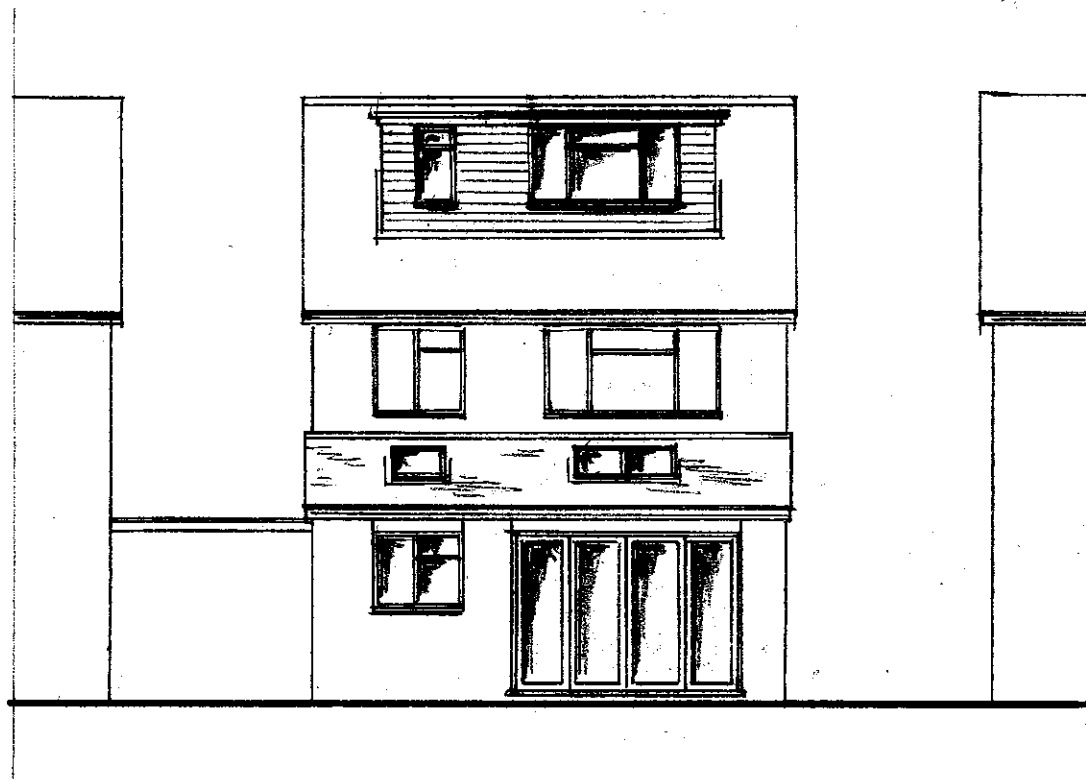

REAR VIEW

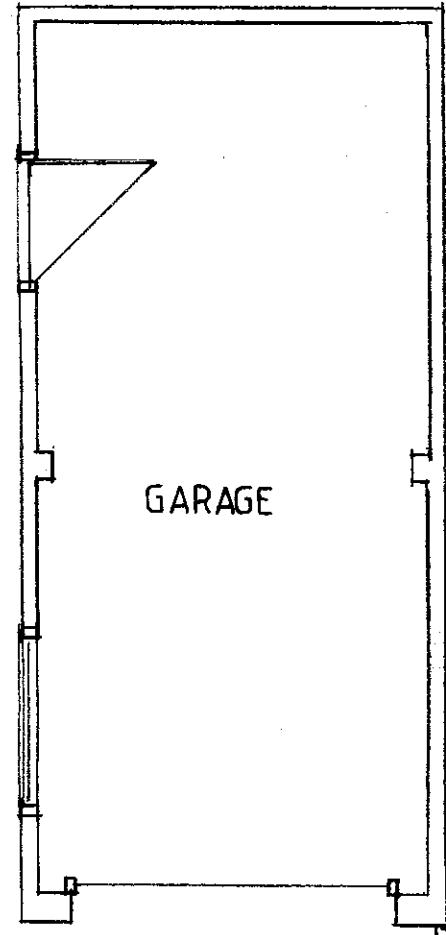



GARAGE

GARAGE ELEVATIONS




FRONT


REAR

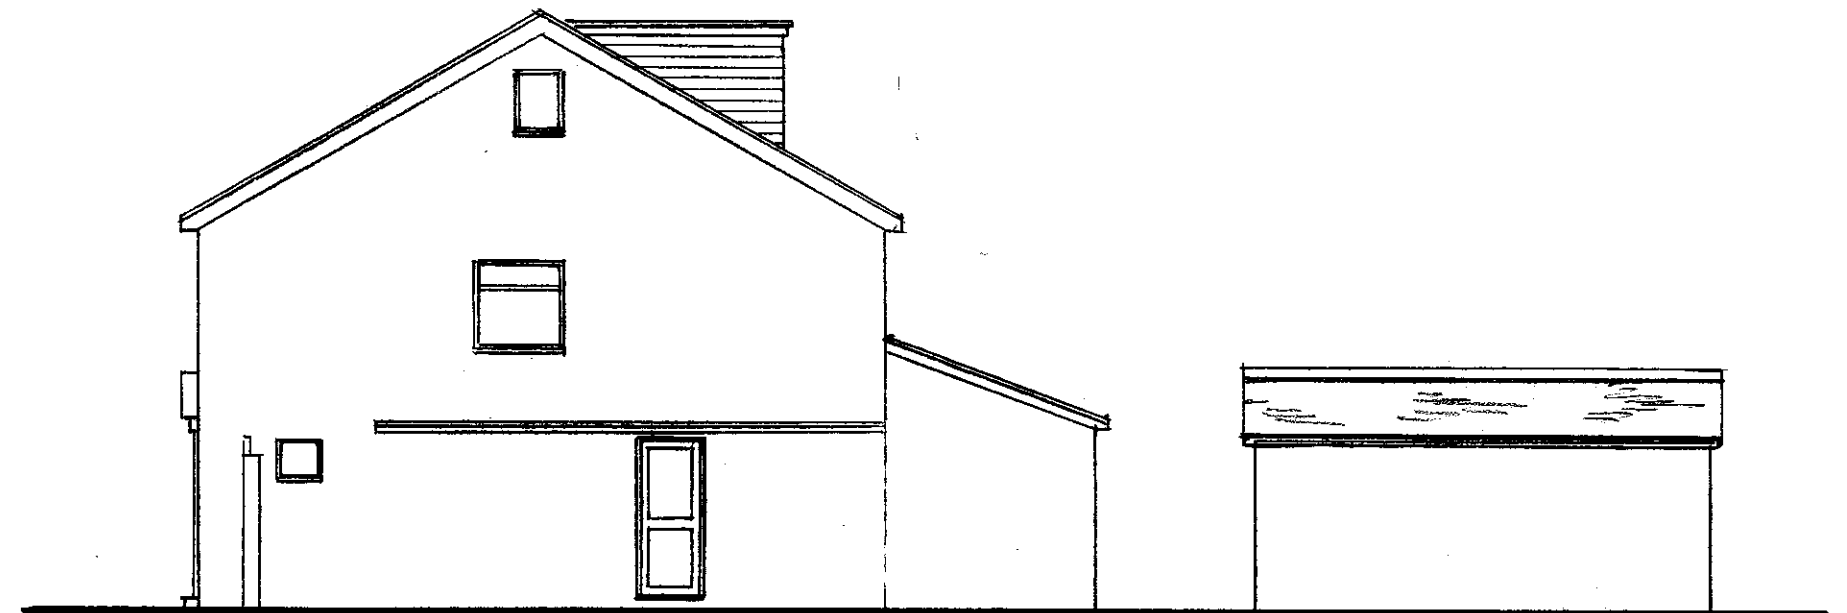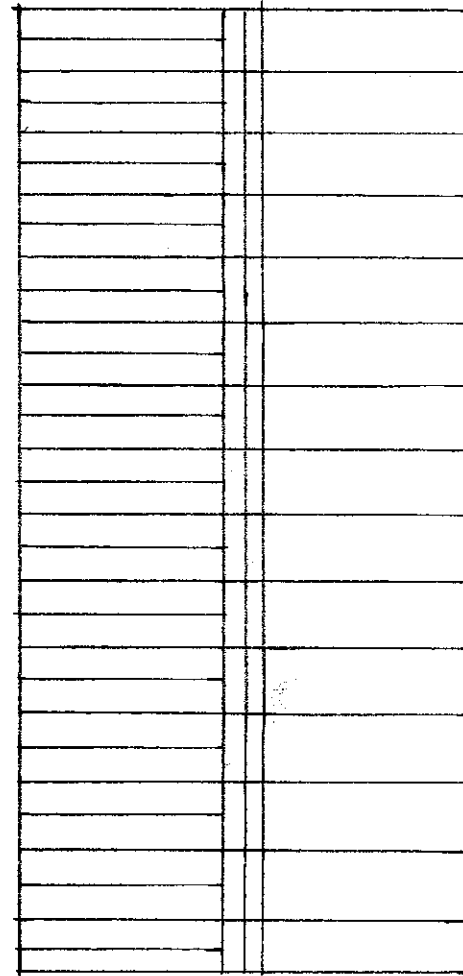


SIDE VIEW TO NO. 63

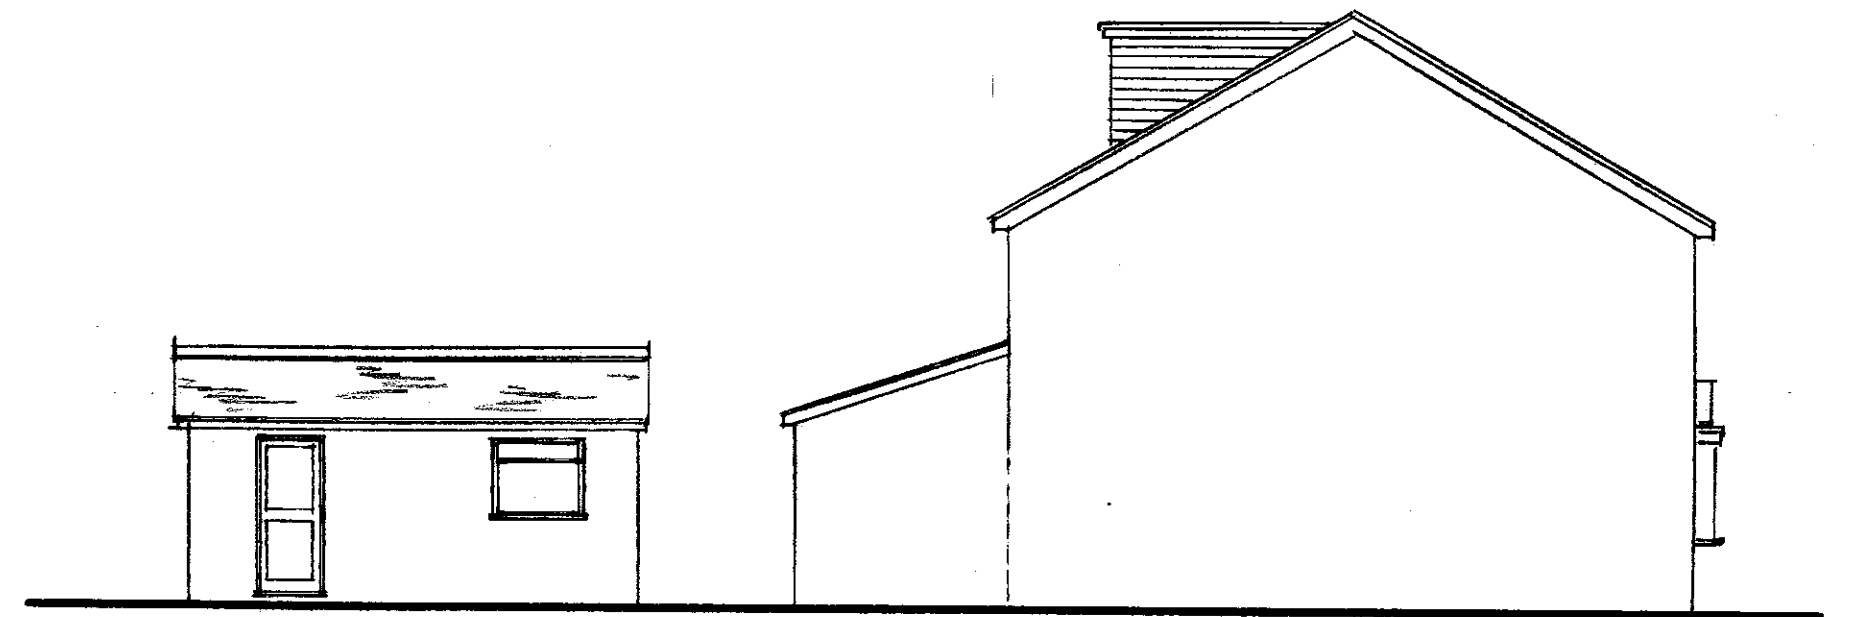


SIDE VIEW TO NO. 59

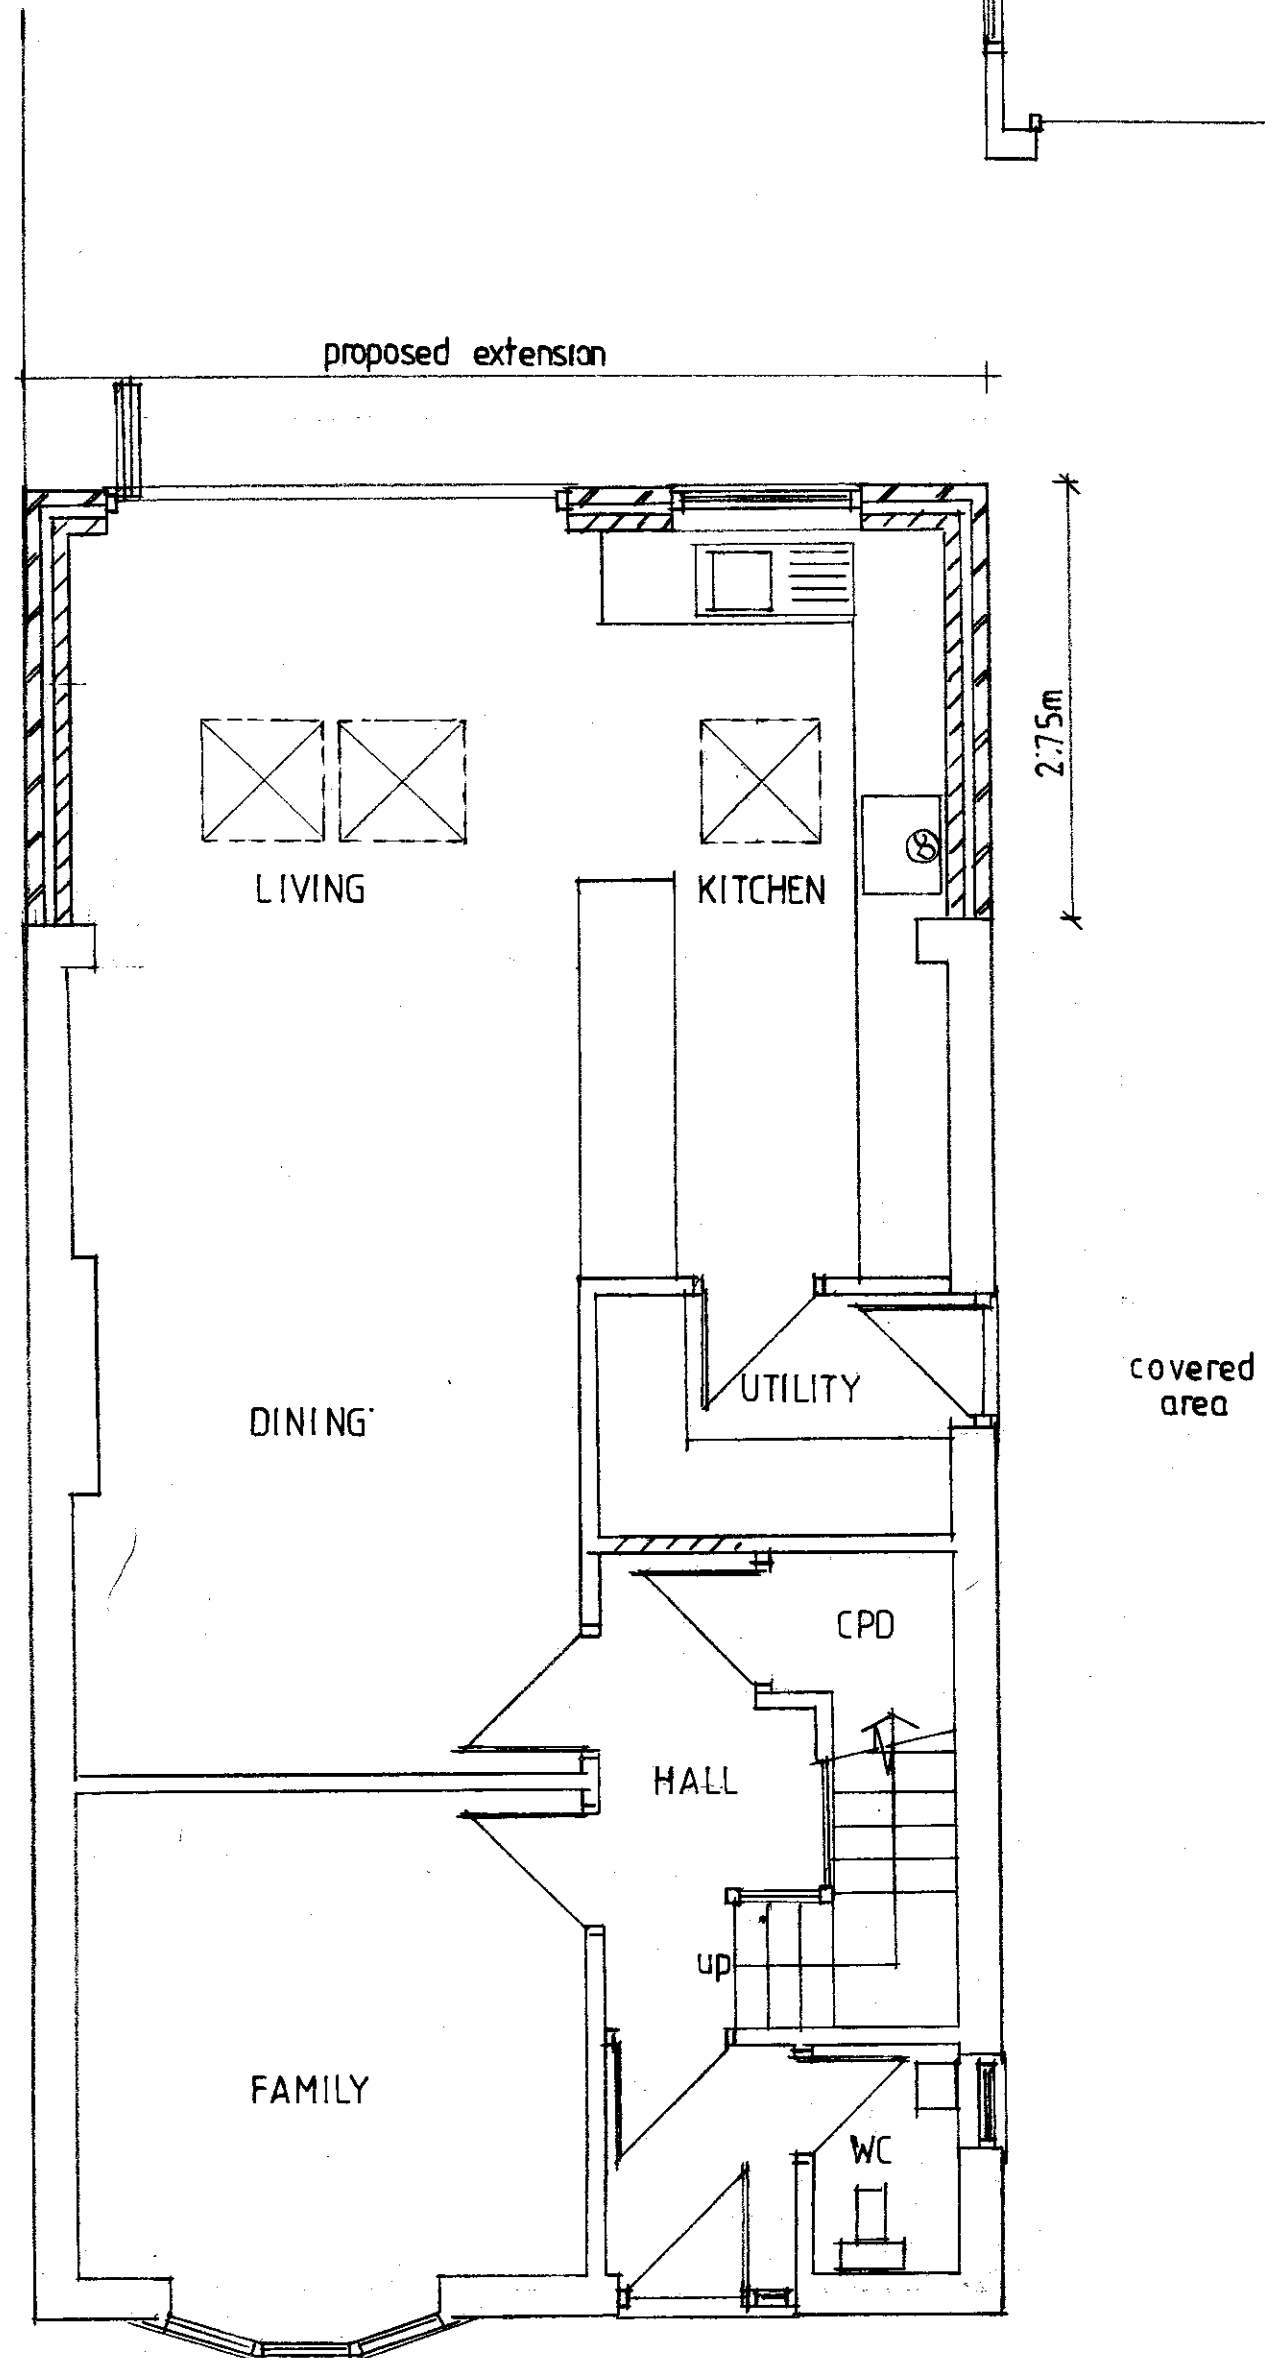

GROUND FLOOR PLAN

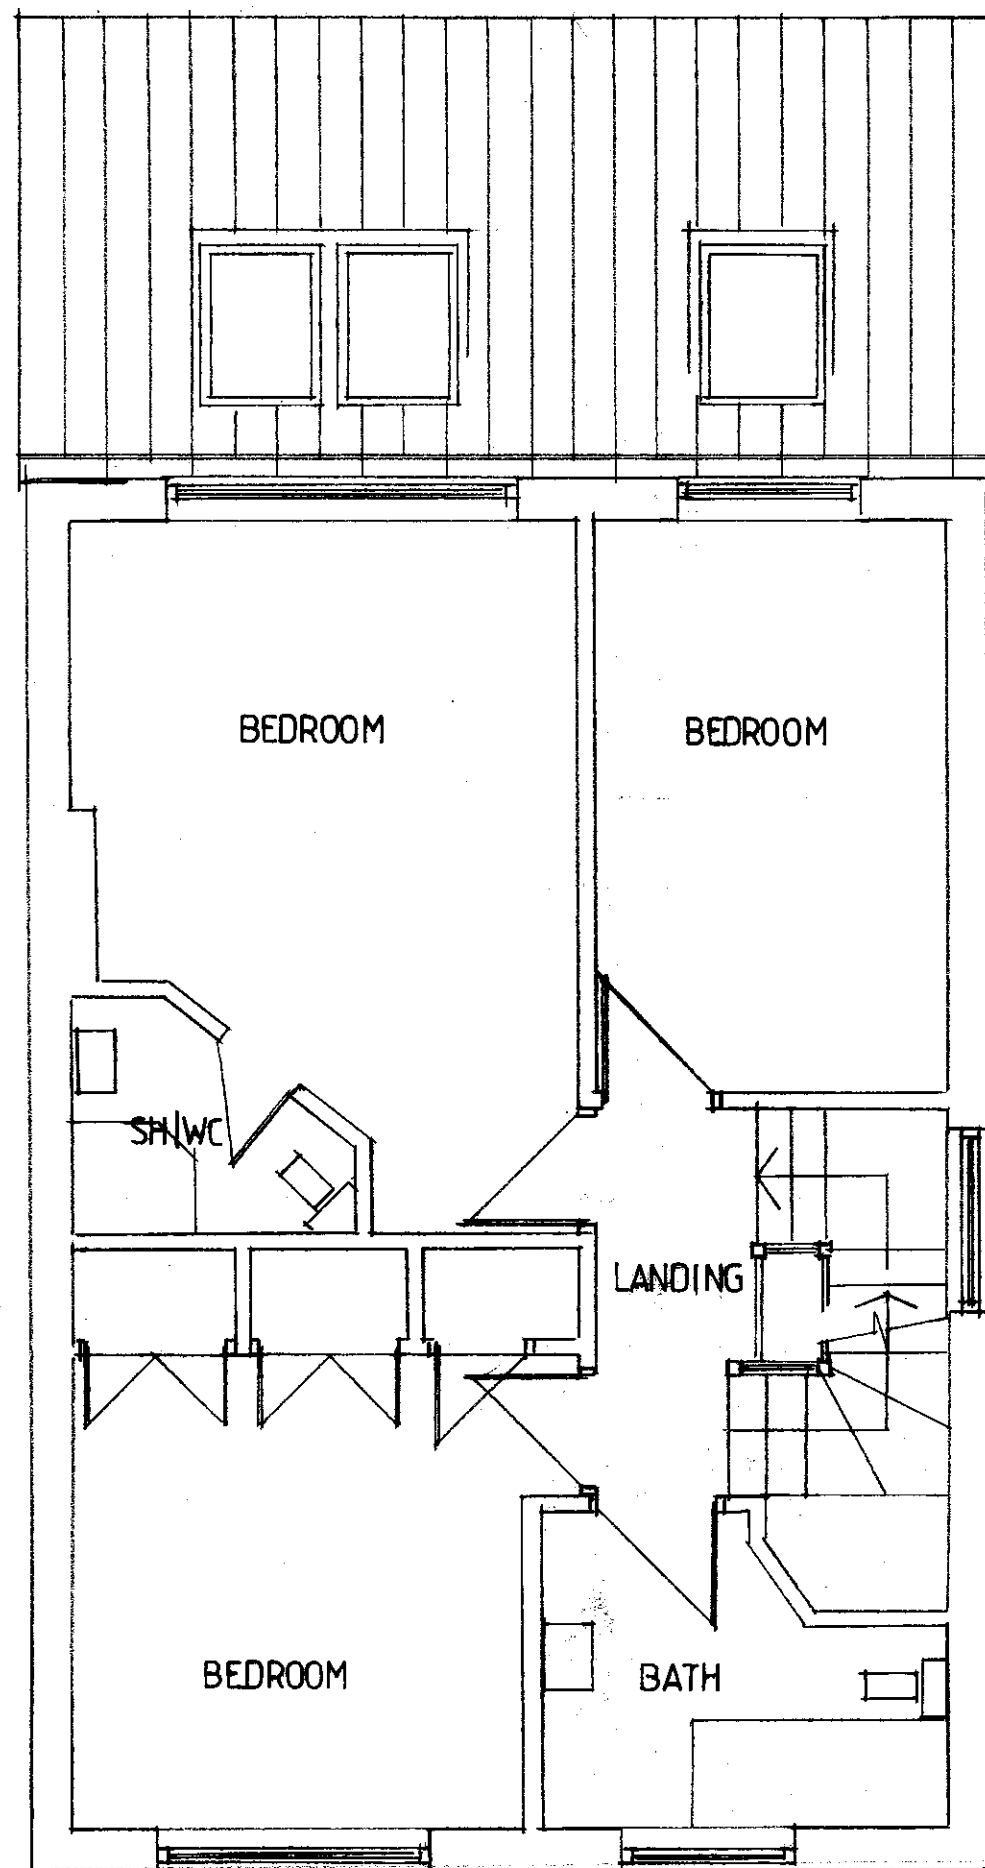

FIRST FLOOR PLAN

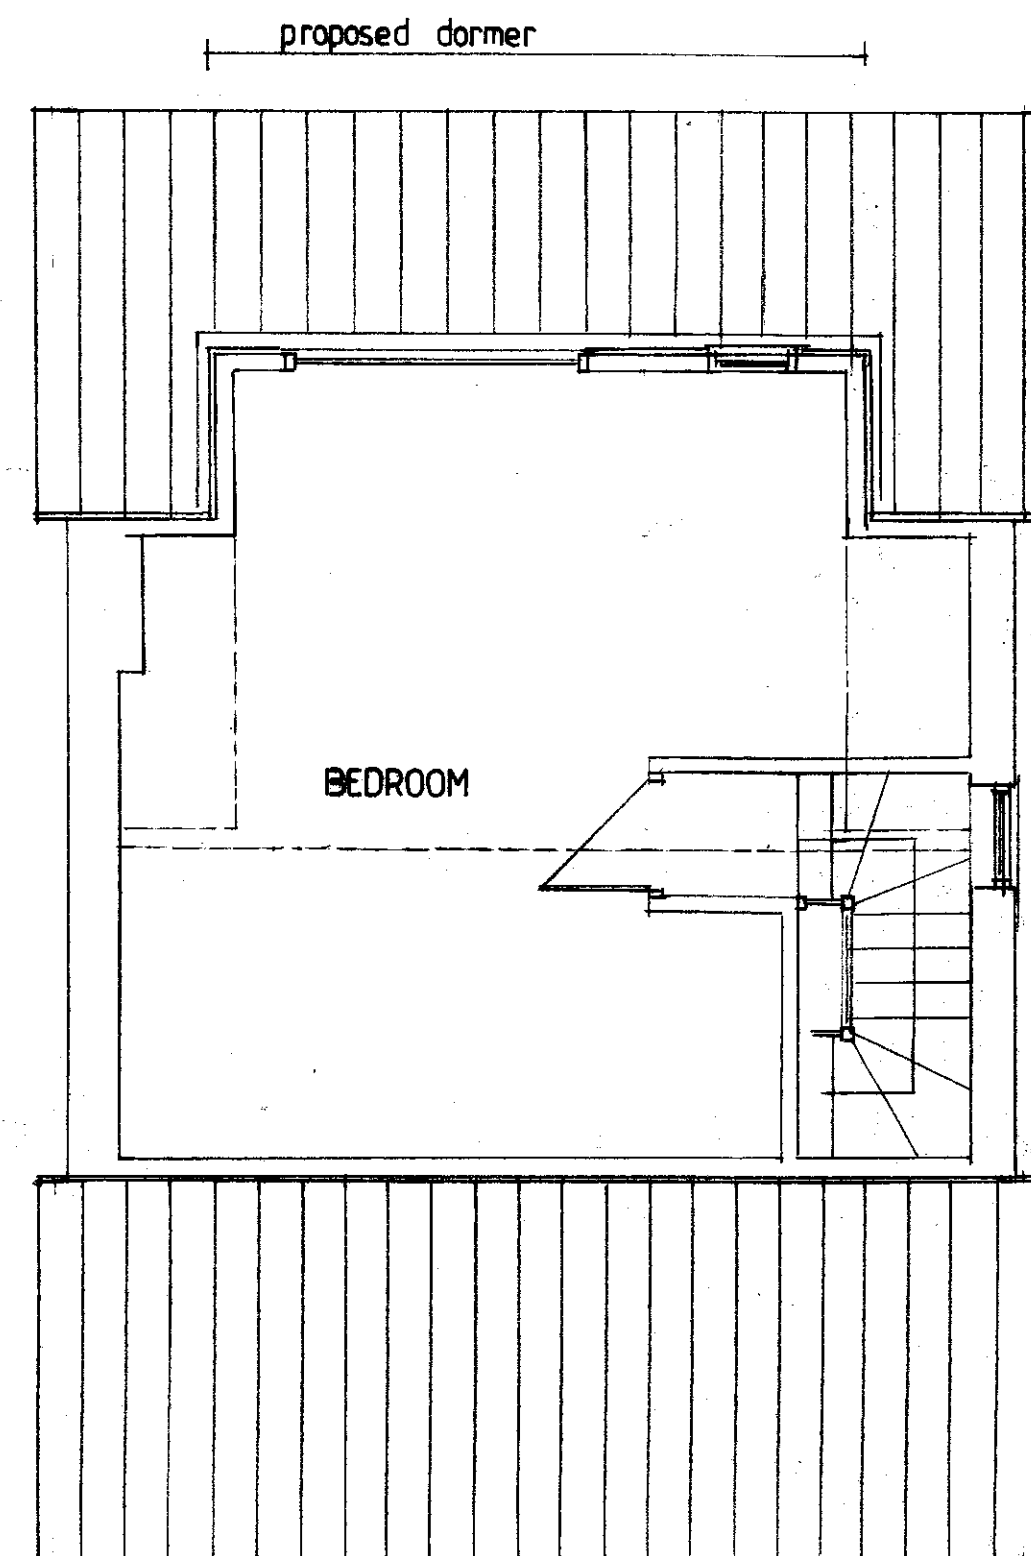

ATTIC LEVEL PLAN



homeplans

Church Gardens, Church Hill, Harefield, Middlesex UB9 6DU

T: 01895 822488
E: patrick@homeplansharefield.com
W: www.homeplansharefield.com



CLIENT: MR M WAREING

PROJECT: 61 PARK LANE
HAREFIELD

TITLE: DESIGN PROPOSAL - EXTENSIONS
FLOOR PLANS & ELEVATIONS

DRG NO:
2136 | 2

DATE:
JAN 2021

SCALE:
1:50 | 1:100 AT A1

DRAWN:

--	--	--	--	--	--