

 


ALL DIMENSIONS TO BE CHECKED
ON SITE.

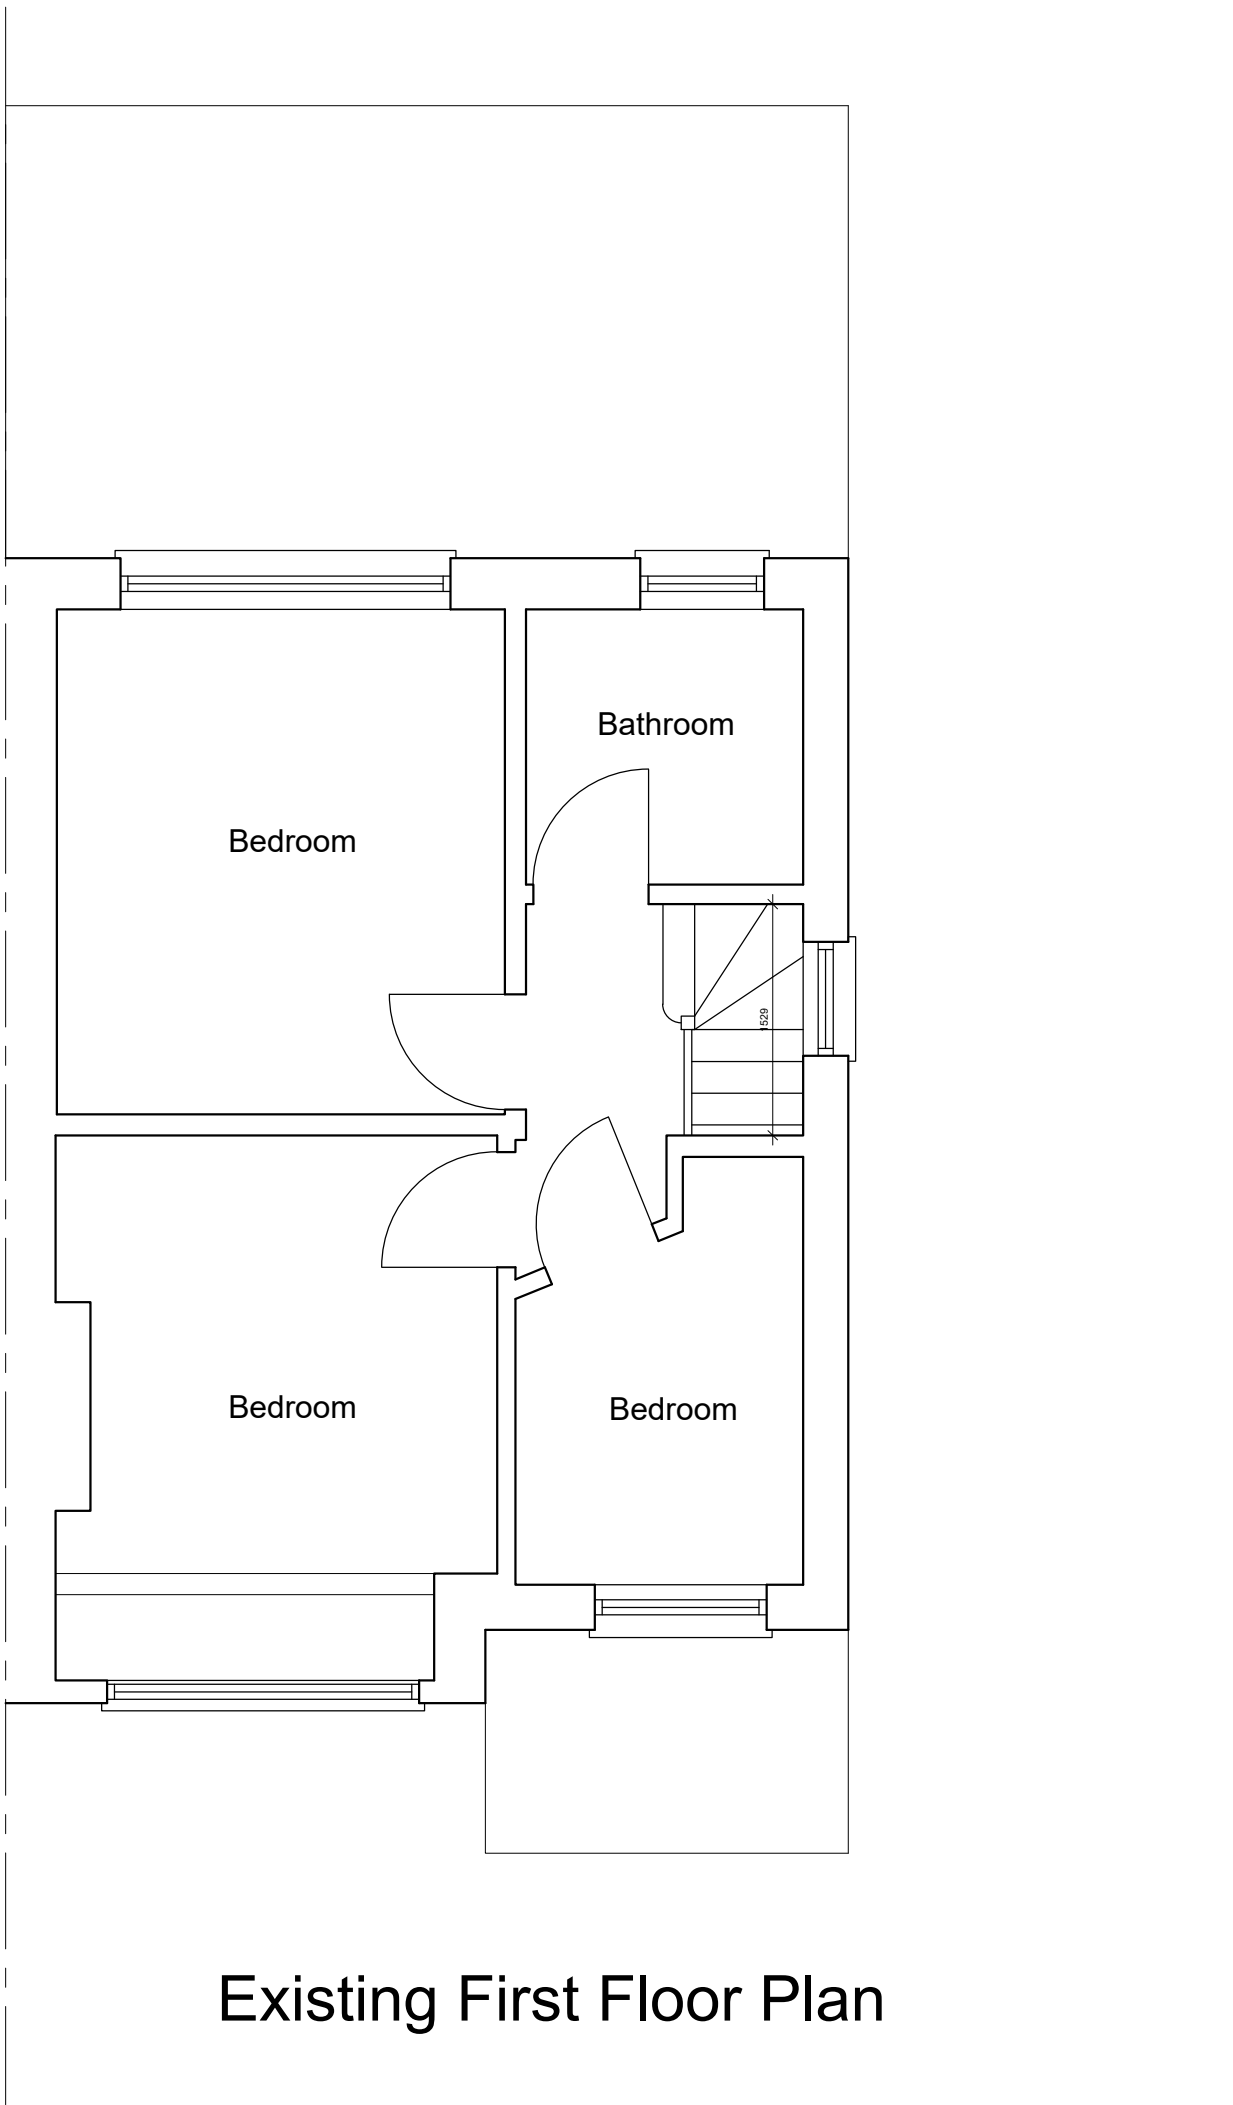

LINEAR SCALE 1:50

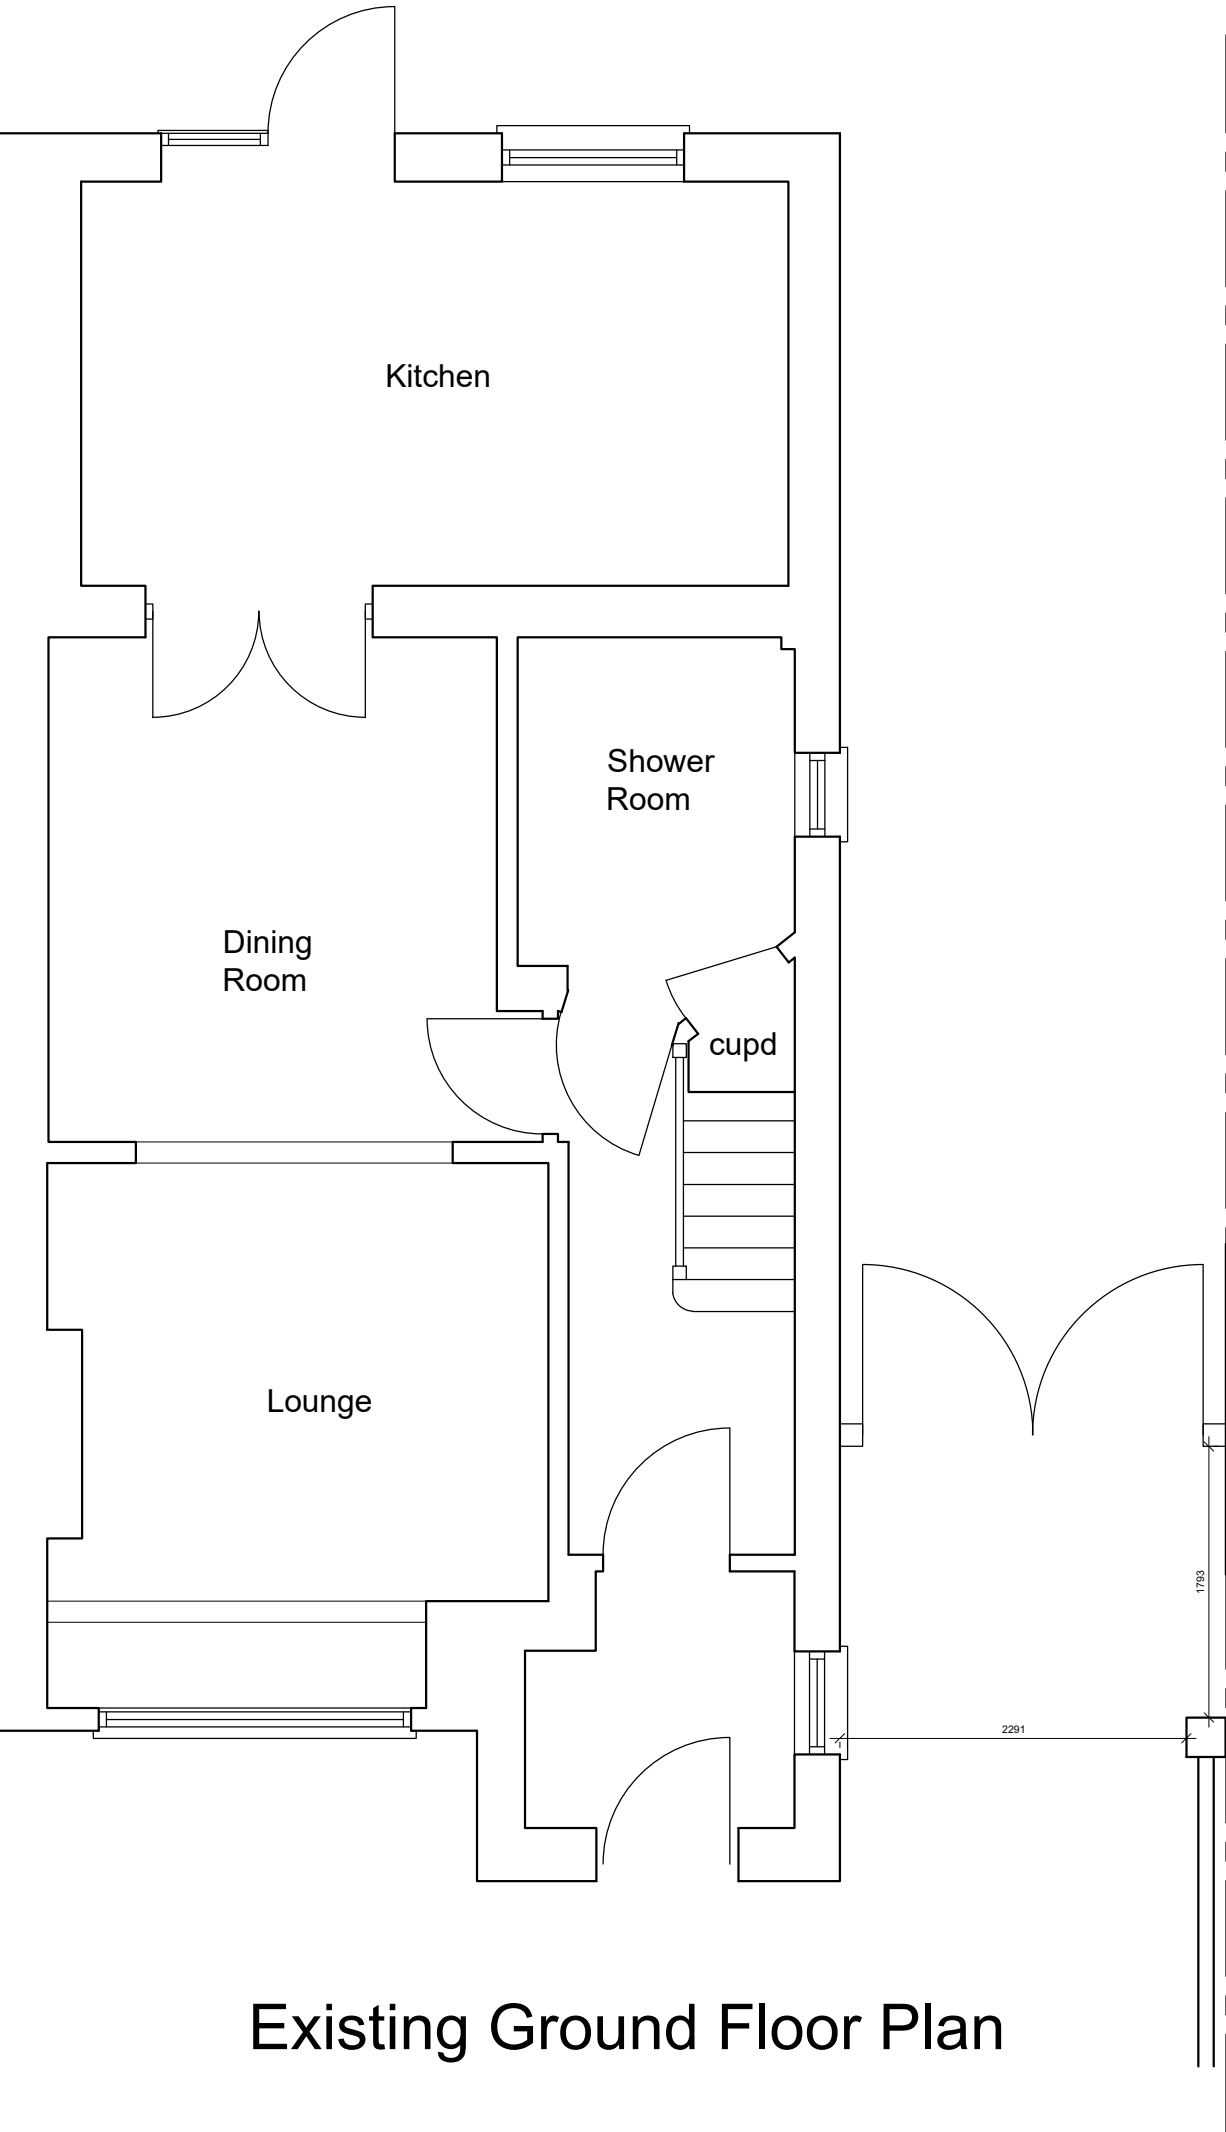

revisions

project
34 Moray Avenue
Hayes
UB3 2AU

client
Jane Rowledge

drawing title
Existing Floor Plans

SEPIA DESIGN
Chartered Architectural Technologists

20-22 St Dunstons Road
Feltham, Middlesex
Tel: 0208 831 9629
Mob: 07595 032 939
E-mail: info@sepiadesign.co.uk



date June 2026 number A260311PA/008
scale 1:50 @A2 revision

© copyright