


JULIET BALCONY	SEP 2026	A
AMENDMENTS	DATE	REV.
Discrepancies, errors and omissions where given are only approximate and subject to site survey. All dimensions are to be included on site. If a detail is not shown on the drawing, it is to be assumed to be as shown on the drawing. The drawing is to be used as a guide only and is not to be used as a basis for construction. 

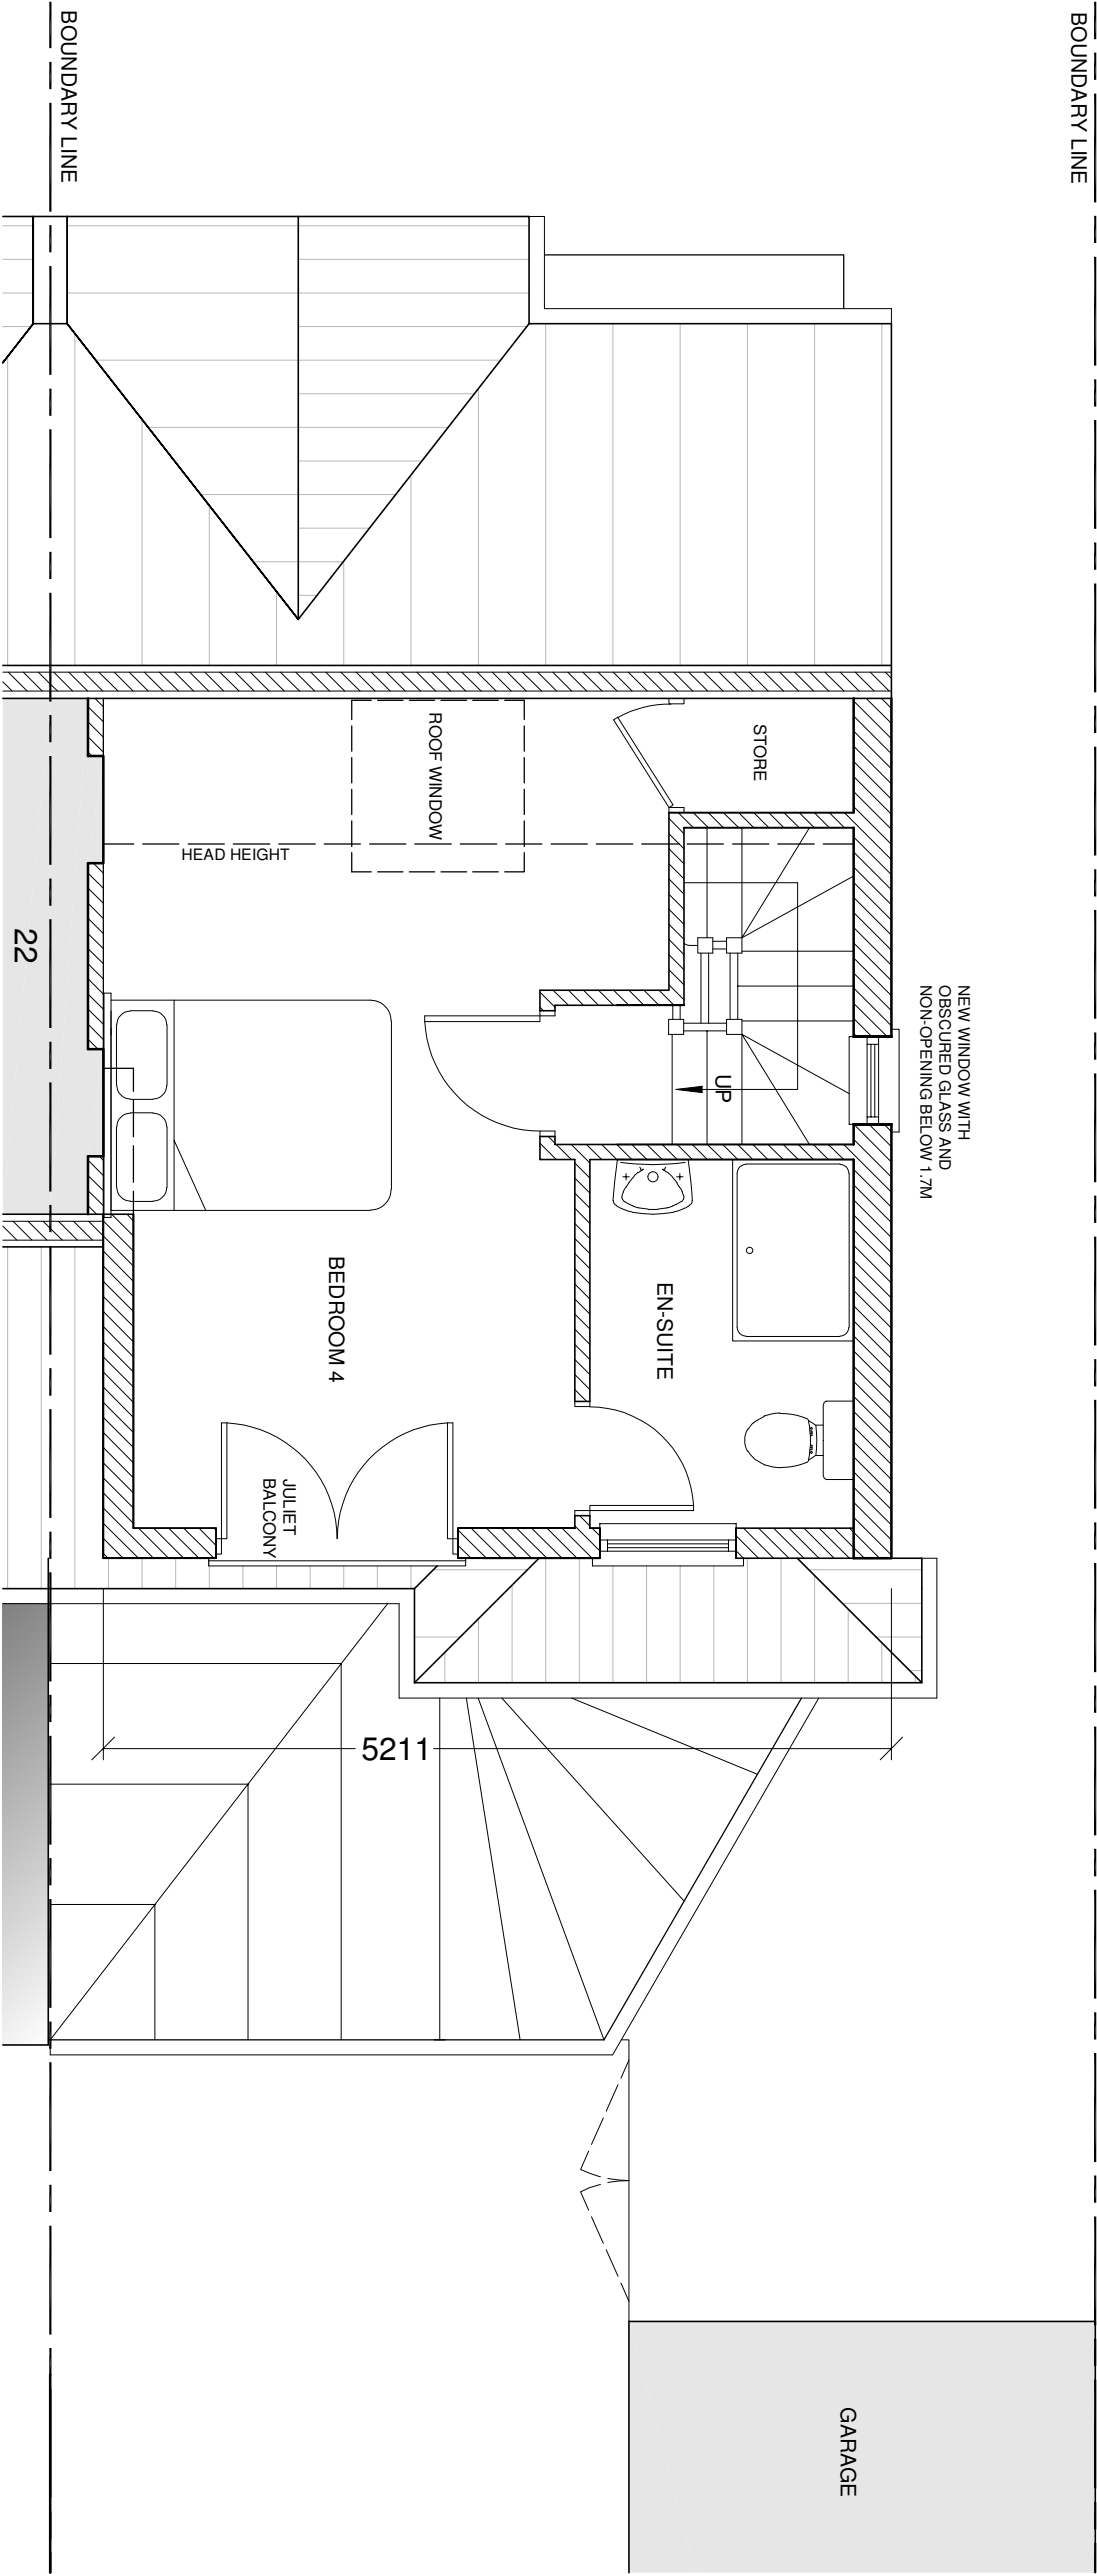

bernard murray design
chartered architect

www.bmauraydesign.co.uk
78 BRIDGE ROAD, UXBURIDGE, MIDDLESEX UB8 3QW
TEL: 01898 471714 EMAIL: bmauraydesign@ymail.co.uk

PROJECT
24 CROSLIER WAY
RUISLIP
HA4 6HF

CLIENT
JULIA IRVINE-BROWN

DRAWING
PROPOSED LOFT FLOOR PLAN

SCALE	1:50 @ A3	DRAWING NUMBER	REV.
DATE	SEP 2026	BM	1234-15 A
DRAWN	BM		