


AMENDMENTS		DATE	REV.
Dimensions, areas and levels where given are only approximate and subject to site survey. All dimensions are to be finished and shall be taken from the centre of the wall unless otherwise stated. The drawing is to be used for construction purposes only and is not to be used for any other purpose. 

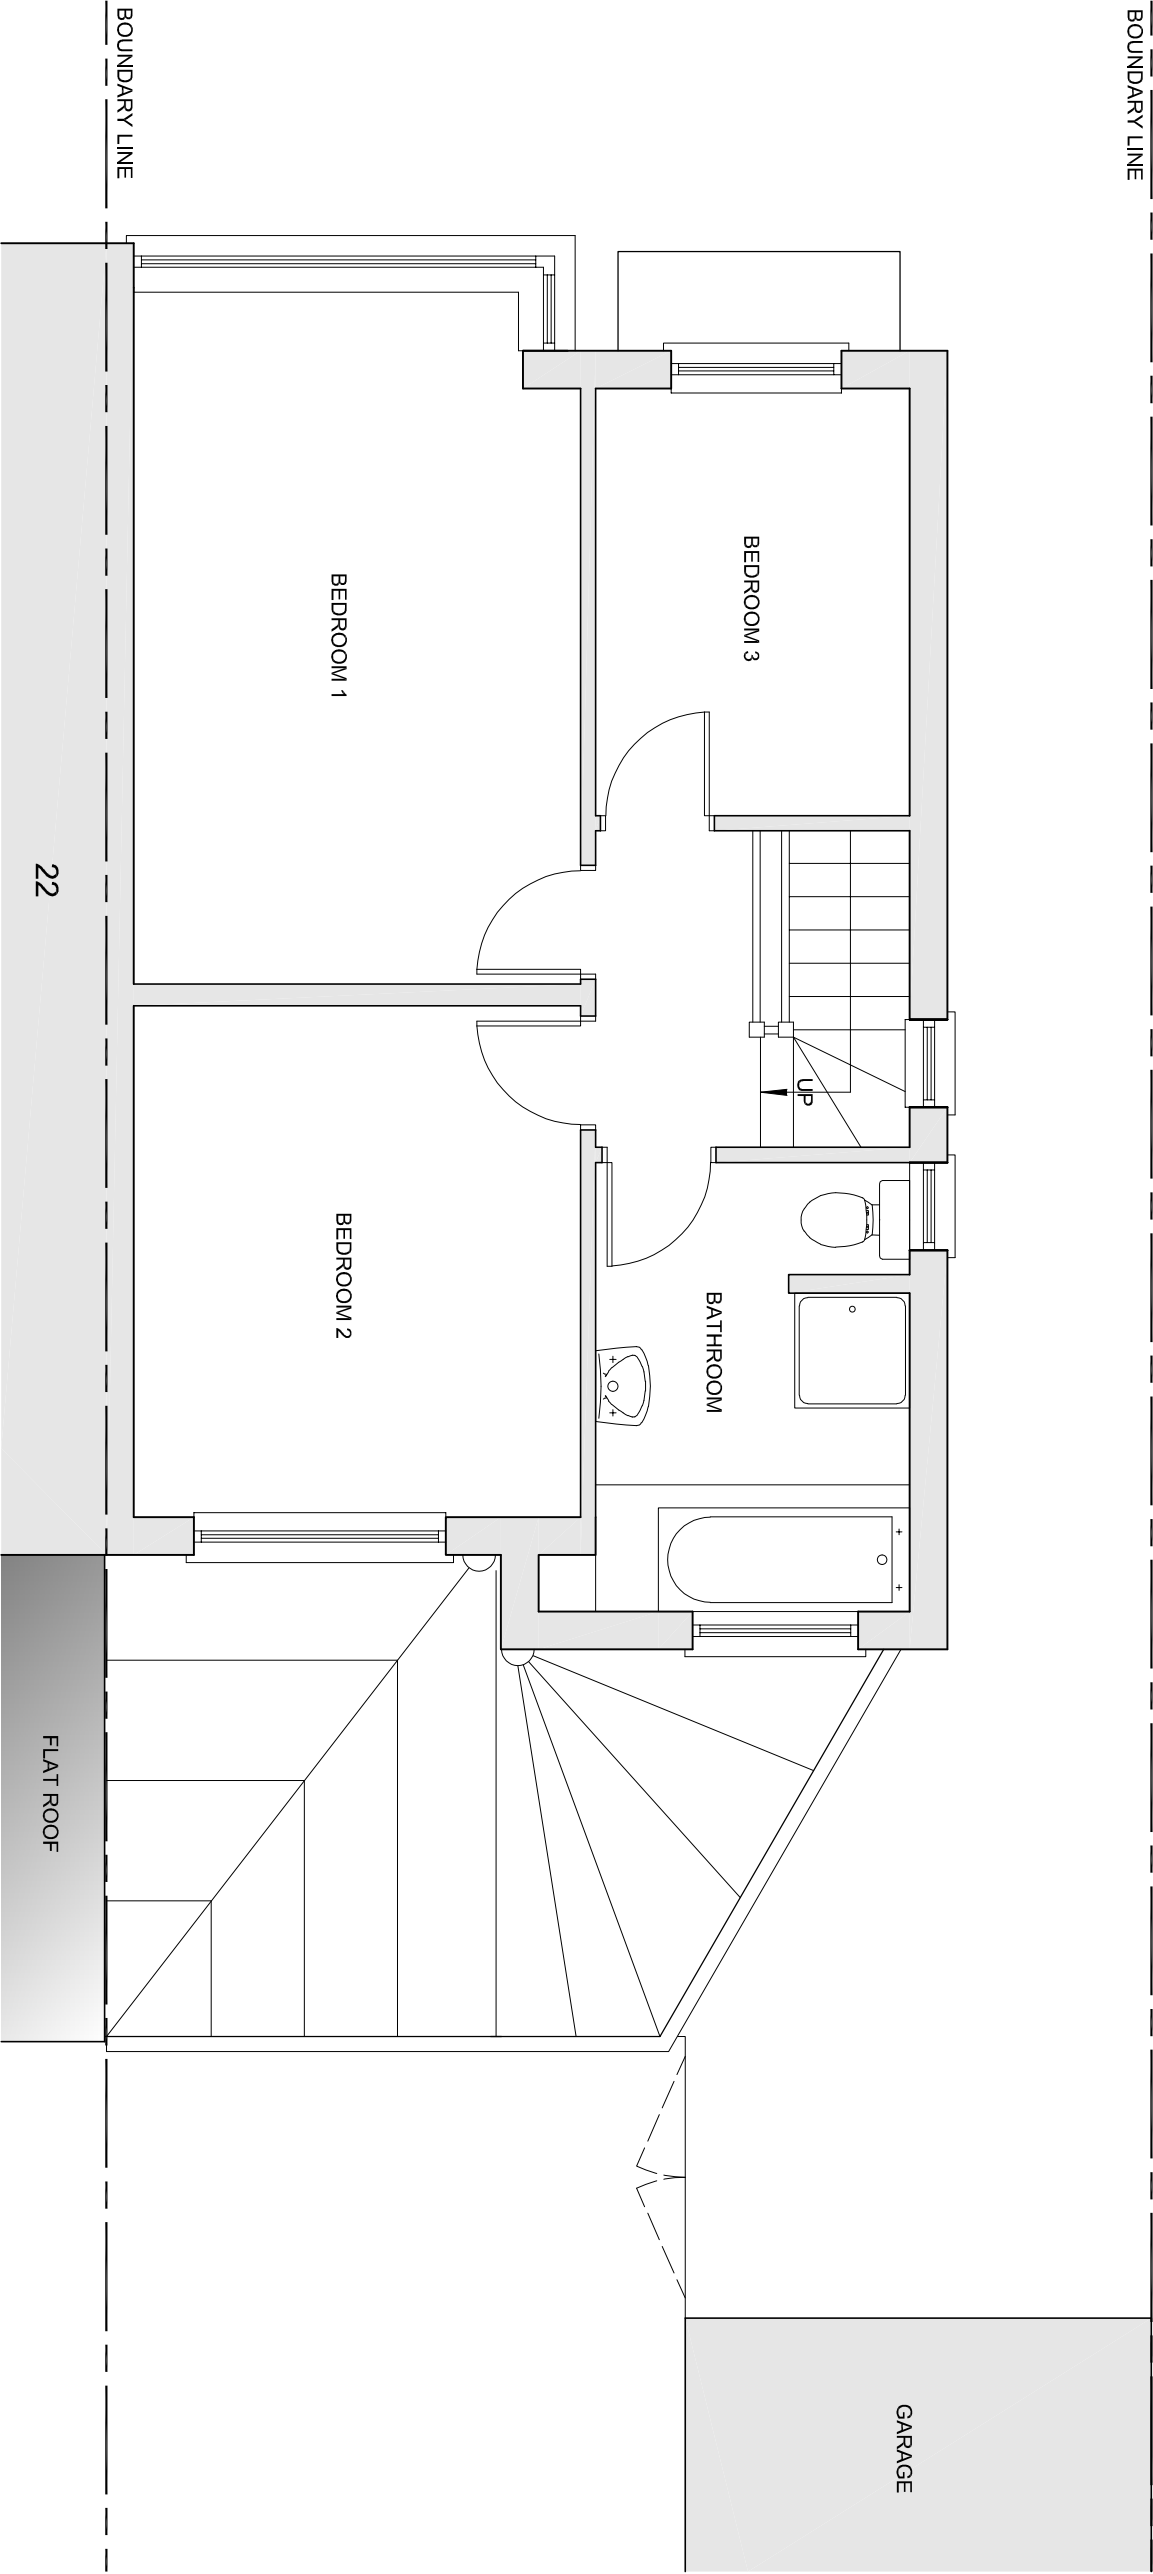

bernard murray design
chartered architect
www.bmurraydesign.co.uk
13 MERRYFIELDS, UXBURGH, MIDDLESEX UB8 2BT
TEL: 07888 477714 EMAIL: BMURRAYDESIGN@YAHOO.CO.UK

PROJECT
24 CROSLIER WAY
RUISLIP
HA4 6HF

CLIENT
JULIA IRVINE-BROWN

DRAWING
EXISTING FIRST FLOOR PLAN

SCALE	1:50 @ A3	DRAWING NUMBER	REV.
DATE	MAR 2025		
DRAWN	BM	1234-3	