


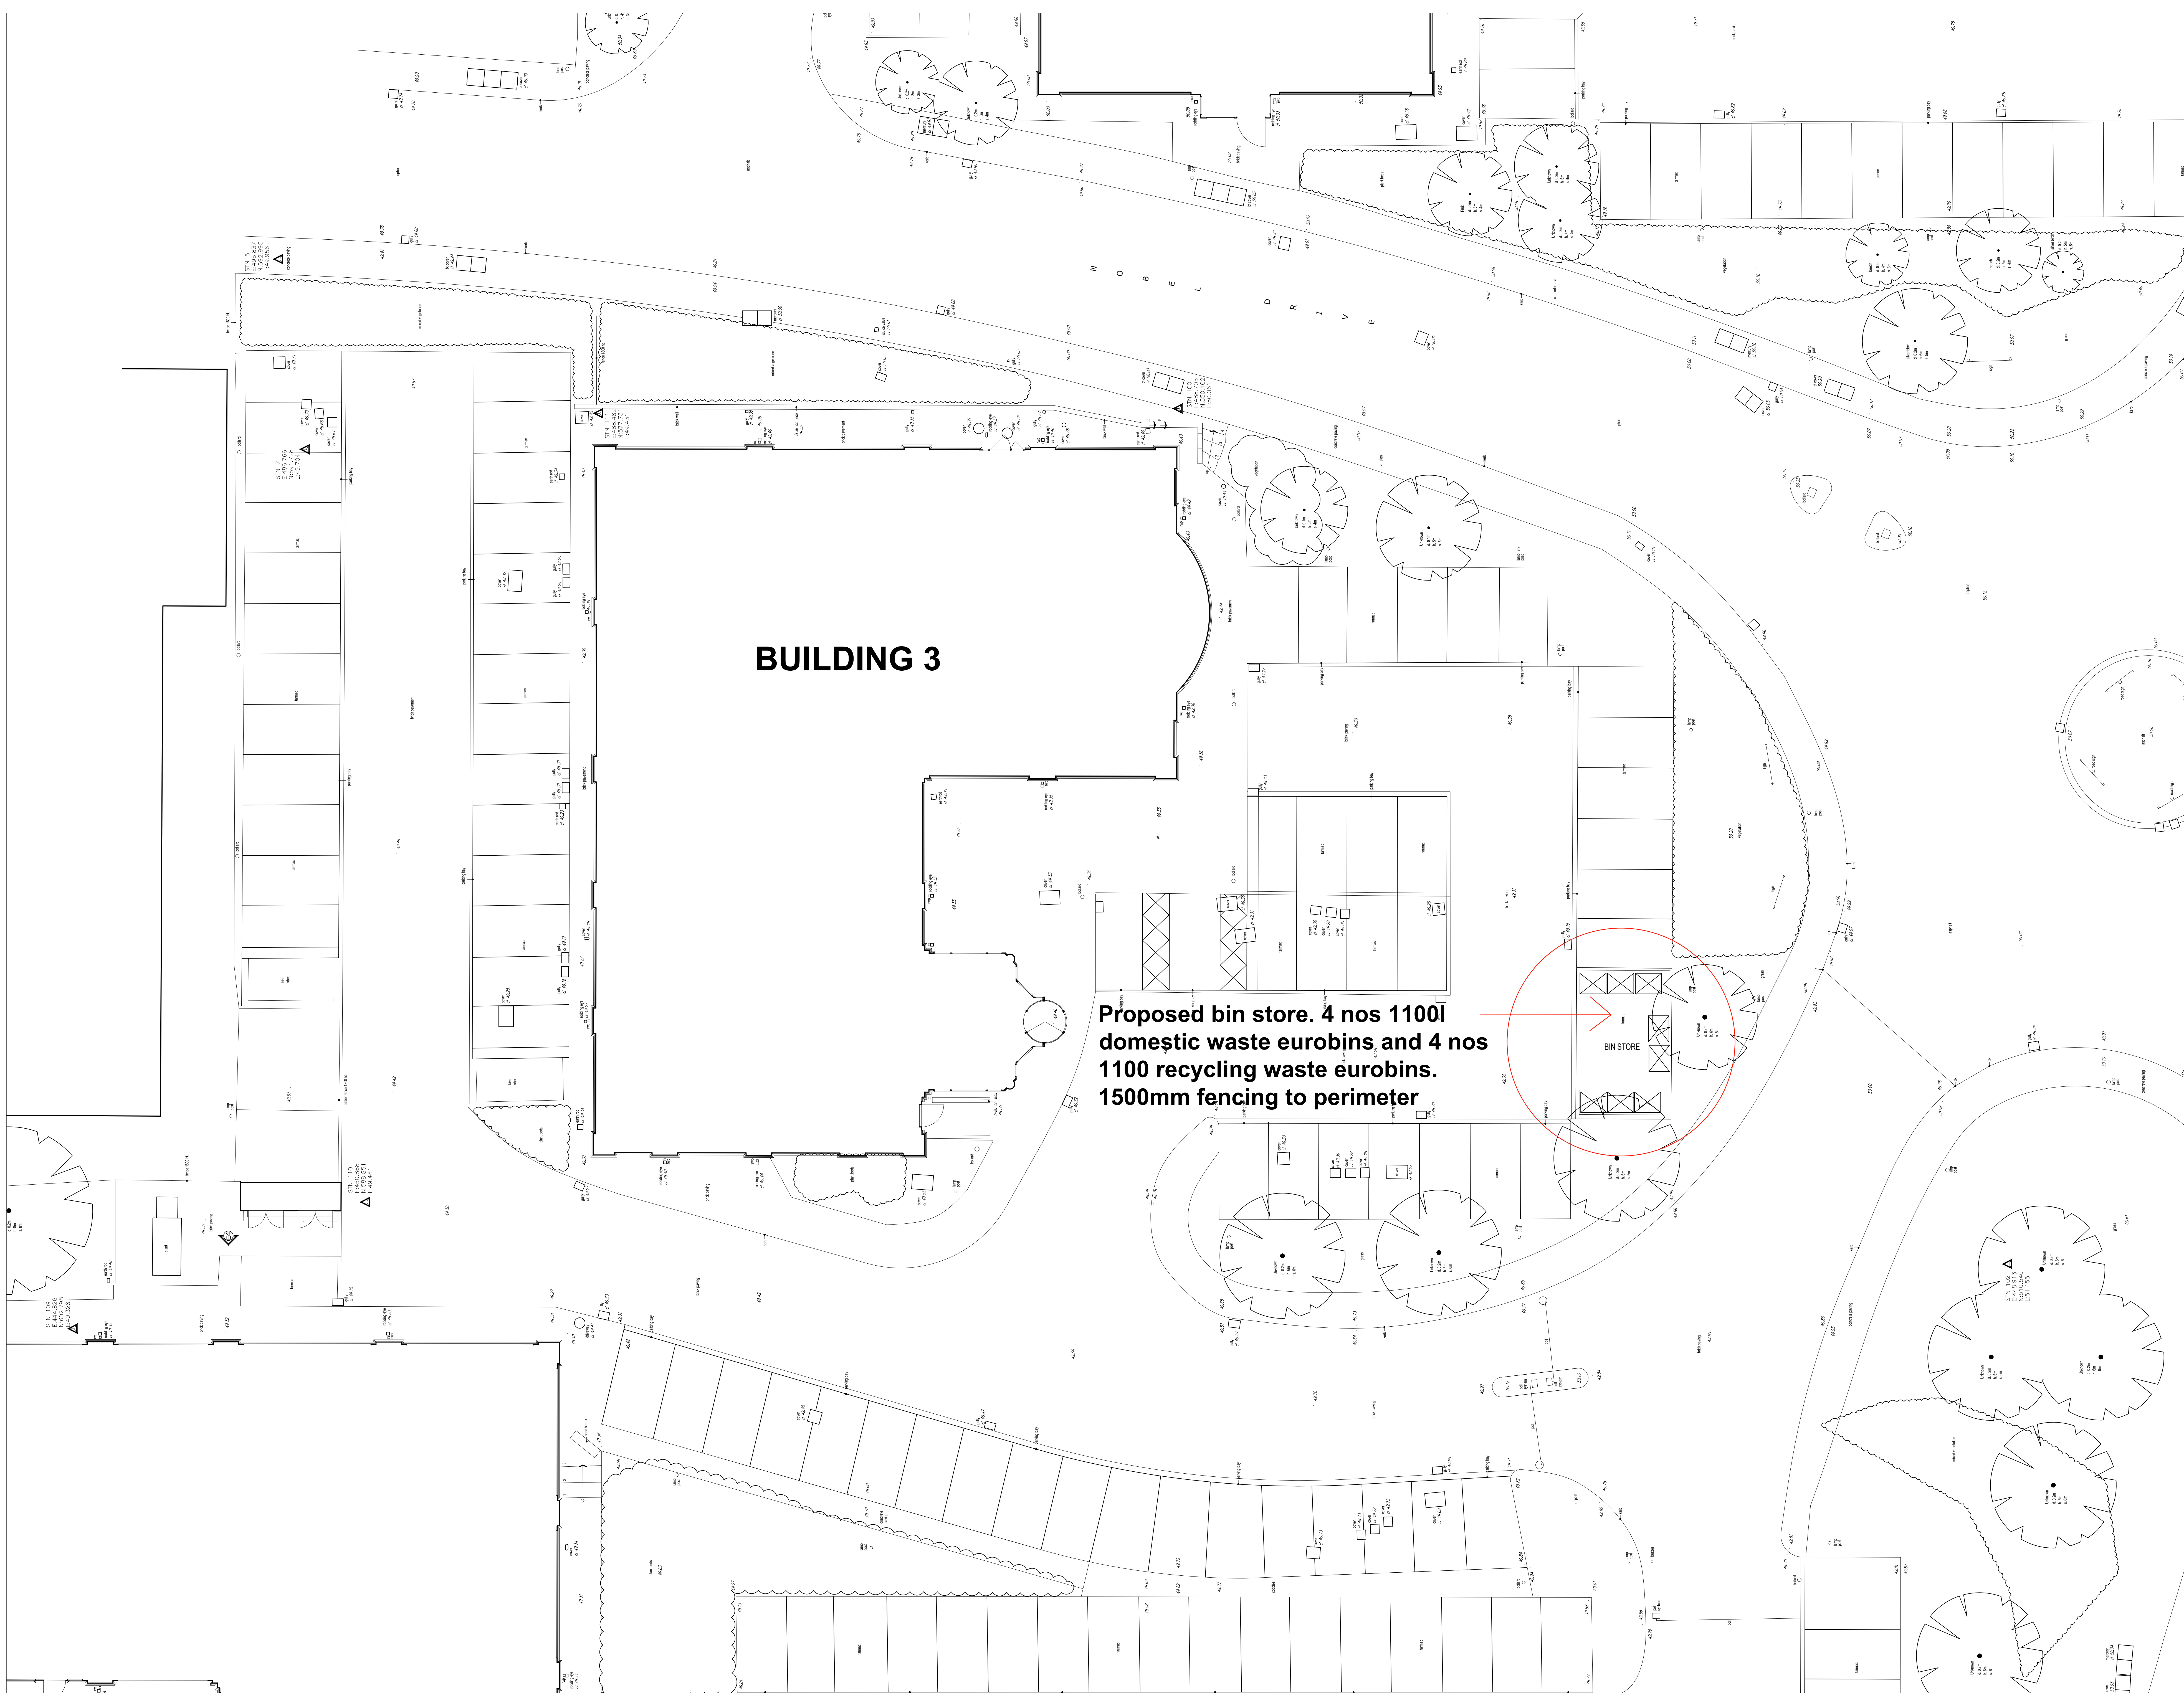


BUILDING 3

Proposed bin store. 4 nos 1100l domestic waste eurobins and 4 nos 1100 recycling waste eurobins. 1500mm fencing to perimeter

BIN STORE

REV.: DATE: DESCRIPTION:
A 12/05/17 Survey overlaid.

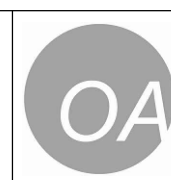

OATEN ARCHITECTS
Oaten Architects Ltd, Creative Media Centre
45 Robertson Street, Hastings, East Sussex, TN04 1P
T 01424 205442
E office@oatenarchitects.com
W www.oatenarchitects.com

PROJECT:	Status Park Nobel Drive
STAGE:	Design
CLIENT:	

Drawing Title: Building 3 Proposed Site Plan	Drawing No.: 17.1131 / 310 -
Scale: 1:50 @ A0	Rev No.:
Drawn By / Date: MM / Feb. 2017	