



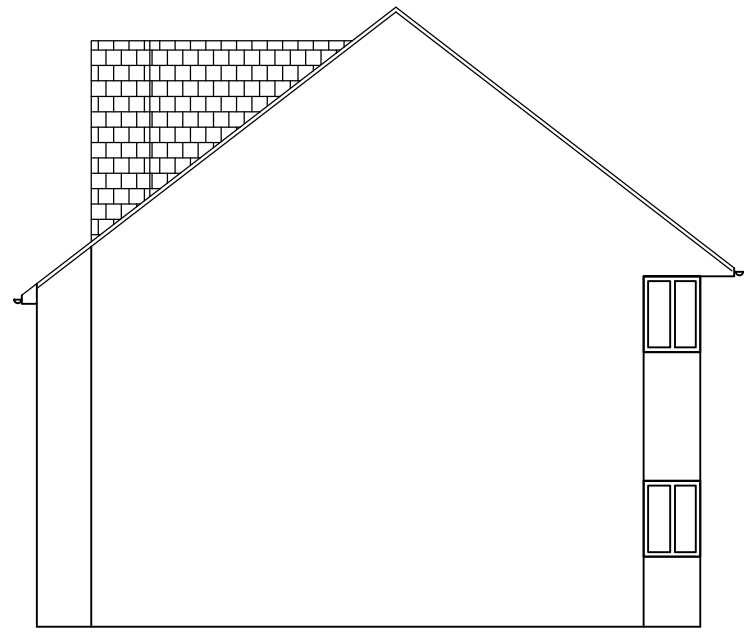


EXISTING SIDE ELEVATION
SCALE 1:100




EXISTING REAR ELEVATION
SCALE 1:100

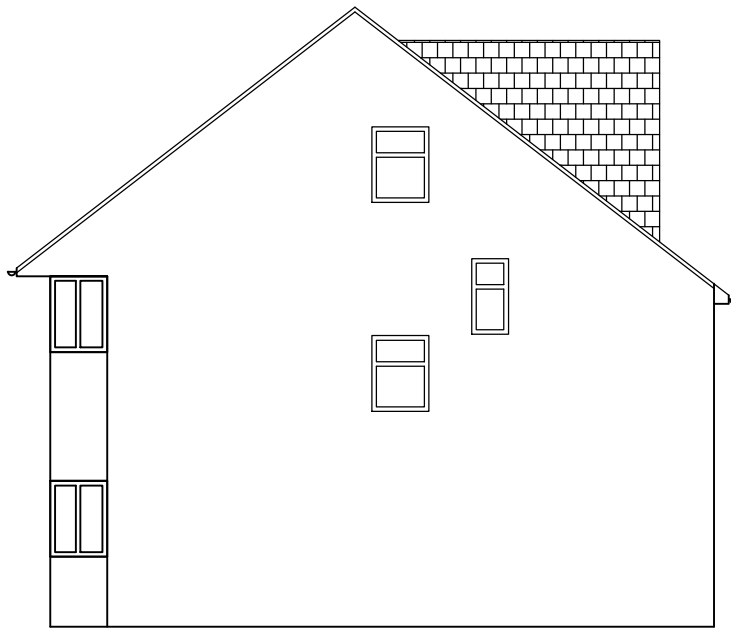


EXISTING SIDE ELEVATION
SCALE 1:100

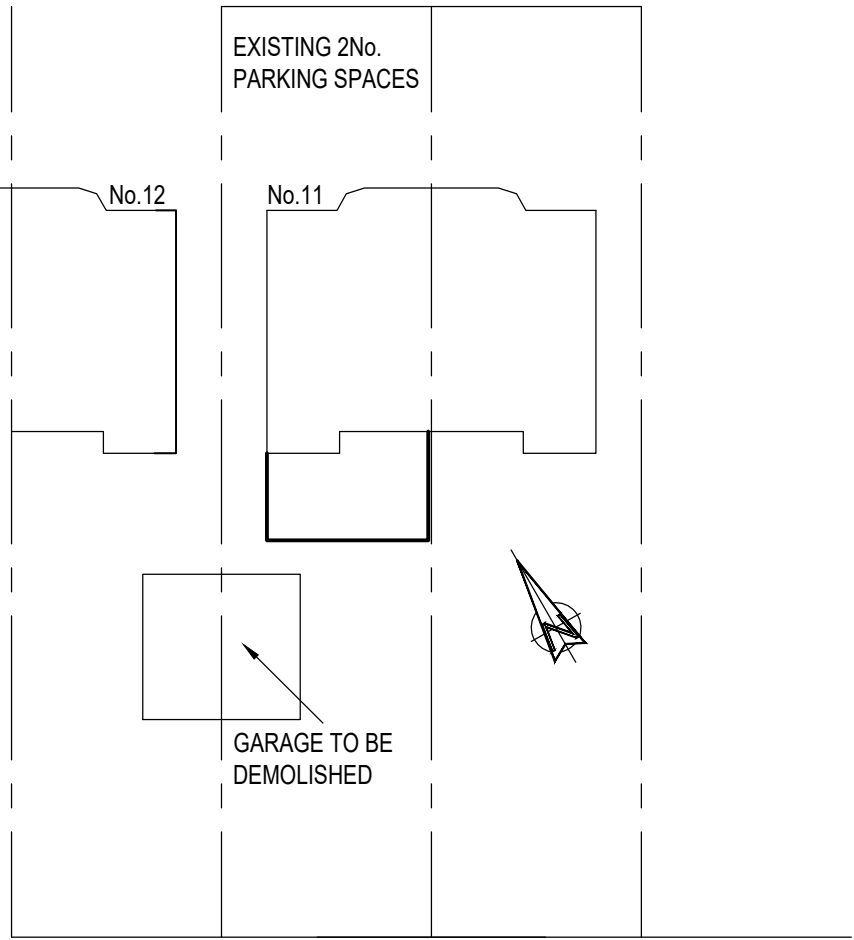

SITE PLAN
SCALE 1:250

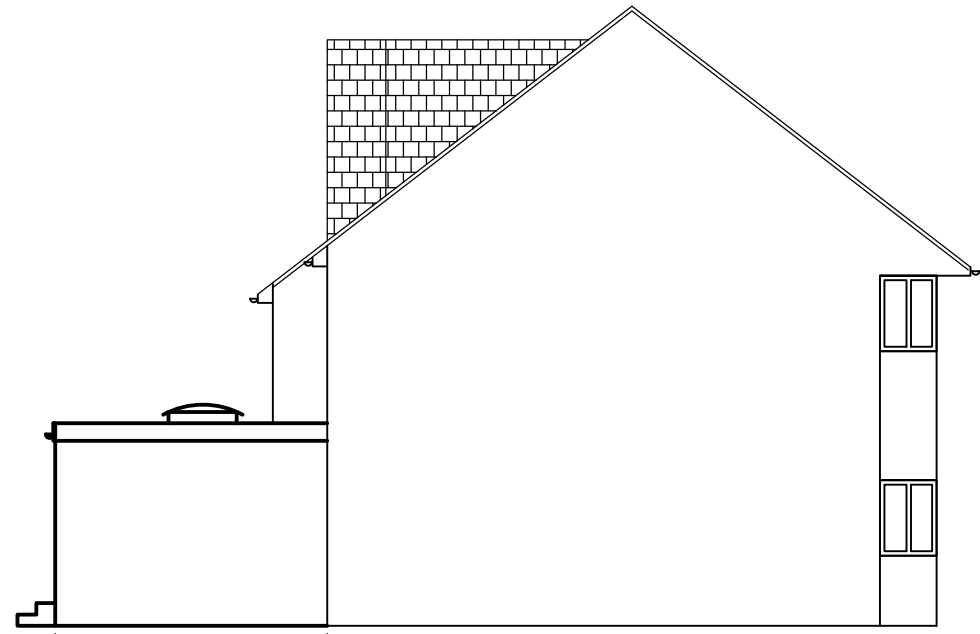


PROPOSED SIDE ELEVATION
SCALE 1:100

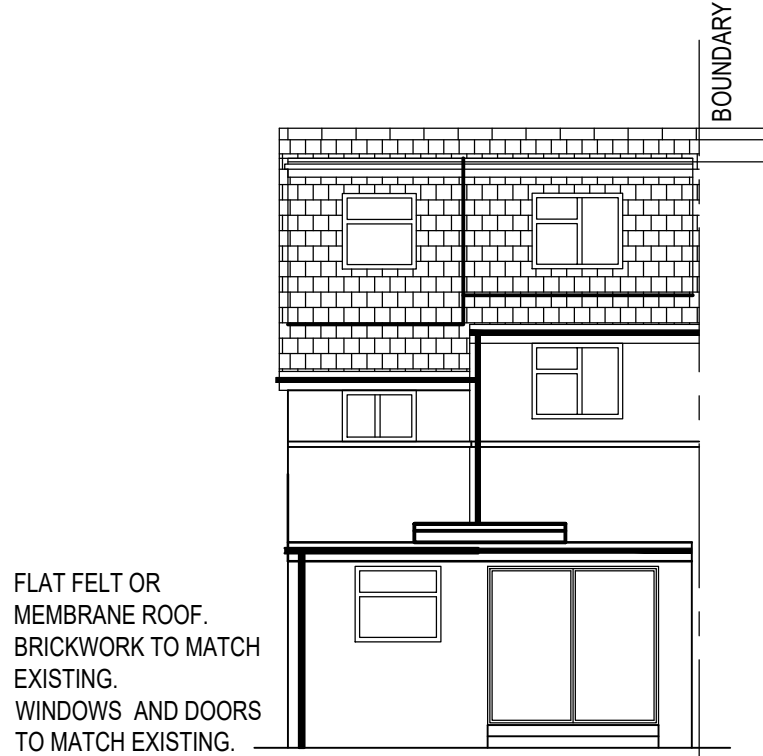


FLAT FELT OR
MEMBRANE ROOF.
BRICKWORK TO MATCH
EXISTING.
WINDOWS AND DOORS
TO MATCH EXISTING.

PROPOSED REAR ELEVATION
SCALE 1:100

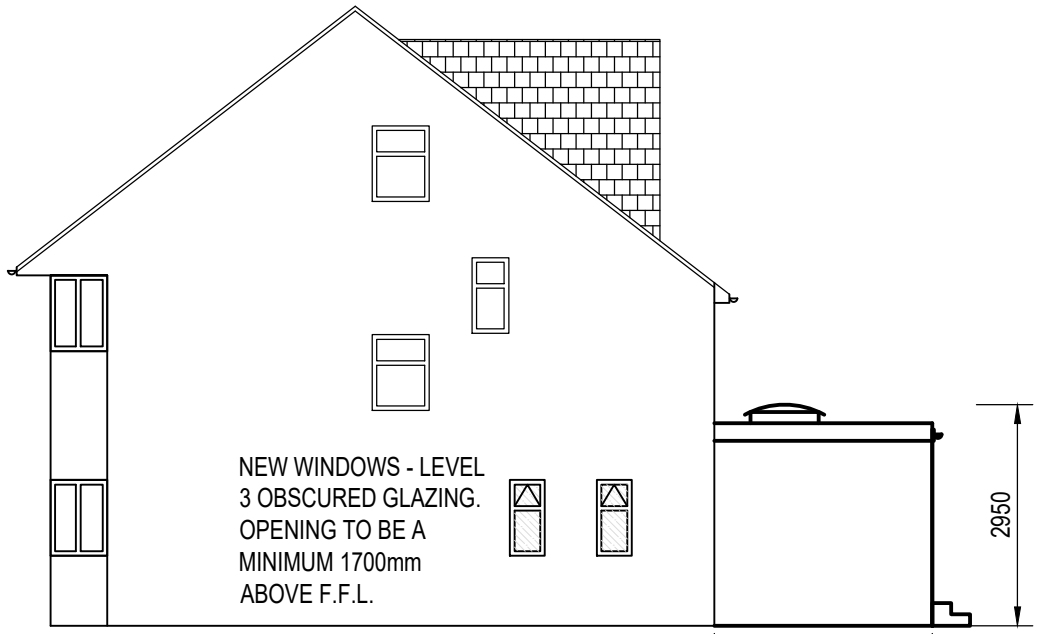


NEW WINDOWS - LEVEL
3 OBSCURED GLAZING.
OPENING TO BE A
MINIMUM 1700mm
ABOVE F.F.L.


PROPOSED SIDE ELEVATION
SCALE 1:100

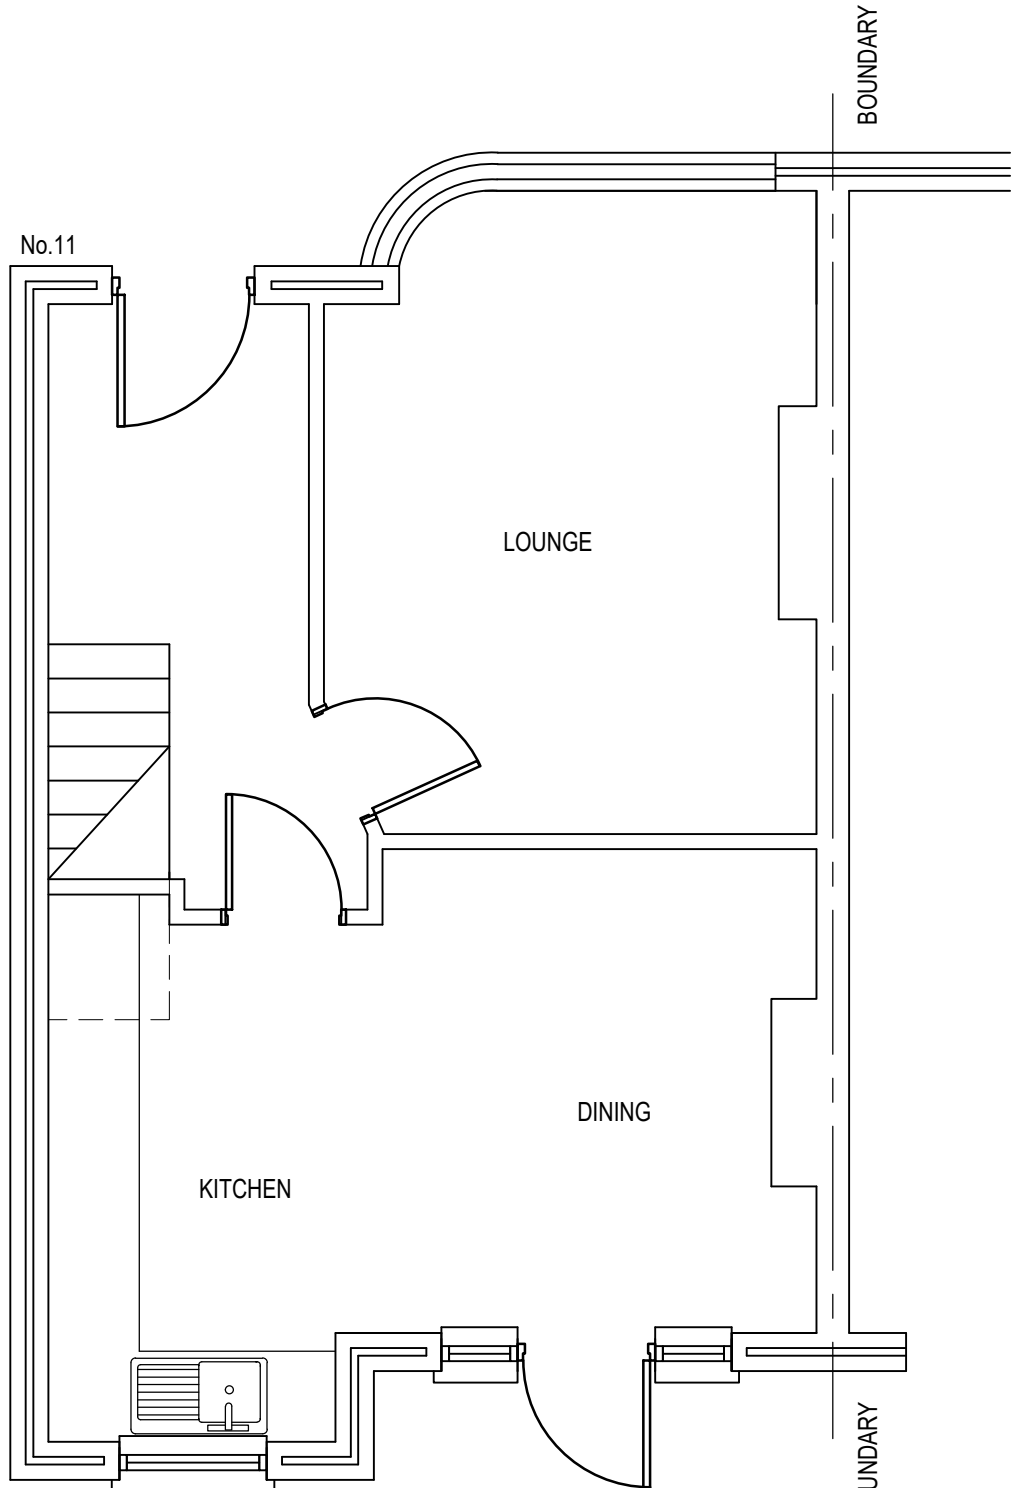

EXISTING GROUND FLOOR PLAN
SCALE 1:50

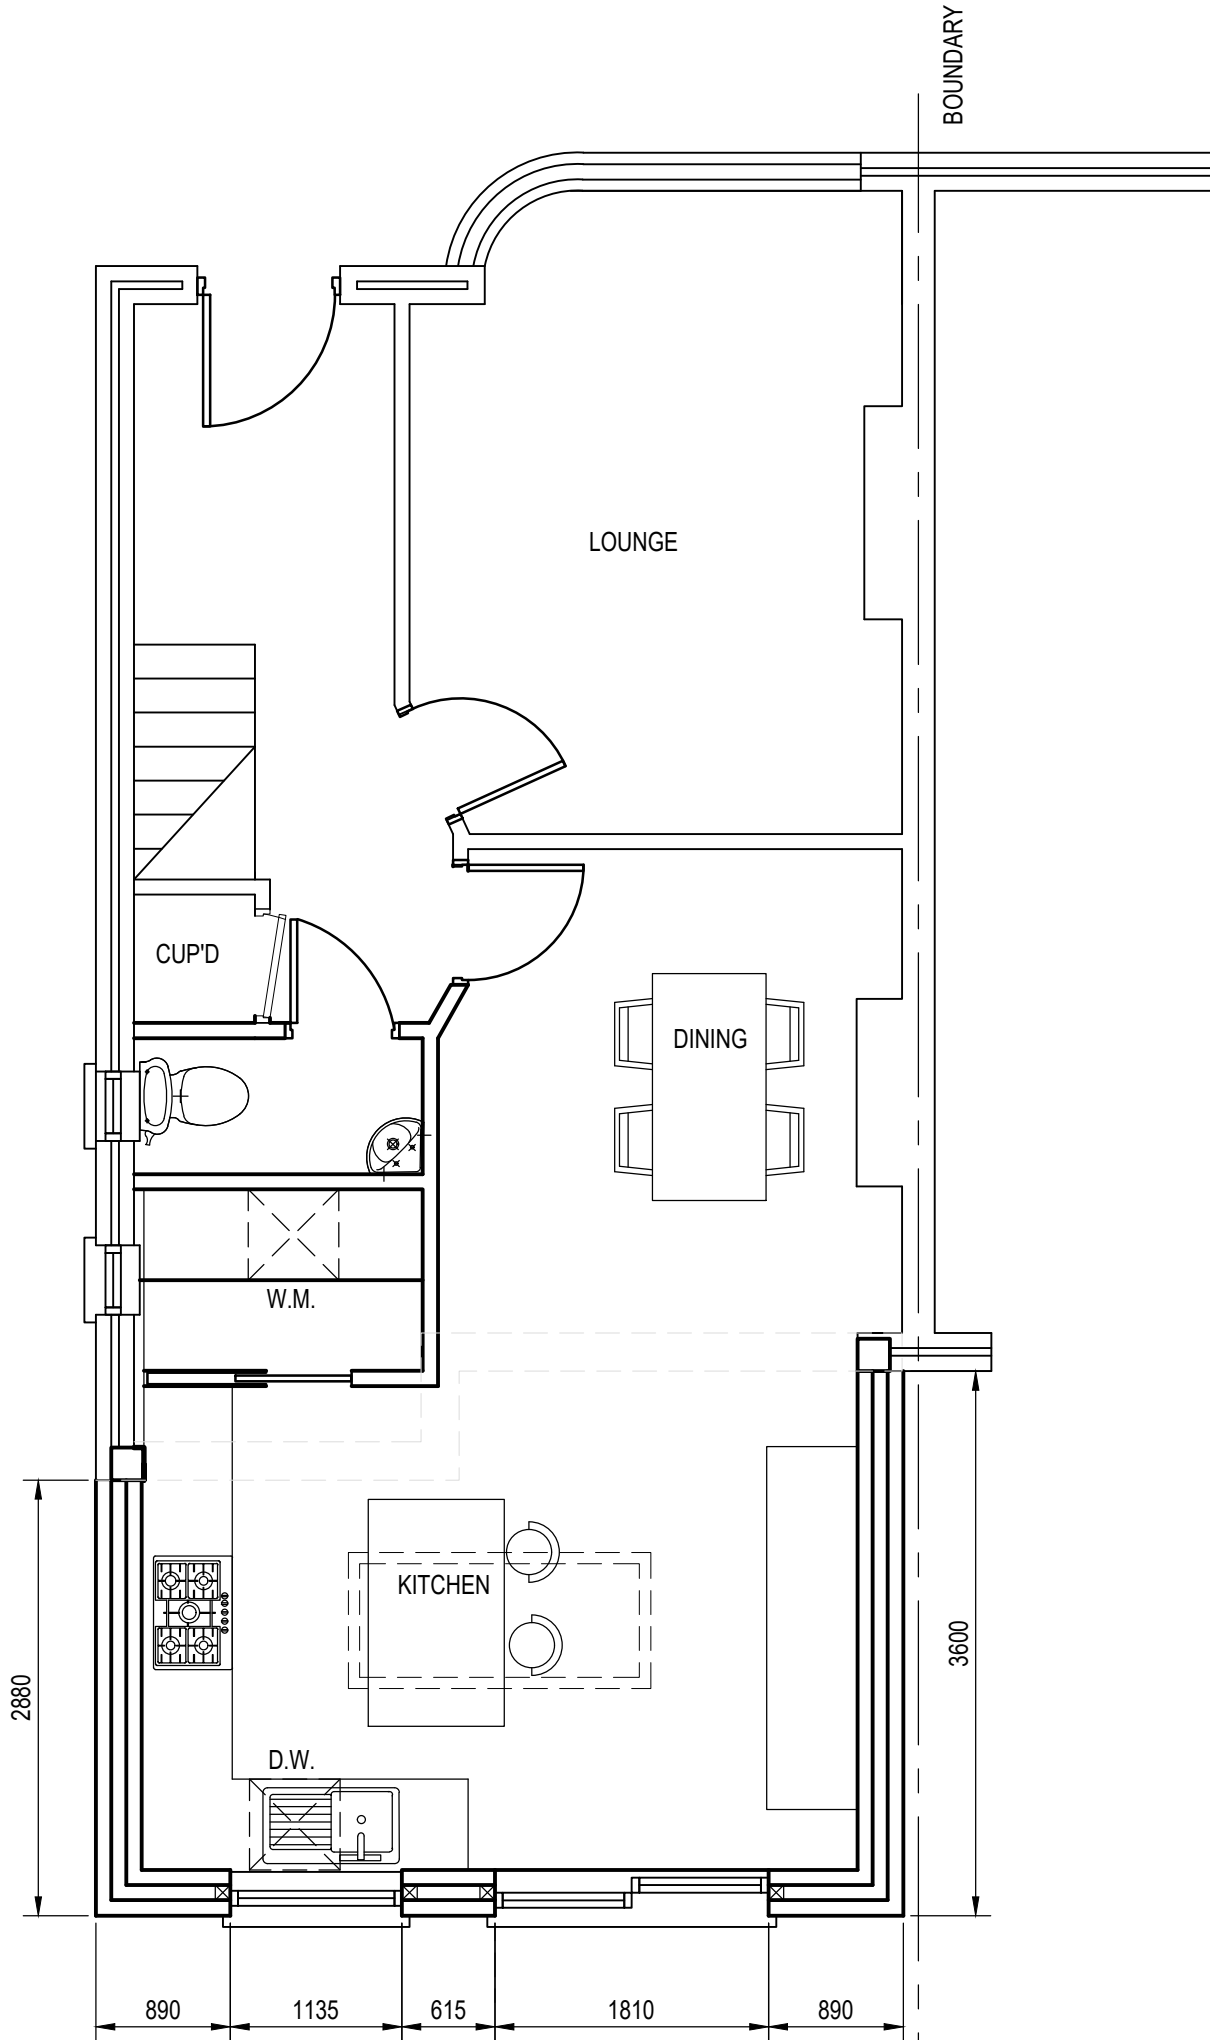

PROPOSED GROUND FLOOR PLAN
SCALE 1:50

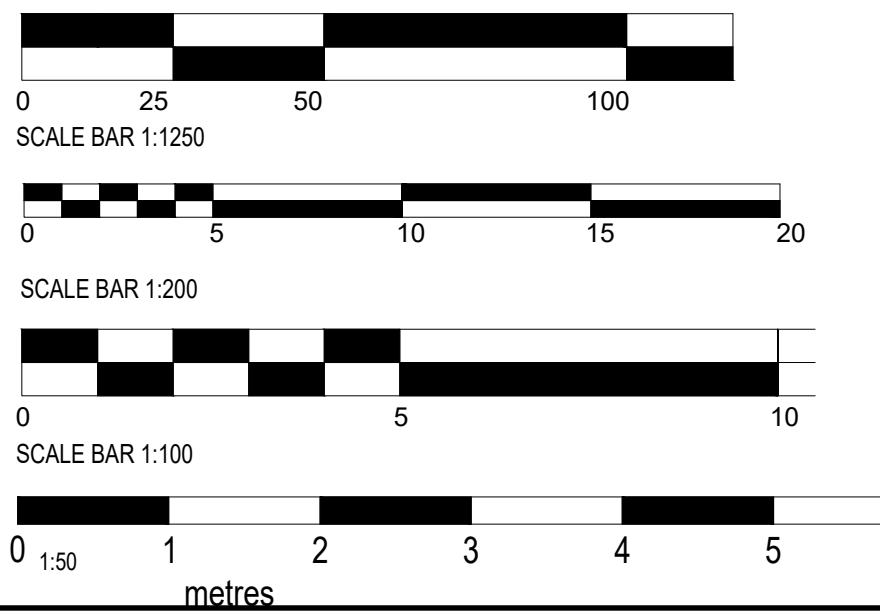

NOTES

1. THIS DRAWING REMAINS THE COPYRIGHT OF MMP DESIGN AND IS NOT TO BE COPIED ALTERED OR CHANGED WITHOUT PERMISSION.
2. ALL DIMENSIONS ARE IN MILLIMETRES, LEVELS IN METRES UNLESS NOTED OTHERWISE.
3. DO NOT SCALE THIS DRAWING.

Rev.	Revision	Date
------	----------	------

Client	Mr & Mrs. D Fletcher
--------	----------------------

Project	11 ST JAMES' CLOSE RUISLIP HA4 9EQ
---------	---------------------------------------

Title	SINGLE STOREY REAR EXTENSION PLANS AND ELEVATIONS
-------	--

Drawing Status:	PRELIMINARY FOR APPROVAL
-----------------	--------------------------

Date:	JANUARY 2022	Drawn by:	PS
Scales:	AS SHOWN AT A1 SIZE	Checked:	

MMP DESIGN

Tel: 01895 235611
Email: mail@mmpdesign.co.uk
www.mmpdesign.co.uk

Job No.	5131	Drg. No.	01	Rev.	
---------	------	----------	----	------	--