




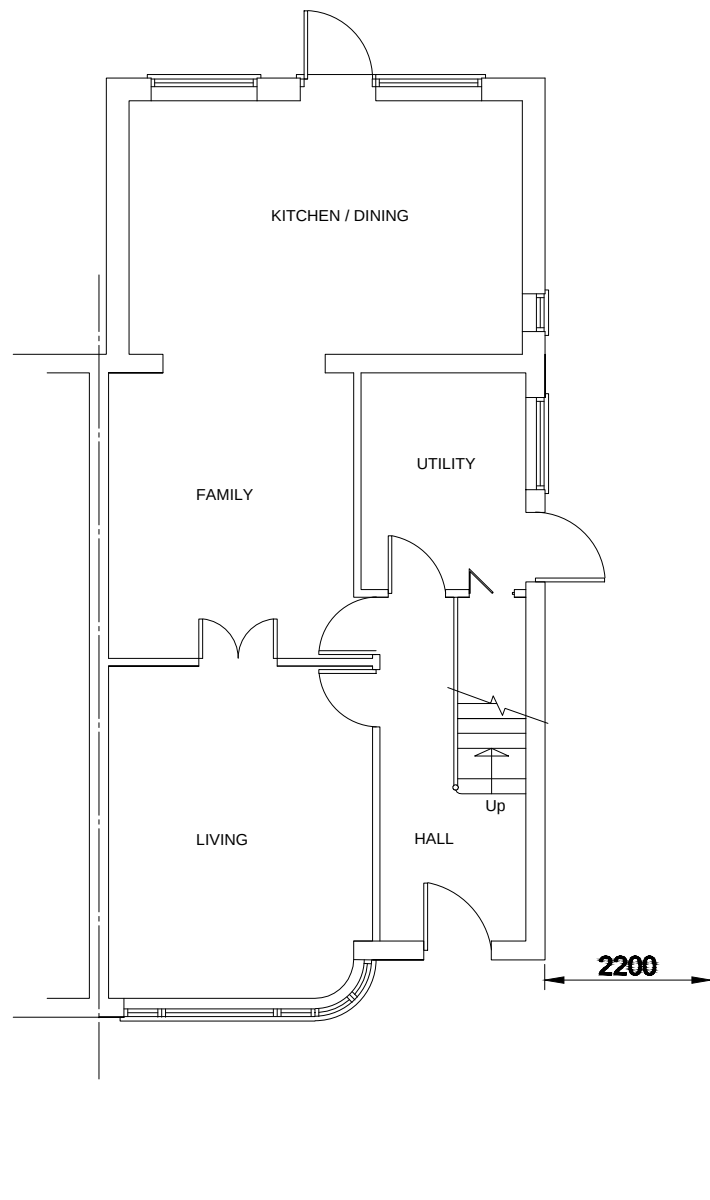


EXISTING GROUND FLOOR PLAN
1:100

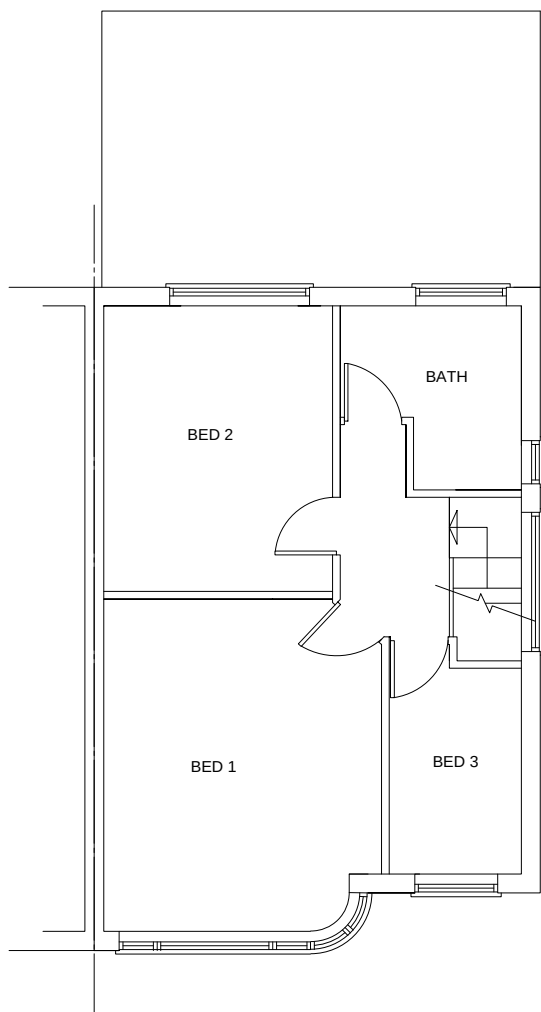

EXISTING FIRST FLOOR PLAN
1:100

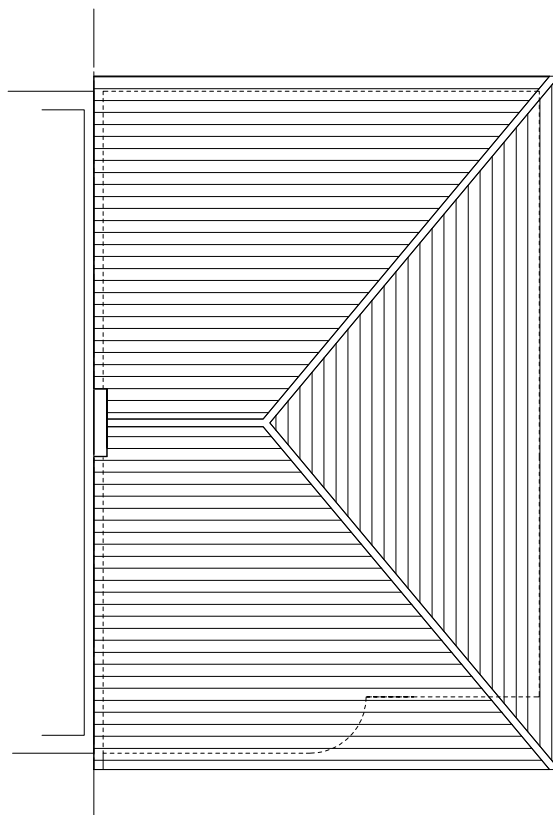

EXISTING ROOF PLAN
1:100

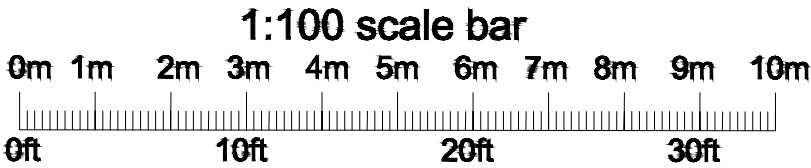

These drawings should be approved by local Authority		
No dimensions to be scaled from this drawing. All dimensions to be checked on site. This drawing is copyright and should not be reproduced without permission of the Architects		
Project		
42 Warley Avenue HAYES UB4 0RA		
Drawing		
Existing Plans		
DRAWING NO AA8043 - E10		
SCALE 1:100	Date 07/17	