



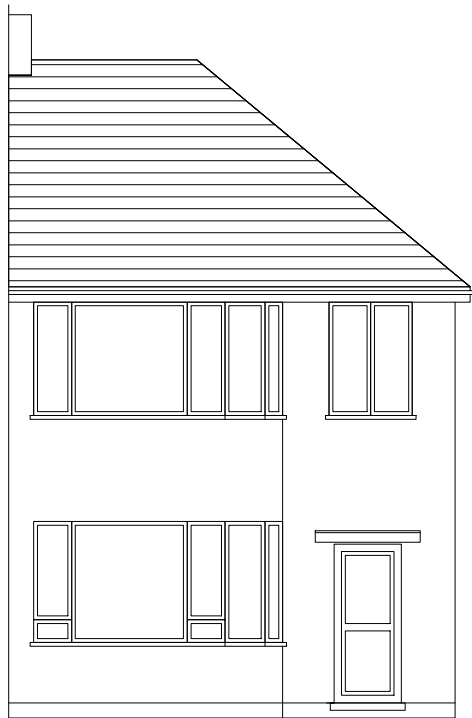


EXISTING FRONT ELEVATION
1:100




EXISTING FRONT ELEVATION
1:100

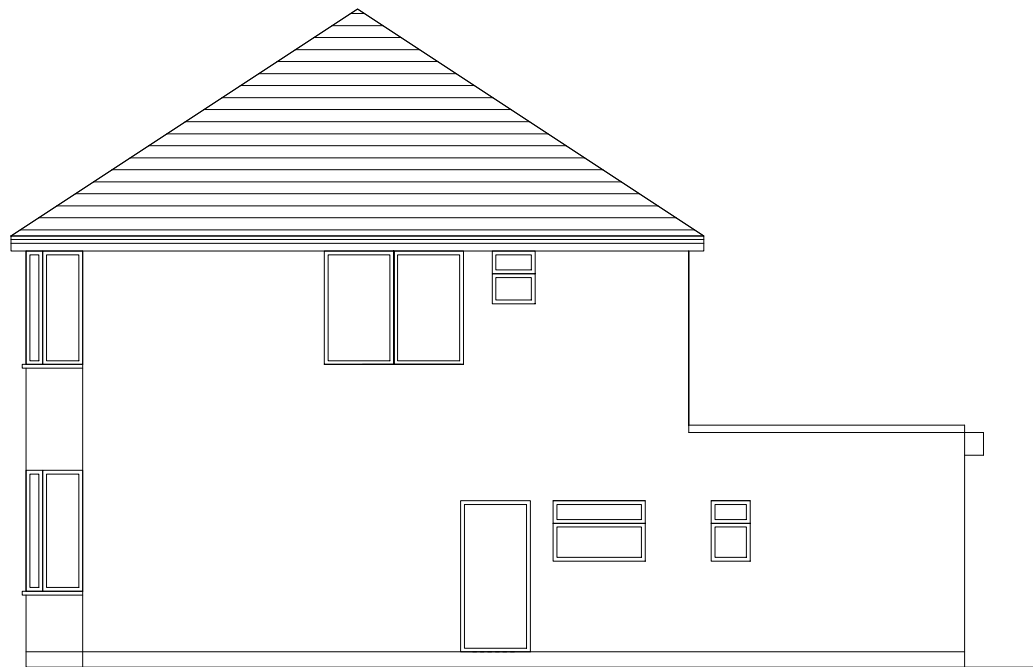

EXISTING SIDE ELEVATION
1:100

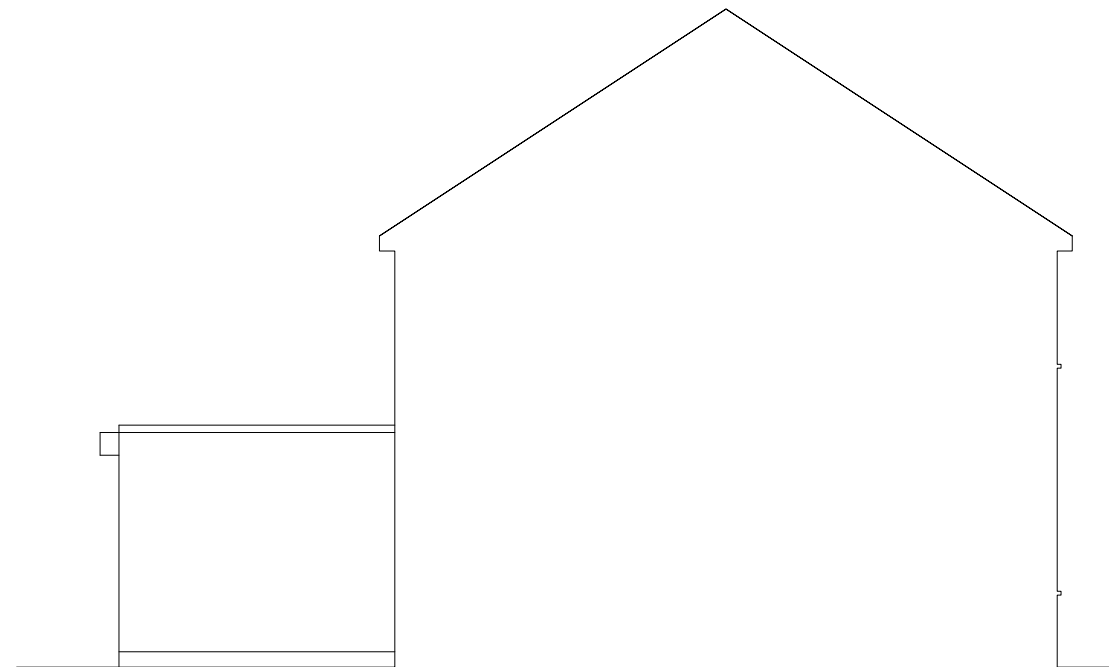

EXISTING SIDE ELEVATION
1:100

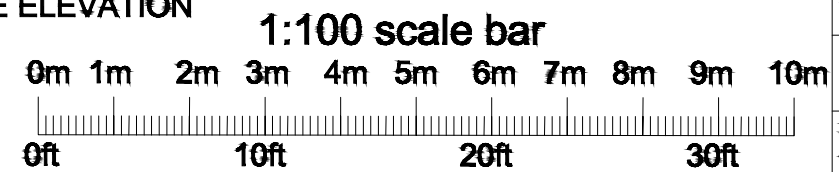

These drawings should be approved by local Authority. No dimensions to be scaled from this drawing. All dimensions to be checked on site. This drawing is copyright and should not be reproduced without permission of the Architect.		
Project		
42 Warley Avenue HAYES UB4 0RA		
Drawing		
Existing Elevations		
DRAWING NO AA8043 - E11		
SCALE 1:100	Date 07/17	