




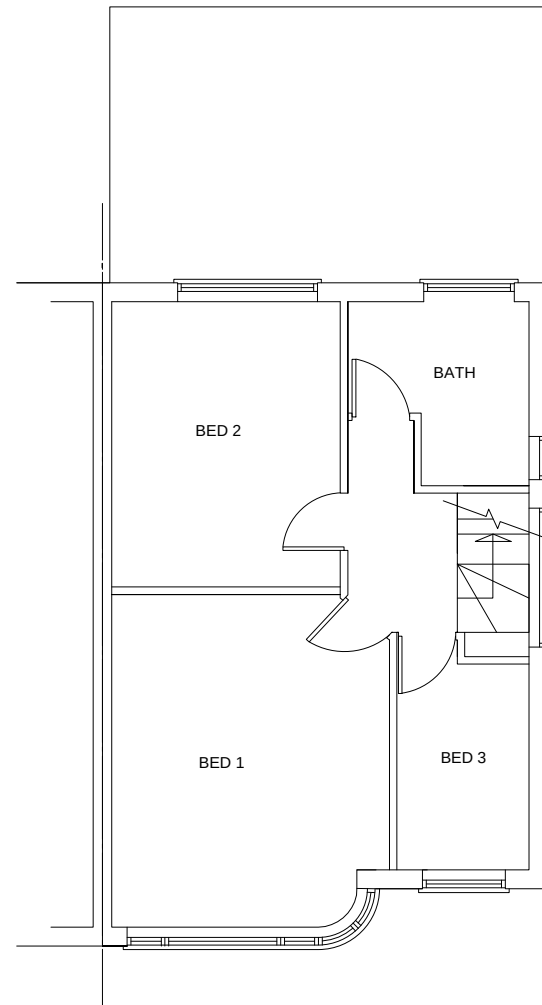


PROPOSED FIRST FLOOR PLAN
1:100

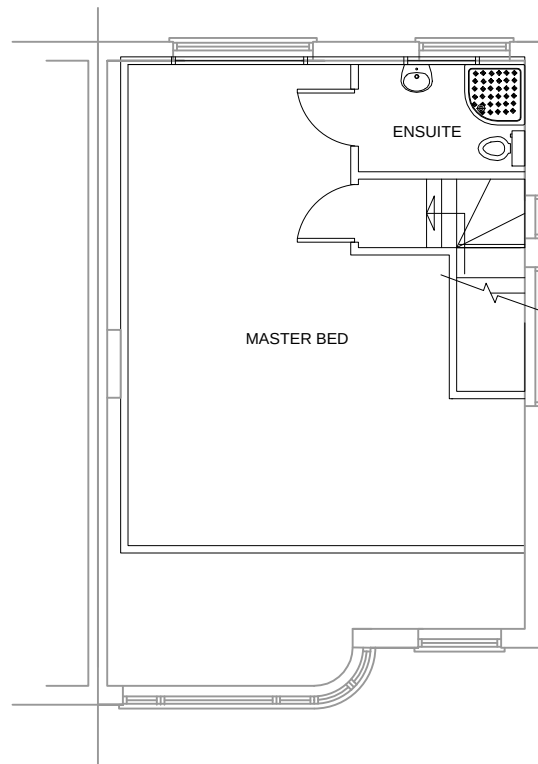

PROPOSED SECOND FLOOR PLAN
1:100

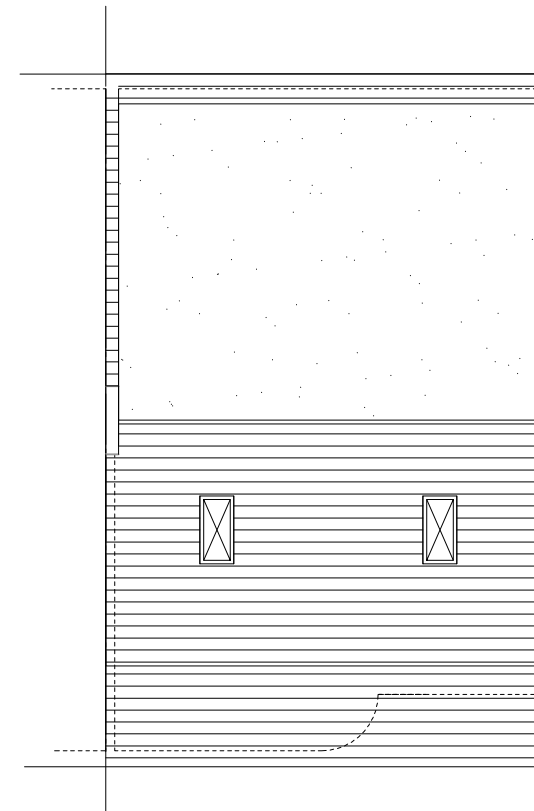

PROPOSED ROOF PLAN
1:100

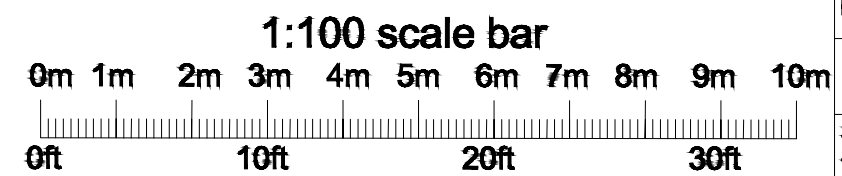

These drawings should be approved by local Authority No dimensions to be scaled from this drawing. All dimensions to be checked on site. This drawing is copyright and should not be reproduced without permission of the Architect		
Project		
42 Warley Avenue HAYES UB4 0RA		
Drawing		
Proposed Plans		
DRAWING NO AA8043 - P10		
SCALE 1:100	Date 07/17	