


REVISIONS	
A	Drawing corrected 09/2/2022
B	Drawing corrected 04/4/2022
C	mansard roof on 2nd storey changed 05/4/2022

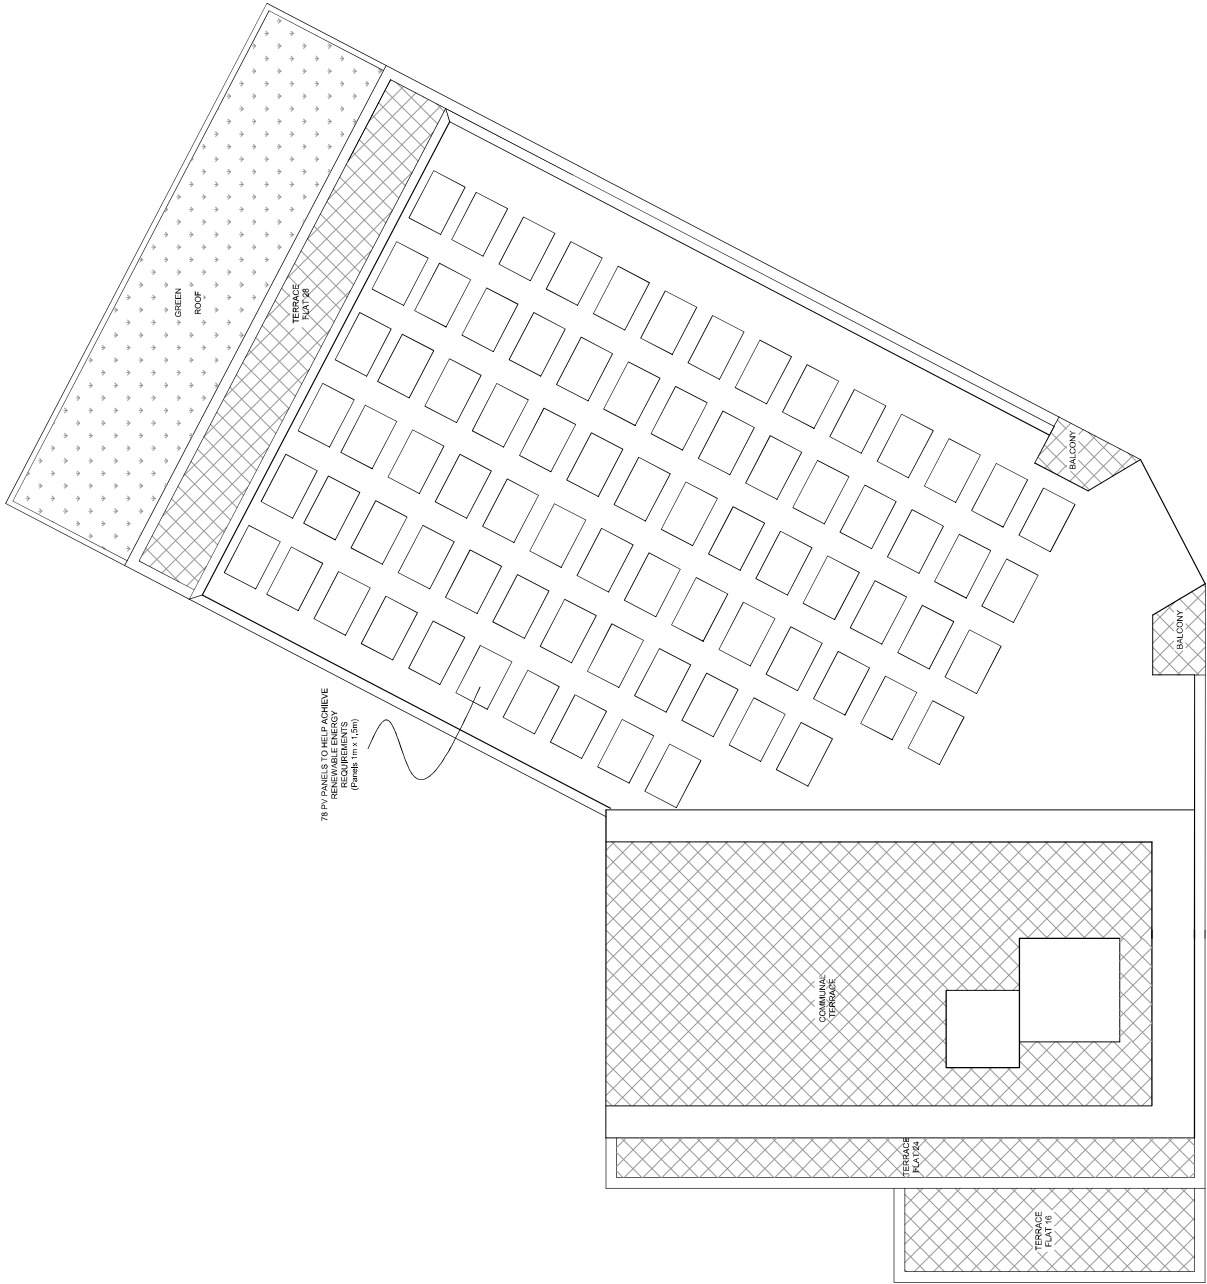

TERRACE	AREA (m ²)
Flat 16	19.1
Flat 24	18.7
Flat 28	26.6
Communal	96.5

ROOF PLAN

FLC MOTORS ,HIGH ST, YIEWSLEY MIDDLESEX UB7 8AA	Scale Bar 1:100 @ A2 0 1 2 3 4 5 6 7 8 9 10 Metres	 THE GILLETT MACLEOD PARTNERSHIP Chartered Architects & Town Planning Consultants 1 High Road Old Eatestone Pinner Middlesex HA5 2EW Tel. 0208 868 1333	REVISION C
			Drg. No. 15/2936/8 C Scale 1:100 Date 17/10/16 Drawn by D. Suarez