



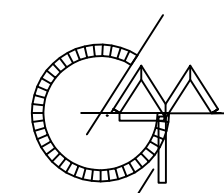

BASEMENT AREA	
Car Park	885 sqm
Communal	21 sqm
Maintenance room	19 sqm

BASEMENT FLOOR PLAN

FLC MOTORS ,HIGH ST, YIEWSLEY
MIDDLESEX UB7 8AA

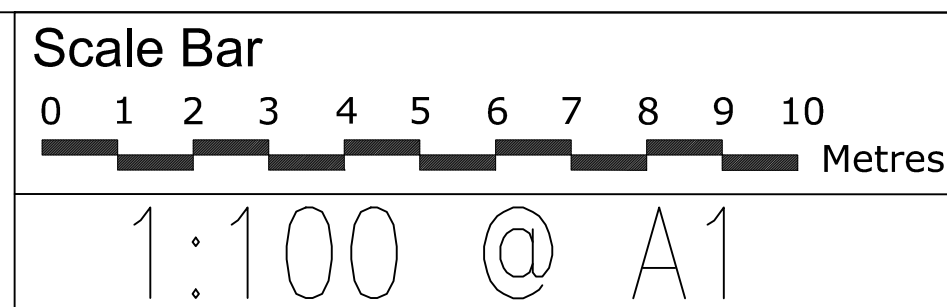

THE GILLETT MACLEOD PARTNERSHIP
Chartered Architects & Town Planning Consultants
1 High Road Old Eastcote Pinner Middlesex HA5 2EW tel. 0208 868 1333

Drg. No. 15/2936/3^A
Scale 1:100
Date 17/10/16
Drawn by D. Suarez

REVISION	
A	
(C)	drawer