


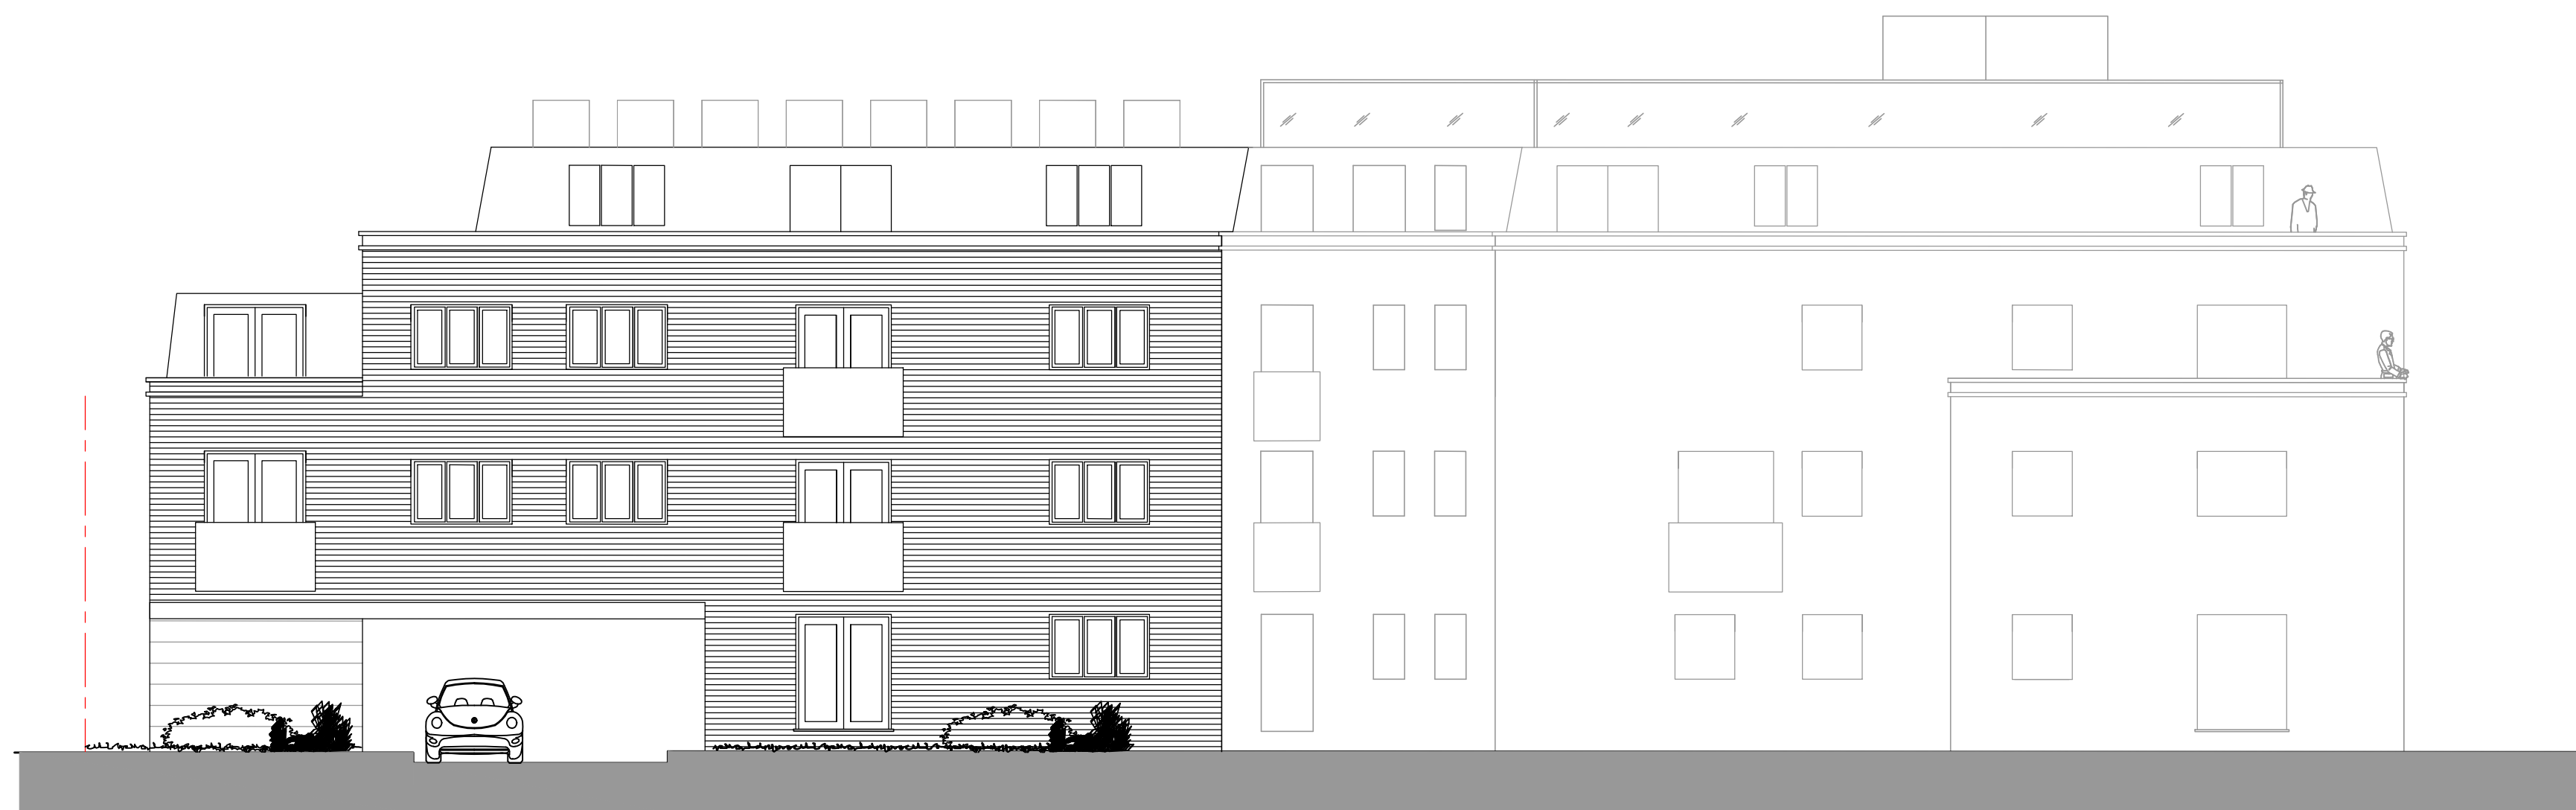

NORTH WEST ELEVATION



NORTH EAST ELEVATION



NORTH WEST ELEVATION




NORTH EAST ELEVATION

PROPOSED ELEVATIONS

*FLC MOTORS ,HIGH ST, YIEWSLEY
MIDDLESEX UB7 8AA*

Scale Bar
0 1 2 3 4 5 6 7 8 9 10 Metres
1:100 @ A1

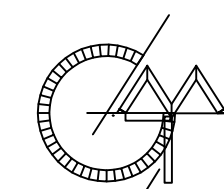

THE GILLETT MACLEOD PARTNERSHIP
Chartered Architects & Town Planning Consultants
1 High Road Old Eastcote Pinner Middlesex HA5 2EW tel. 0208 868 1333

Drg. No. 15/2936/10
Scale 1:100
Date 08/02/22
Drawn by AK

REVISION
C drawer