


FLAT No.	AREA (m ²)	No. Bedroom
7	51	1
8	50	1
9	61	2
10	63	1
11	69	2
12	67	2
13	62	1
14	50	Studio
15	50	1

FIRST FLOOR PLAN

FLC MOTORS ,HIGH ST, YIEWSLEY
MIDDLESEX UB7 8AA

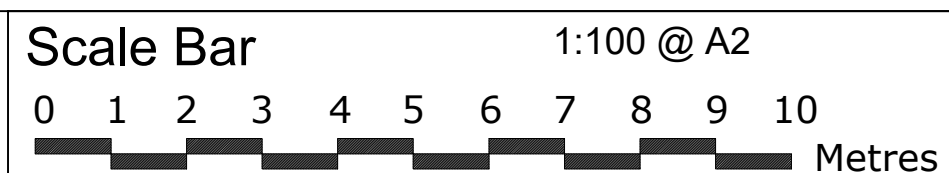

THE GILLETT MACLEOD PARTNERSHIP
Chartered Architects & Town Planning Consultants
1 High Road Old Eastcote Pinner Middlesex HA5 2EW tel. 0208 868 1333

Drg. No. 15/2936/105
Scale 1:100
Date 17/10/16
Drawn by D. Suarez

REVISION	
©	drawer