



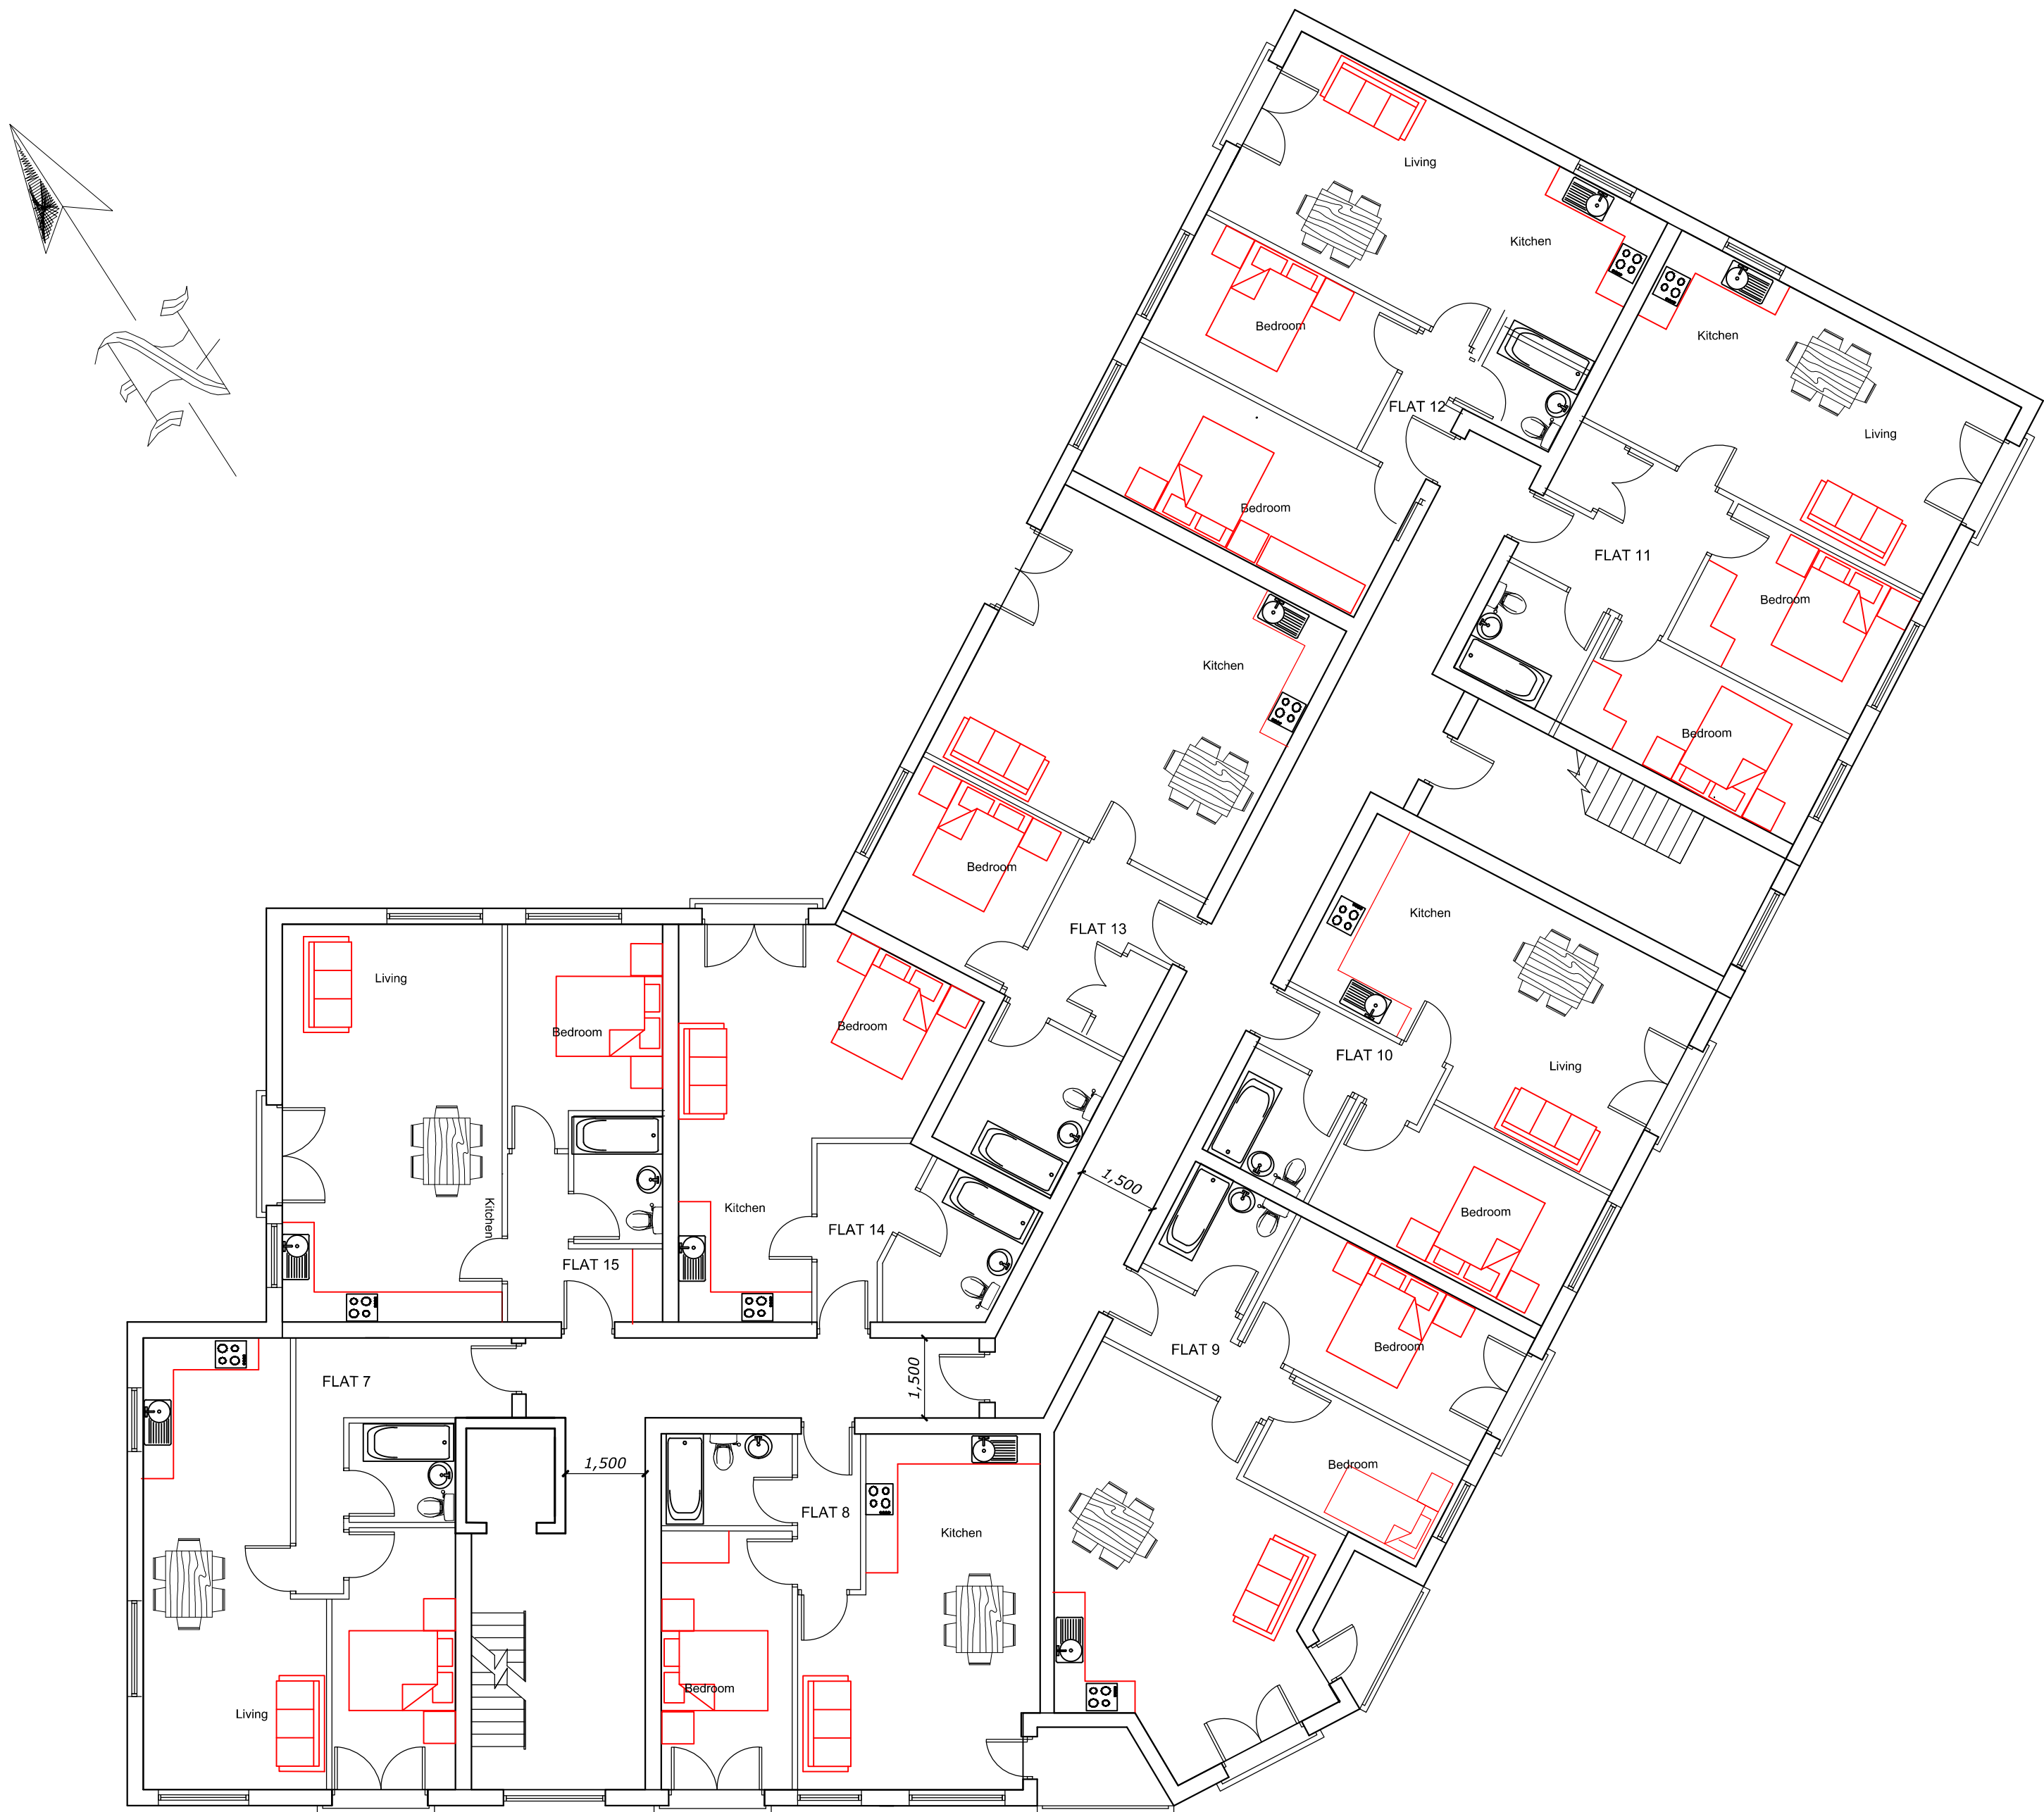


| FLAT No. | AREA (m <sup>2</sup> ) | No. Bedroom |
|----------|------------------------|-------------|
| 7        | 51                     | 1           |
| 8        | 50                     | 1           |
| 9        | 64                     | 2           |
| 10       | 51                     | 1           |
| 11       | 69                     | 2           |
| 12       | 65                     | 2           |
| 13       | 62                     | 1           |
| 14       | 40                     | Studio      |
| 15       | 54                     | 1           |

| Communal Area |        |
|---------------|--------|
| First Floor   | 85 sqm |

FIRST FLOOR PLAN

FLC MOTORS ,HIGH ST, YIEWSLEY  
MIDDLESEX UB7 8AA

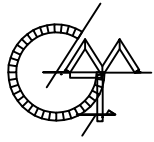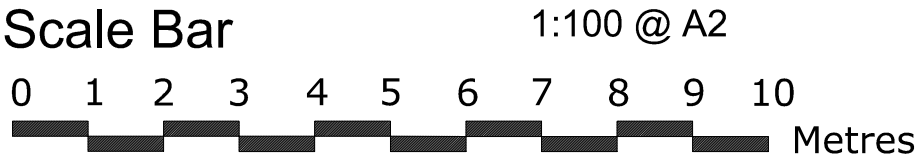

THE GILLETT MACLEOD PARTNERSHIP  
Chartered Architects & Town Planning Consultants  
1 High Road Old Eastcote Pinner Middlesex HA5 2EW tel. 0208 868 1333

Drg. No. 15/2936/5  
Scale 1:100  
Date 17/10/16  
Drawn by D. Suarez

| REVISION |        |
|----------|--------|
| (C)      | drawer |