


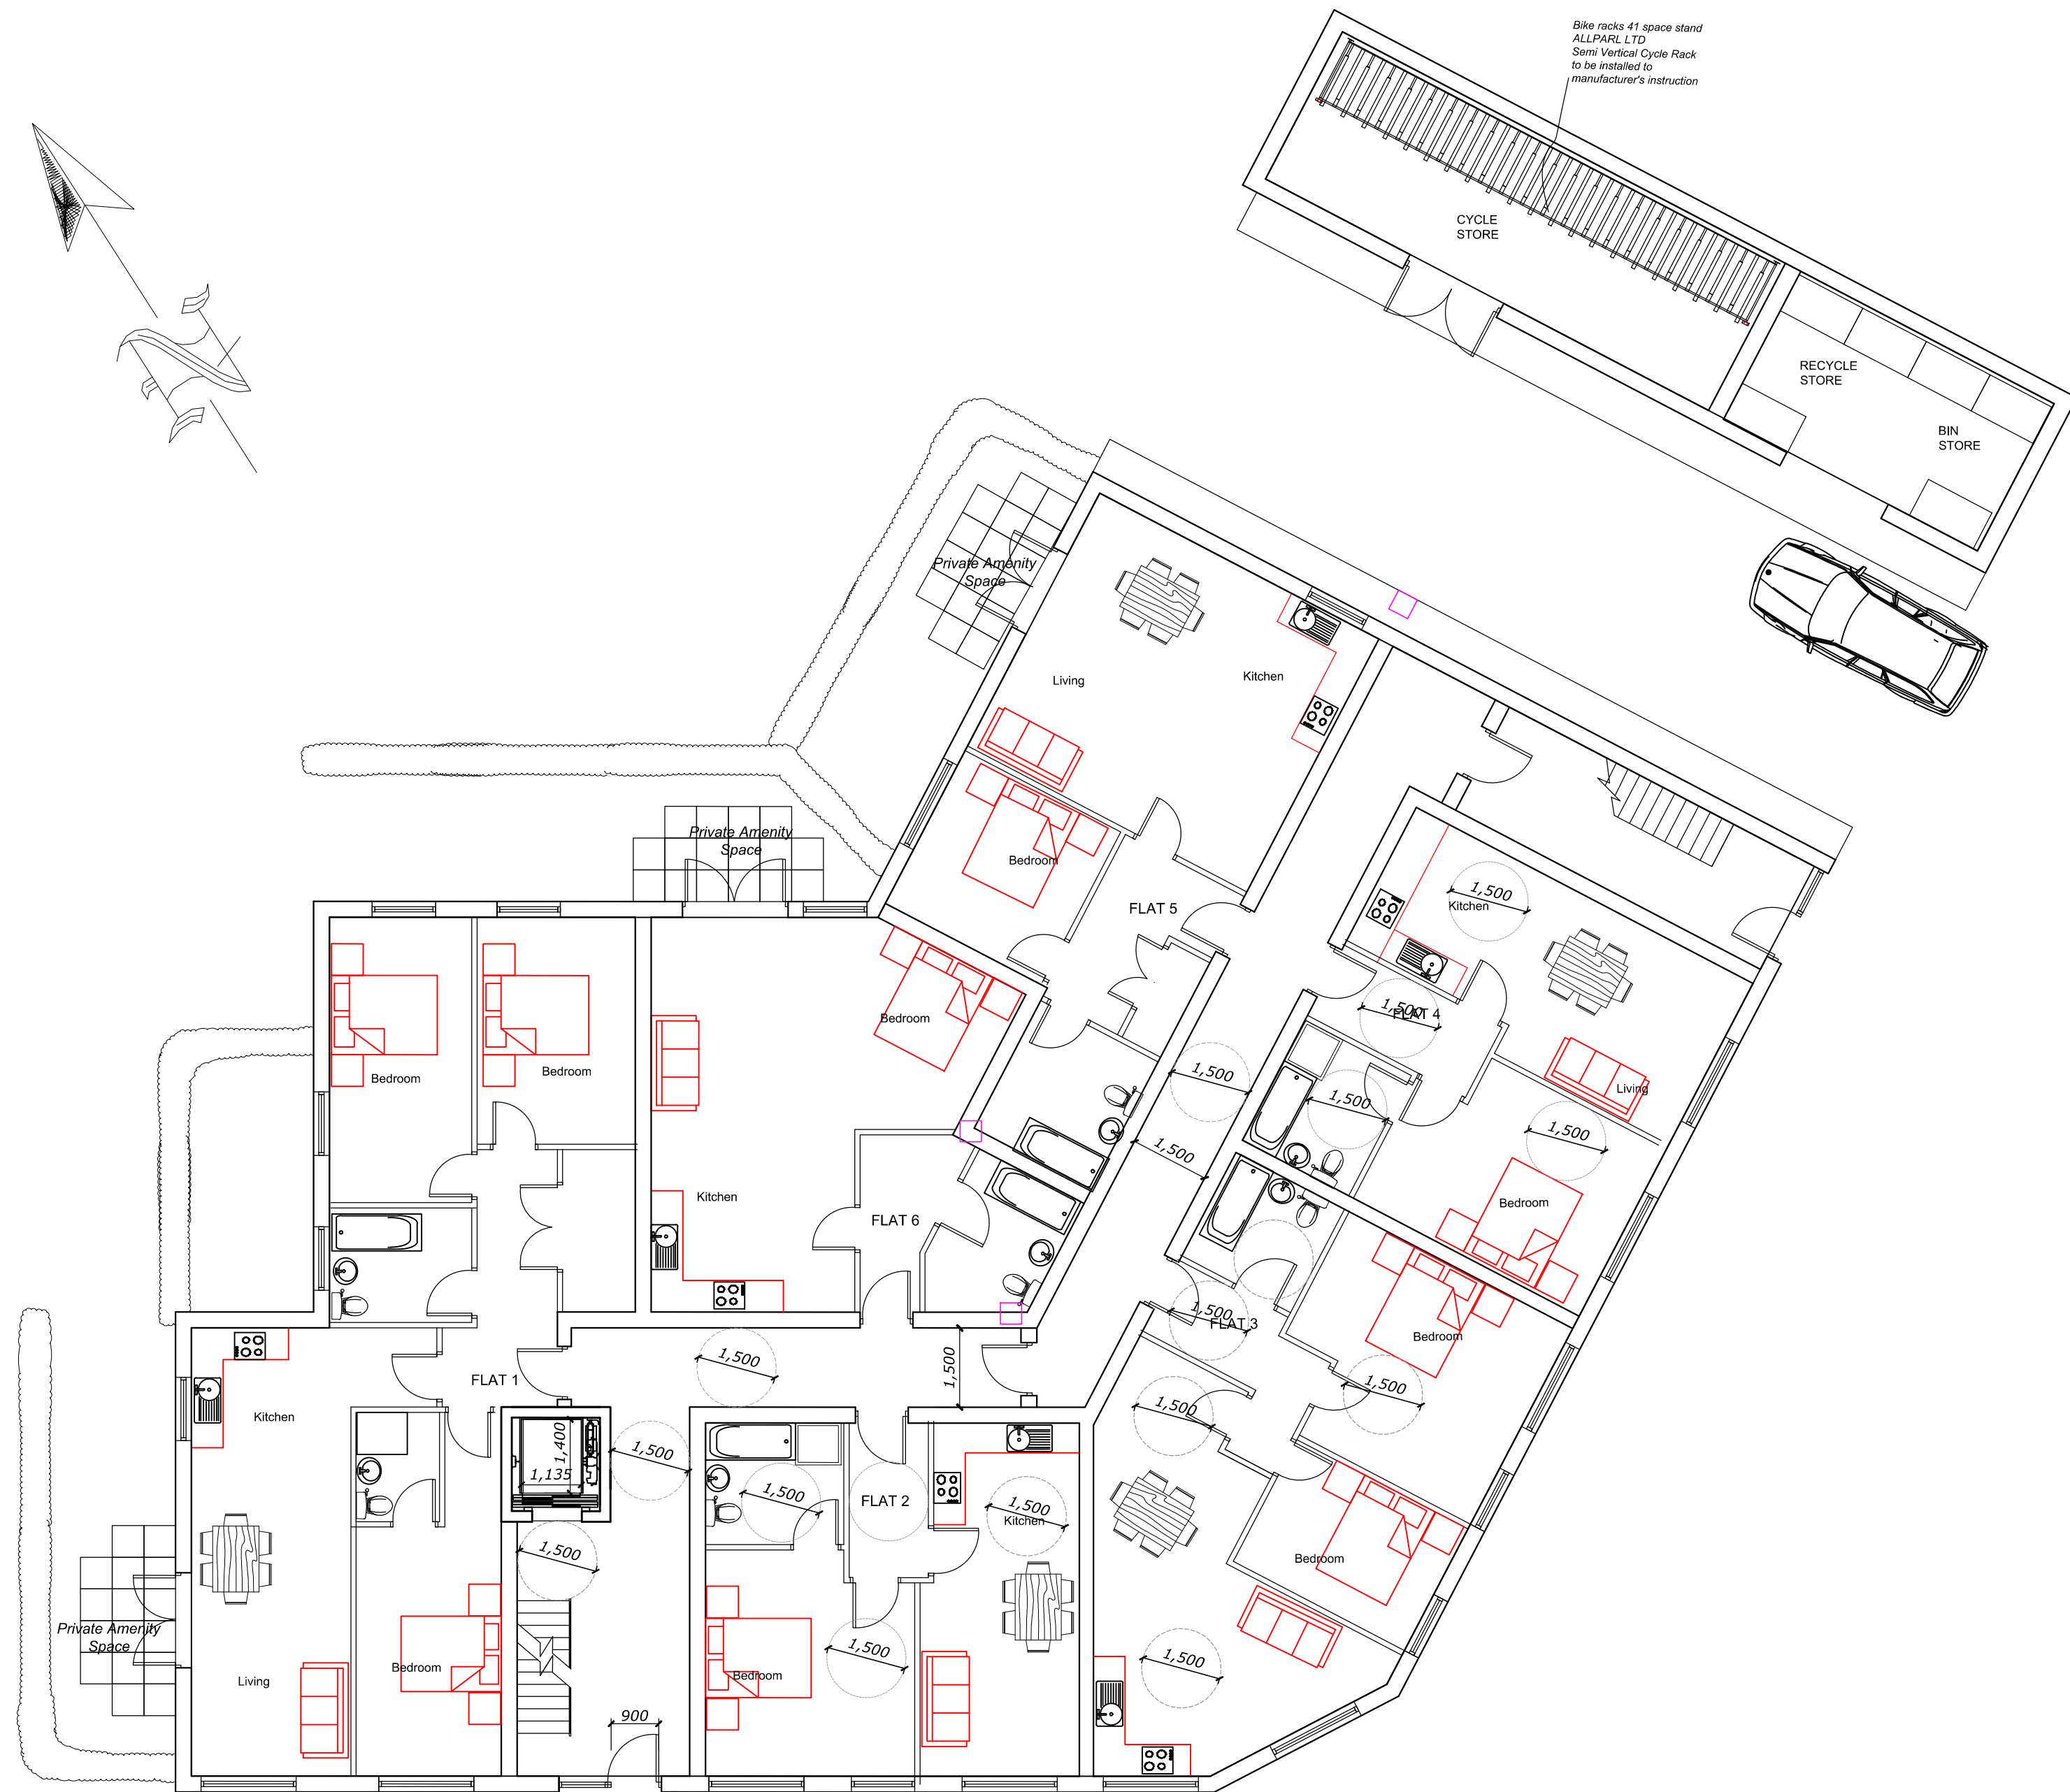



Area of defensible space	
FLAT 1	43 sqm
FLAT 5	22 sqm
FLAT 6	32 sqm

FLAT No.	AREA (m ²)	No. Bedroom
1	96	3
2	50	1
3	68	2
4	51	1
5	62	1
6	51	Studio

Communal Area	
Ground Floor	76 sqm

GROUND FLOOR PLAN

FLC MOTORS ,HIGH ST, YIEWSLEY
MIDDLESEX UB7 8AA

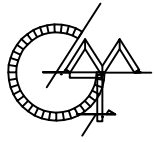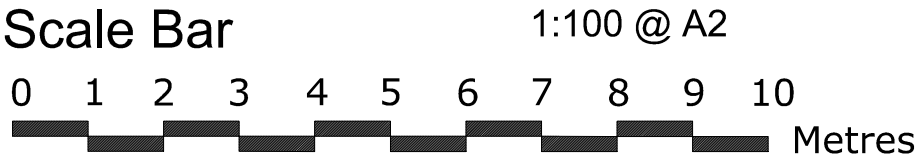

THE GILLETT MACLEOD PARTNERSHIP
Chartered Architects & Town Planning Consultants
1 High Road Old Eastcote Pinner Middlesex HA5 2EW tel. 0208 868 1333

Drg. No. 15/2936/4
Scale 1:100
Date 17/10/16
Drawn by D. Suarez

REVISION	
C	drawer