

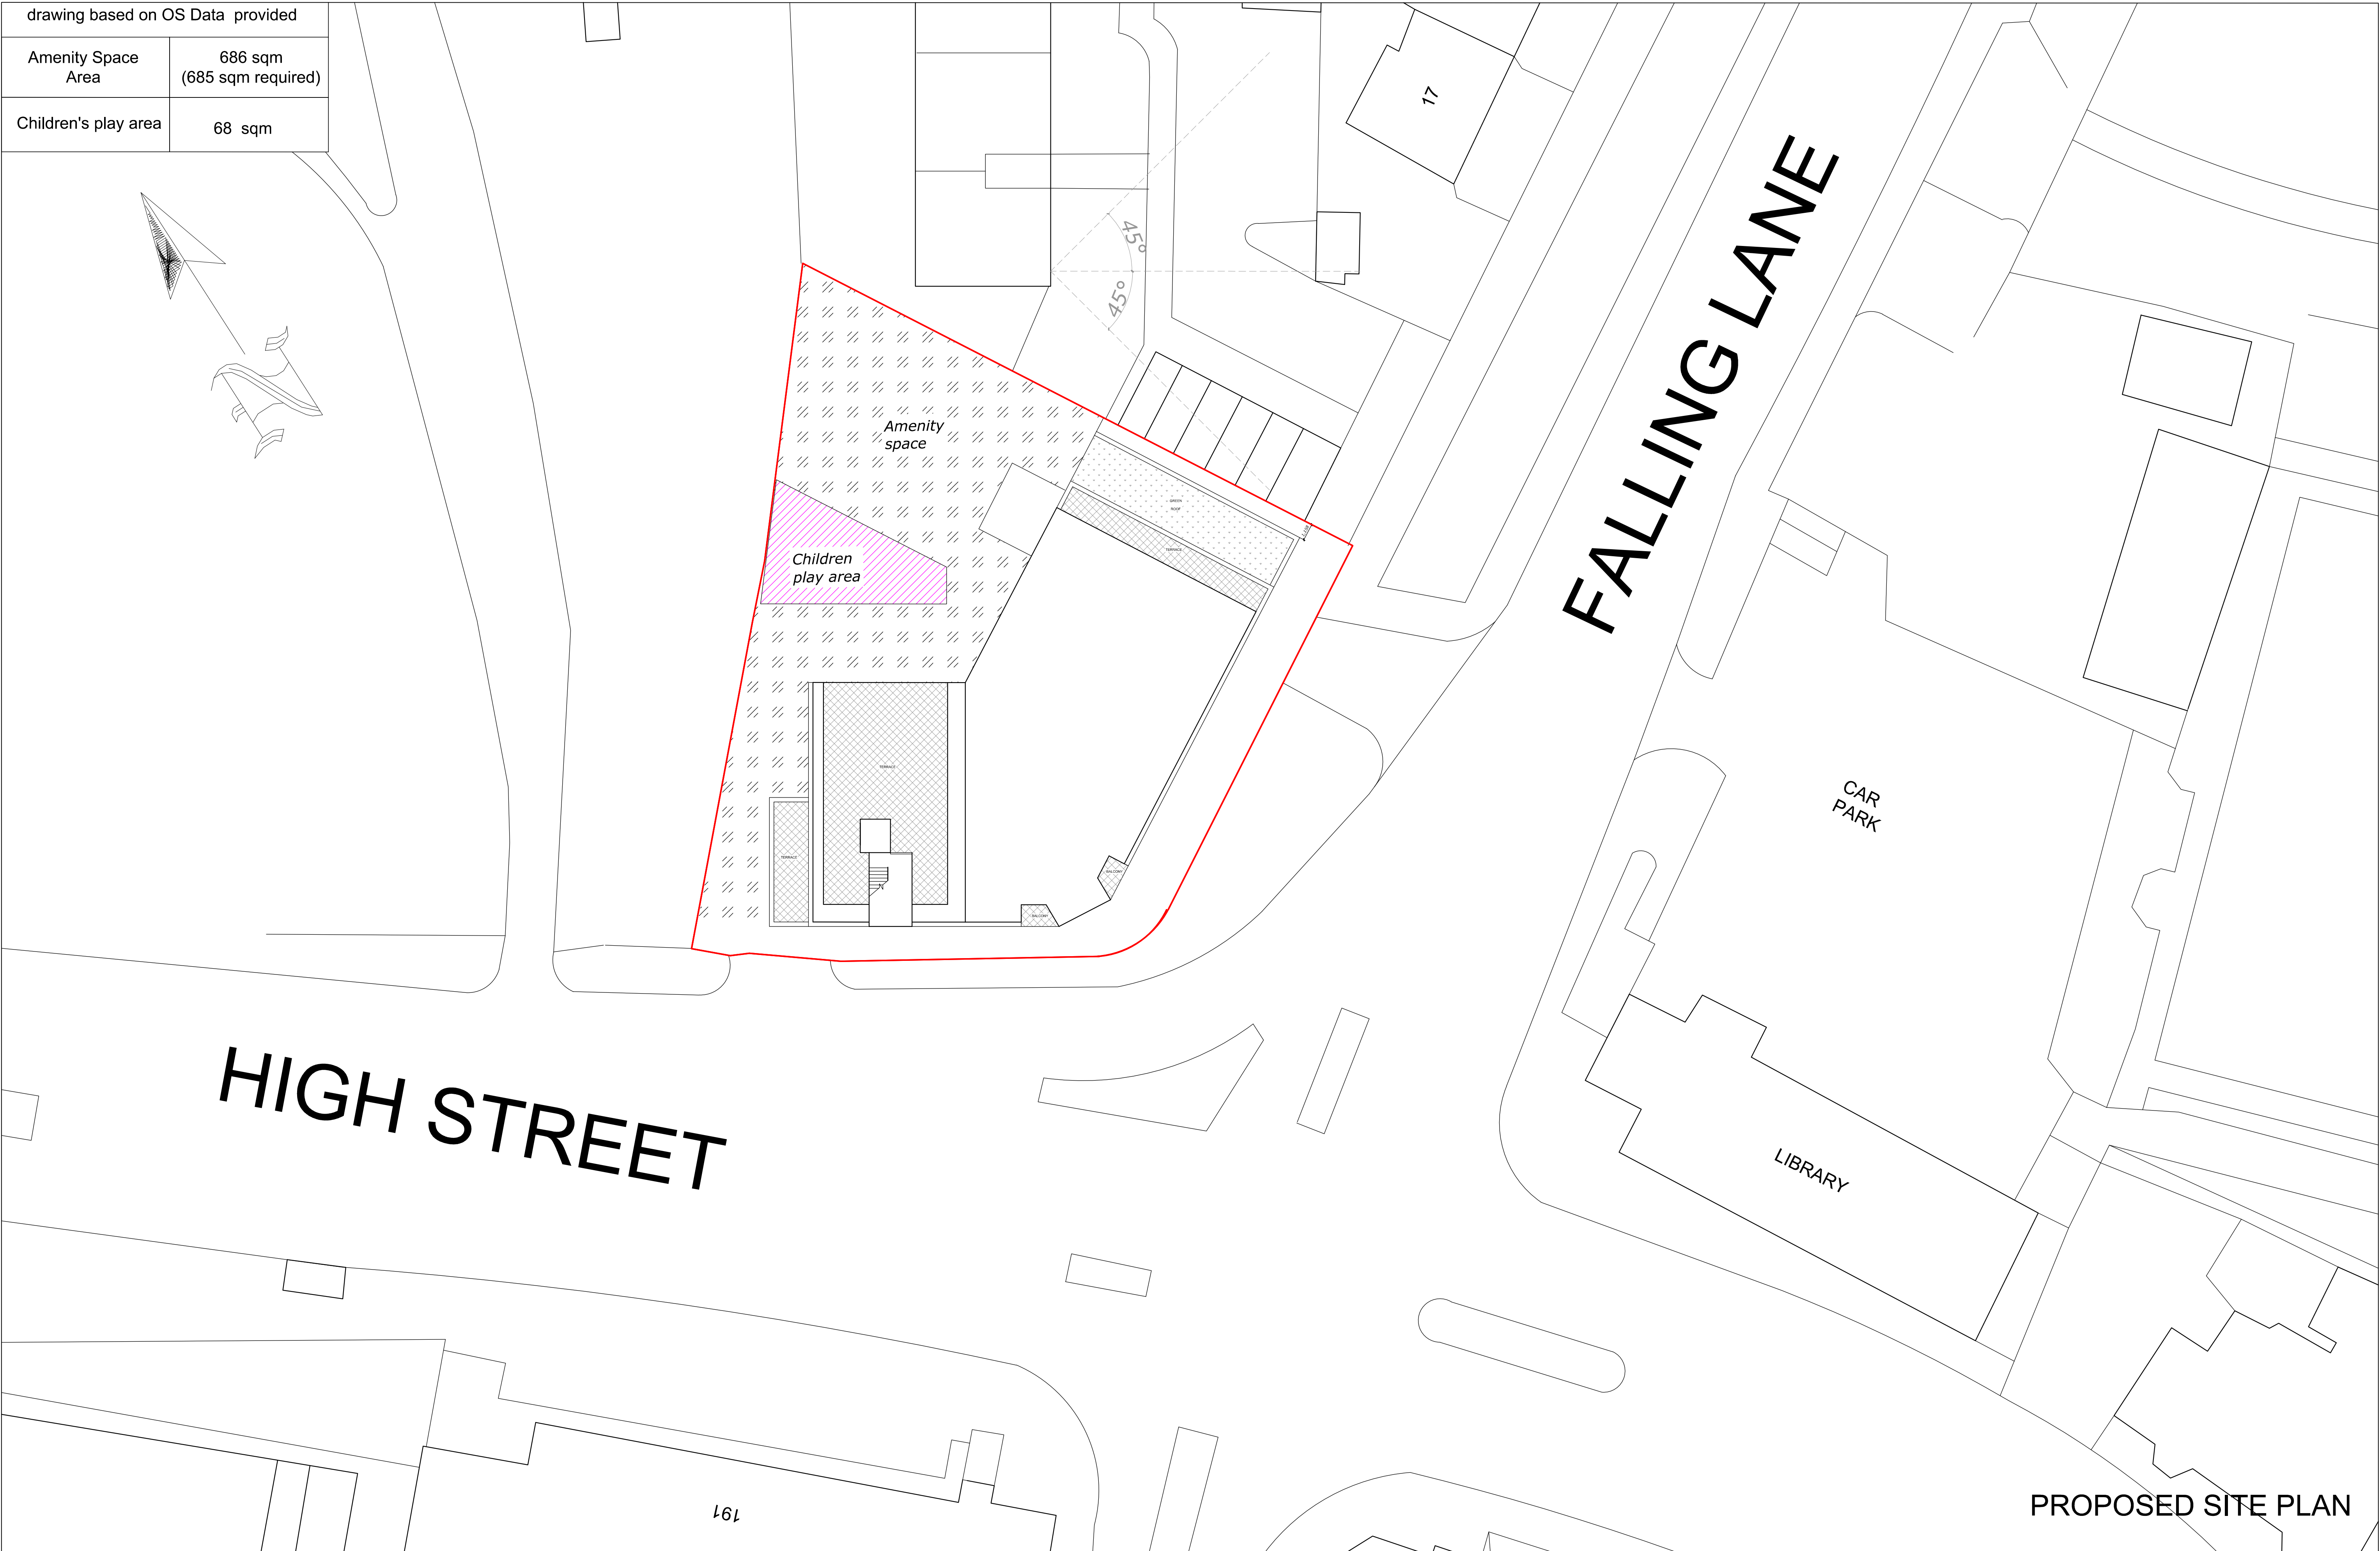
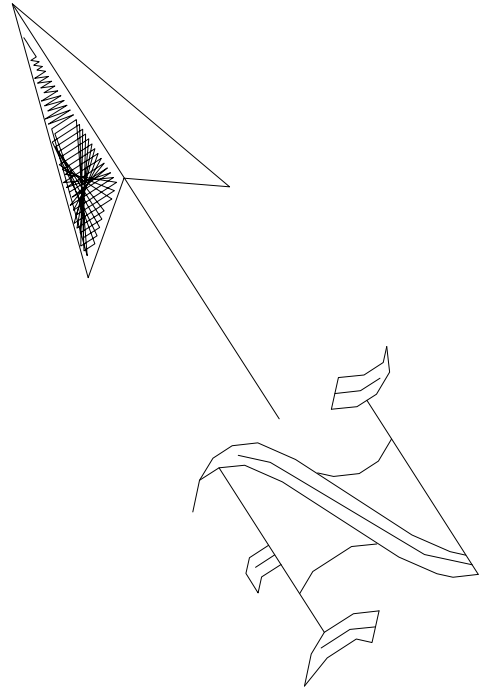


drawing based on OS Data provided	
Amenity Space Area	686 sqm (685 sqm required)
Children's play area	68 sqm

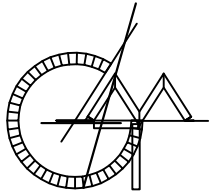

PROPOSED SITE PLAN

FLC MOTORS ,HIGH ST, YIEWSLEY
MIDDLESEX UB7 8AA

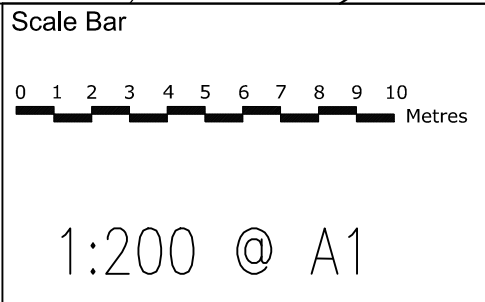

THE GILLETT MACLEOD PARTNERSHIP
Chartered Architects & Town Planning Consultants
1 High Road Old Eastcote Pinner Middlesex HA5 2EW tel. 0208 868 1333

Drg. No. 15/2936/2 B
Scale 1:200
Date 17/10/16
Drawn by D. Suarez

REVISION	
B	
C	drawer