



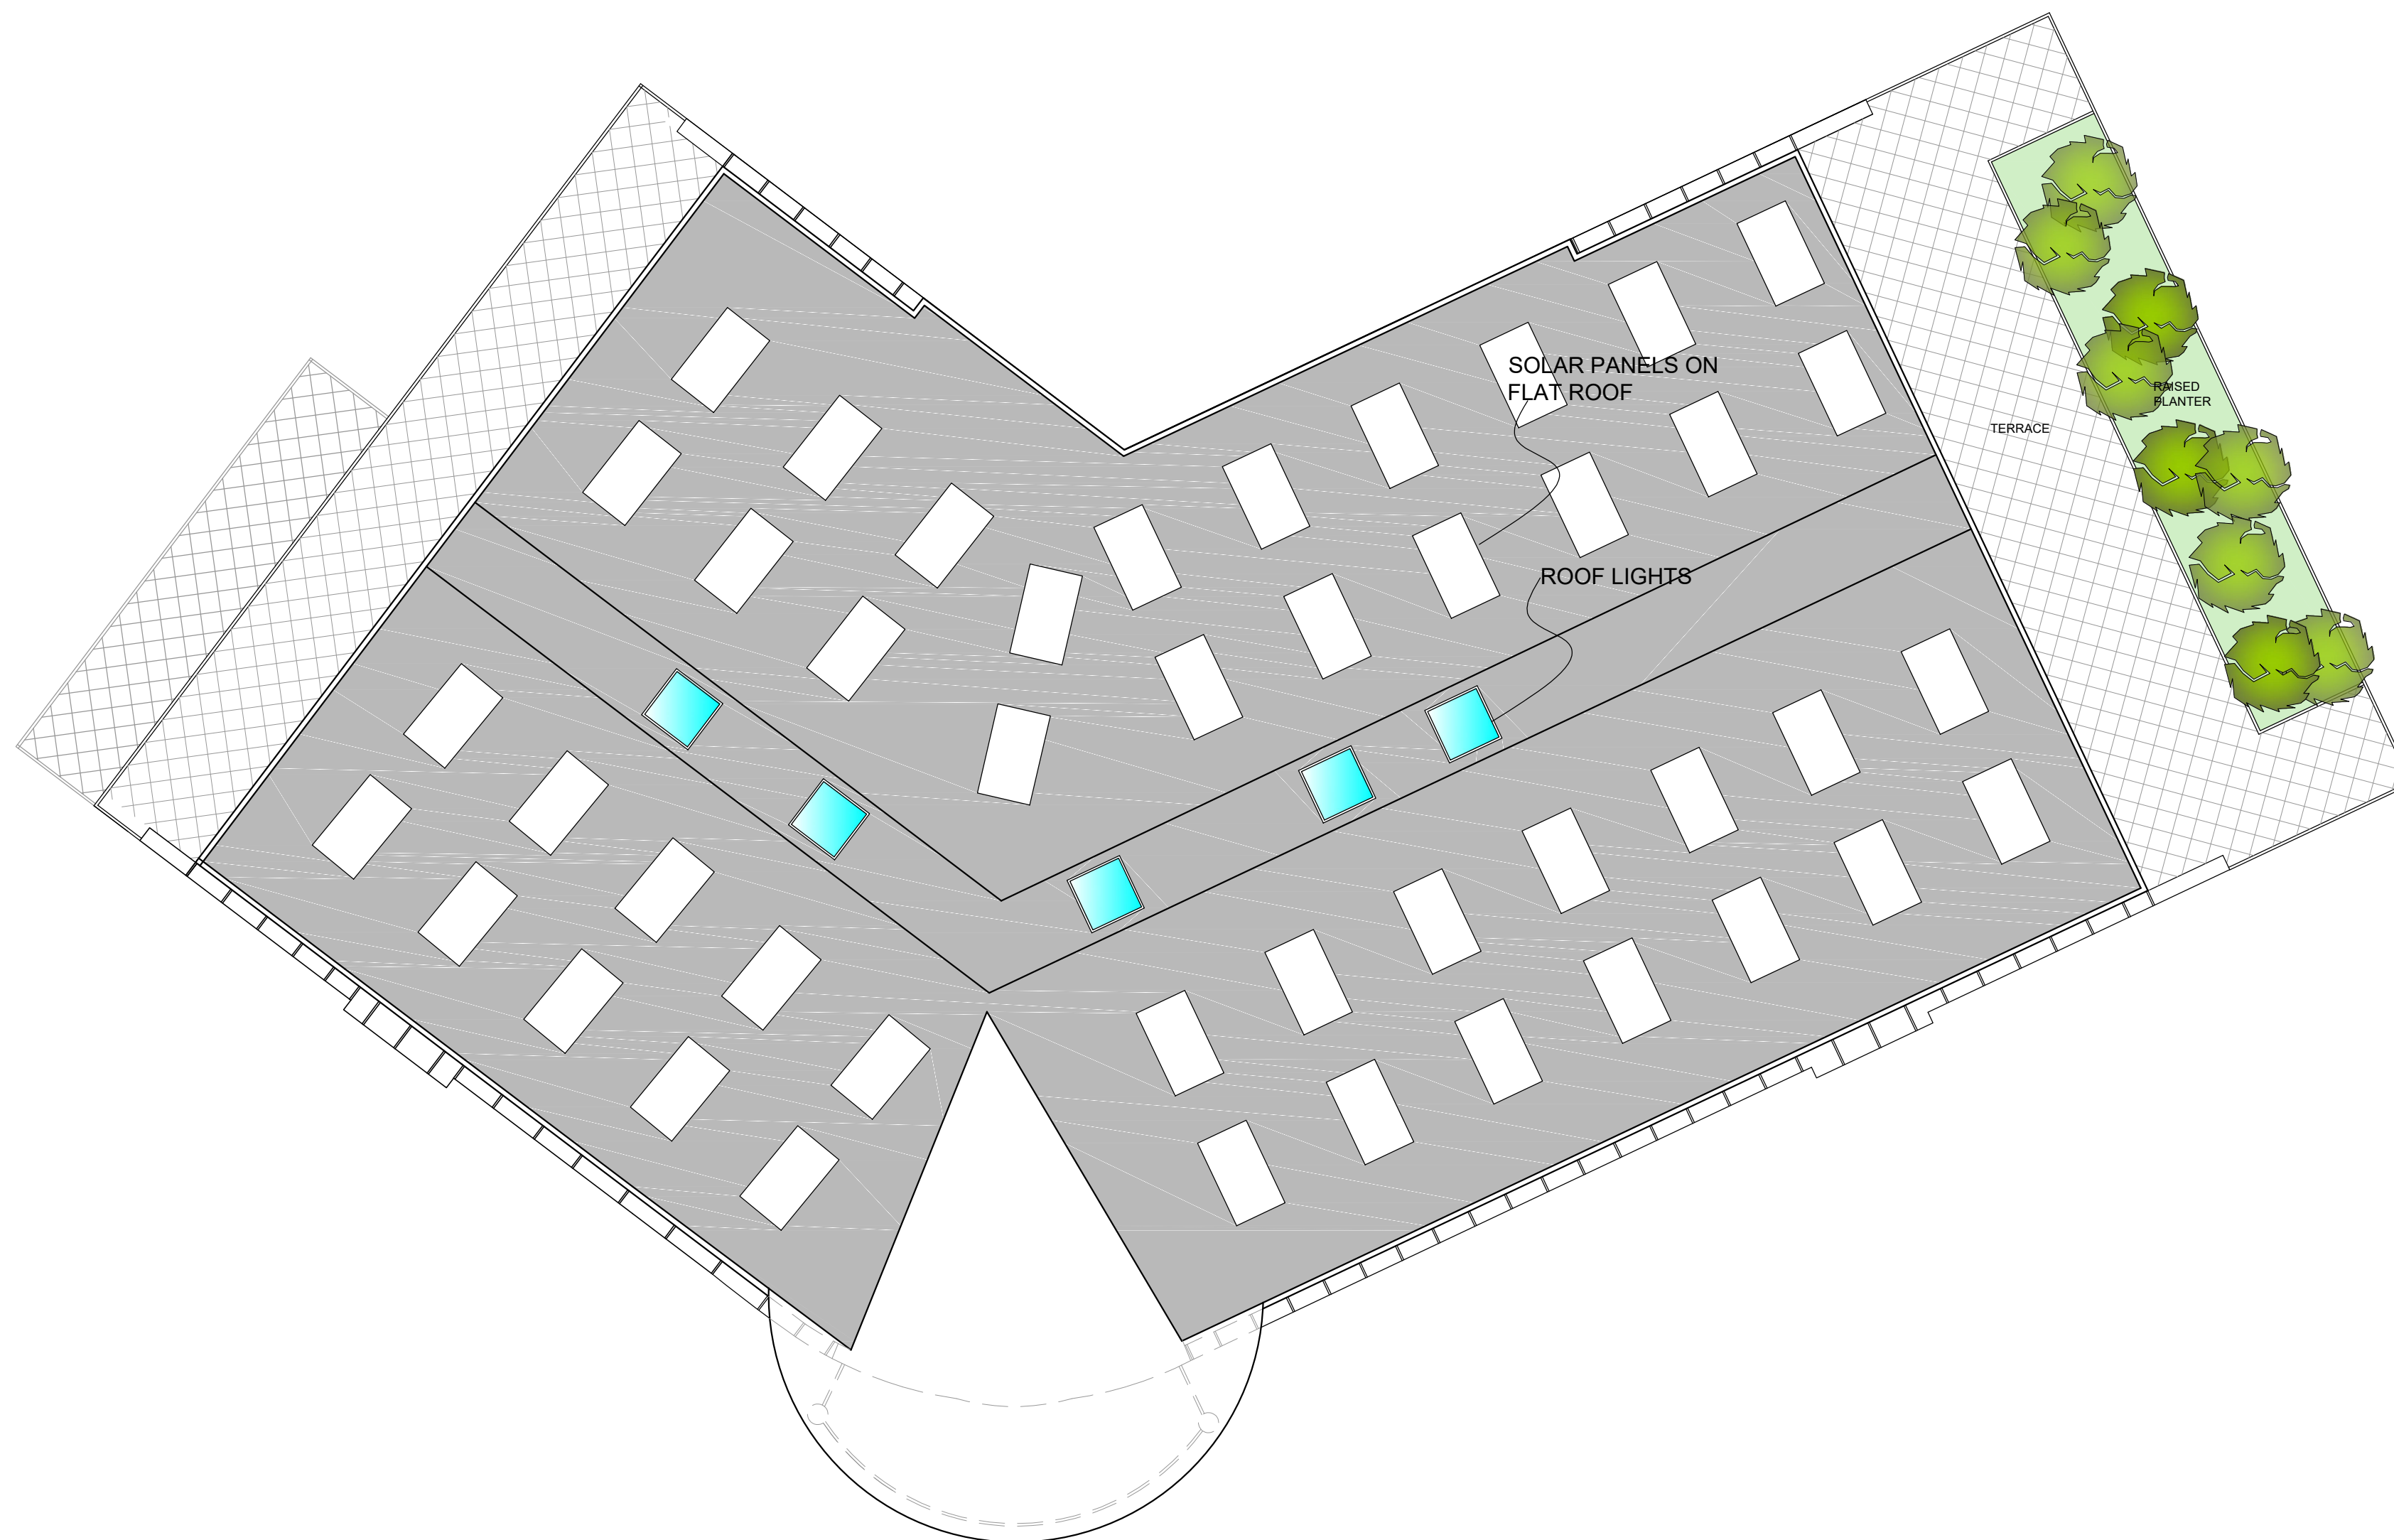

ROOF PLAN

**FLC MOTORS ,HIGH ST, YIEWSLEY
MIDDLESEX UB7 8AA**

Scale Bar 1:100 @ A2
0 1 2 3 4 5 6 7 8 9 10
Metres

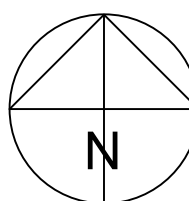

THE GILLETT MACLEOD PARTNERSHIP
Chartered Architects & Town Planning Consultants
1 High Road Old Eastcote Pinner Middlesex HA5 2EW tel. 0208 868 1333

Drg. No. 15/2936/108
Scale 1:100
Date 17/10/16
Drawn by D. Suarez

REVISION
C drawer