
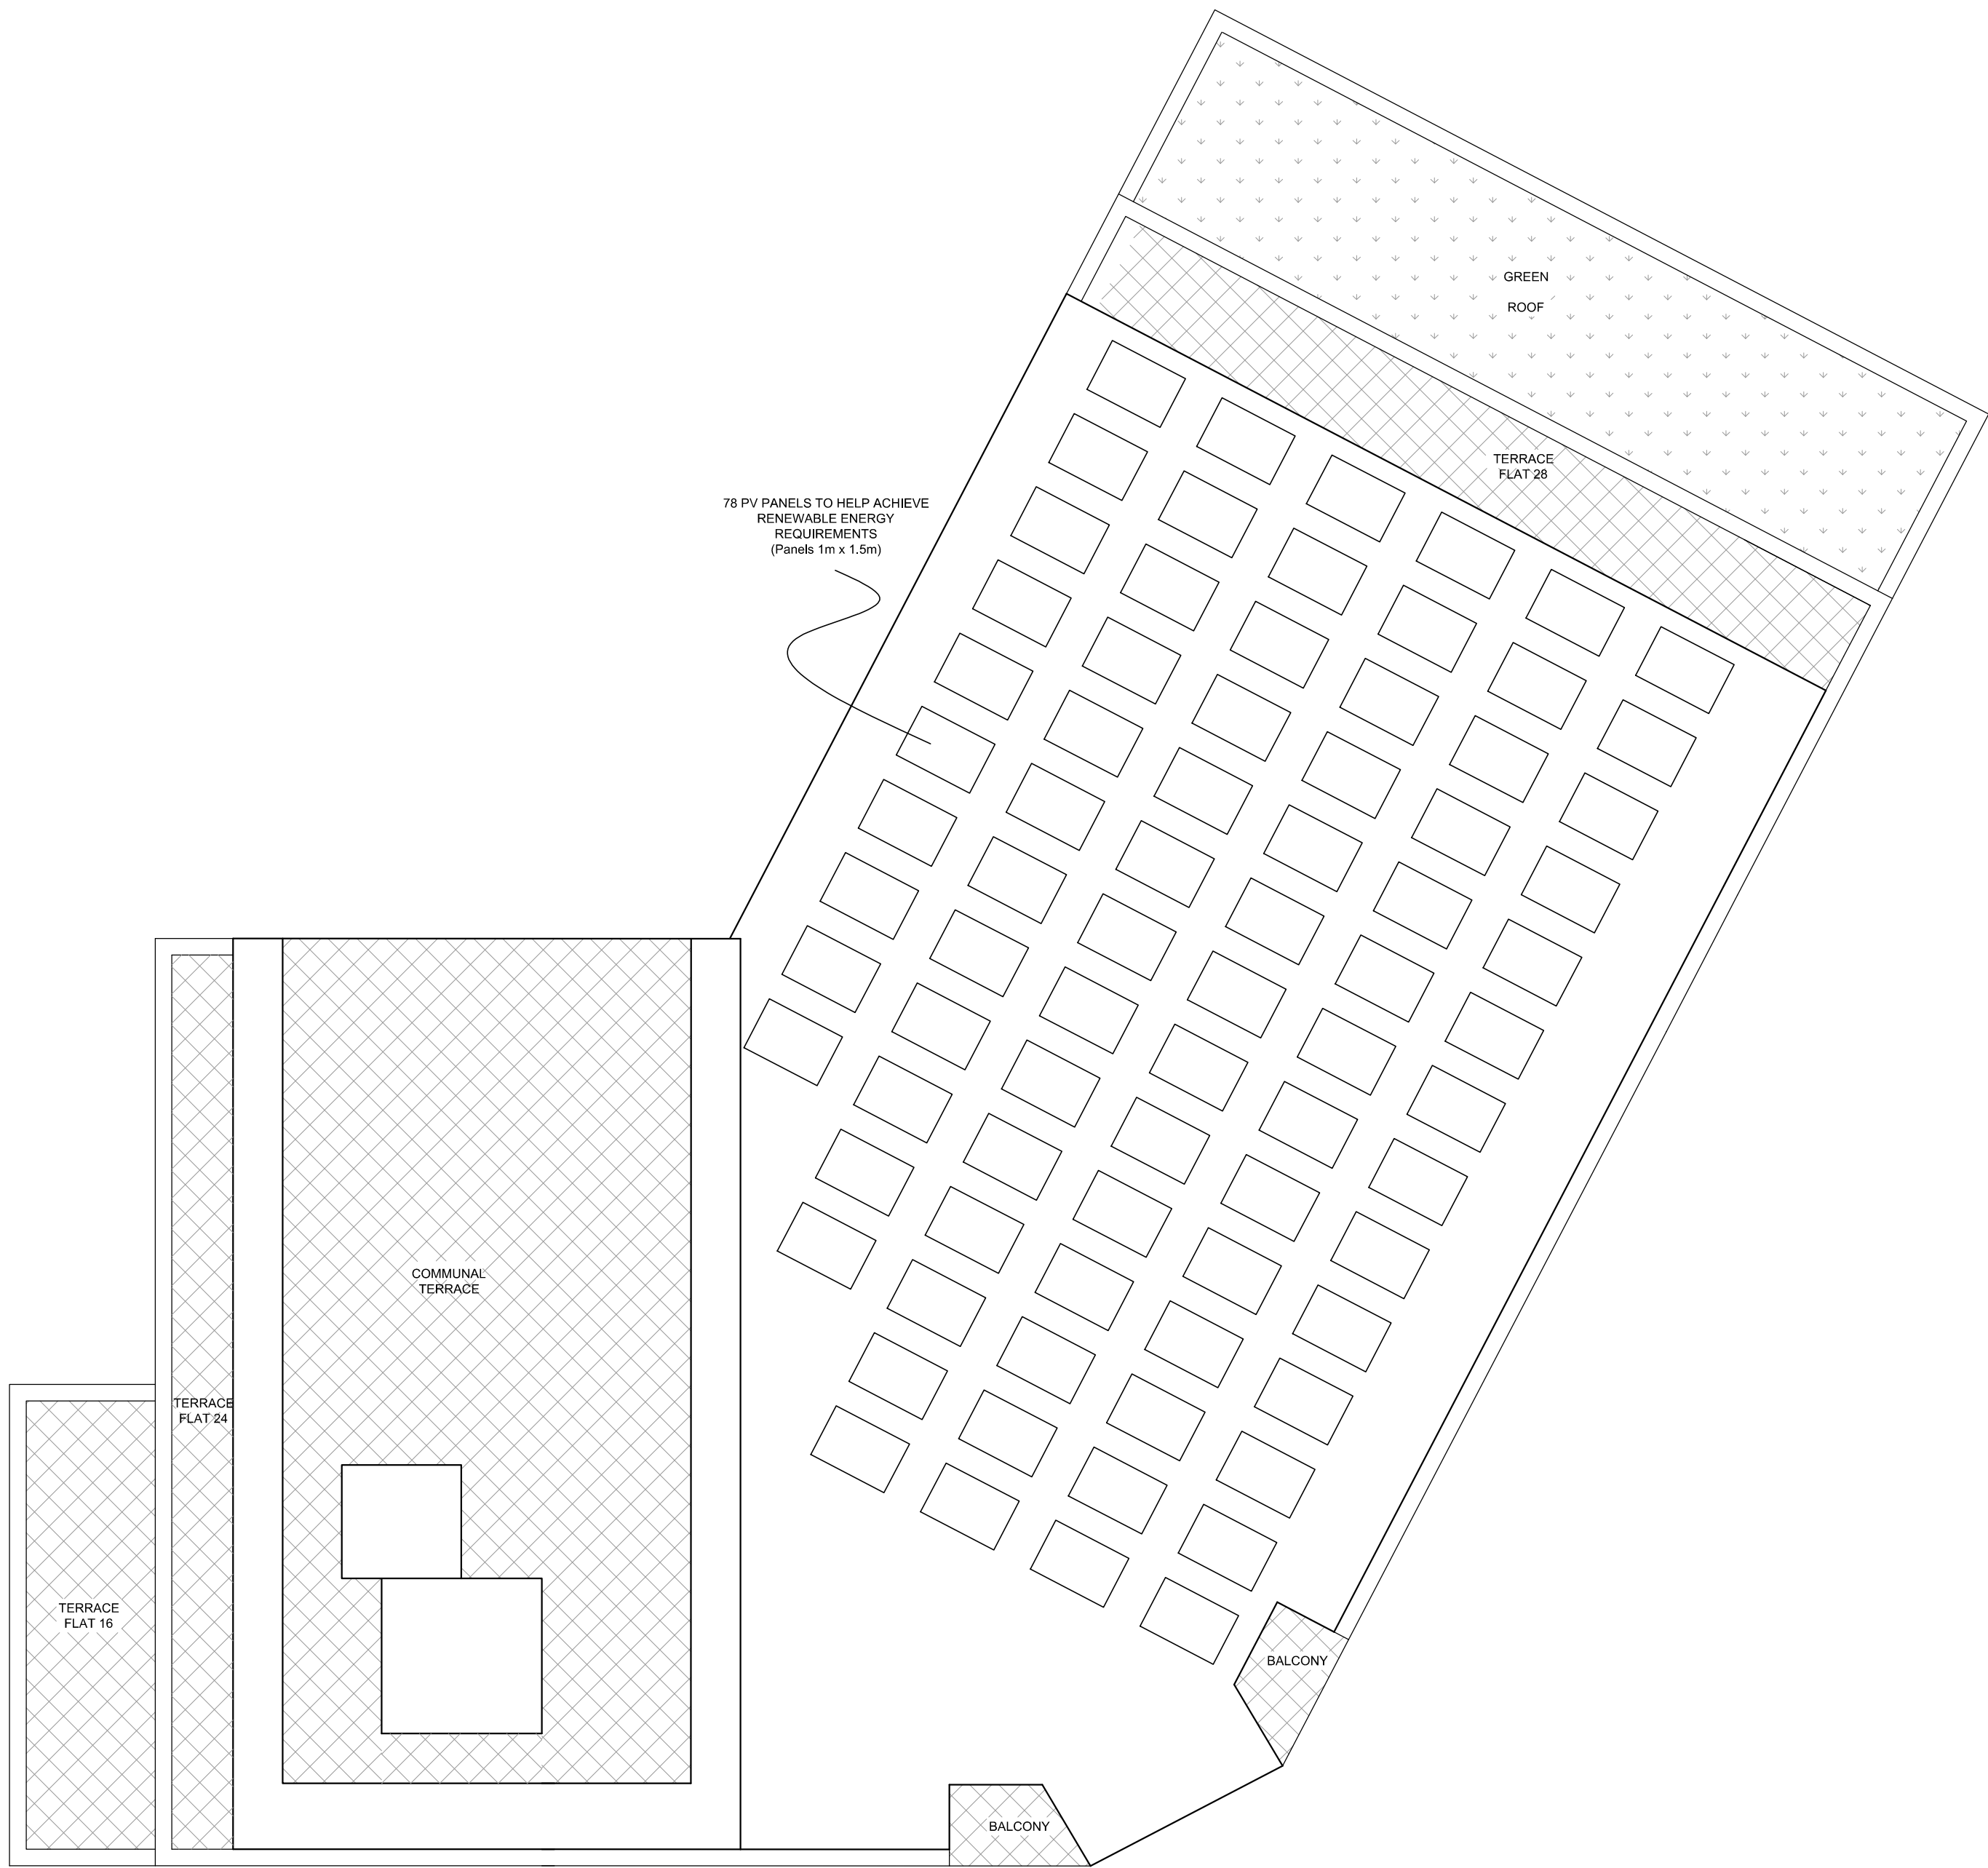


REVISIONS



A Drawing corrected 09/2/2022

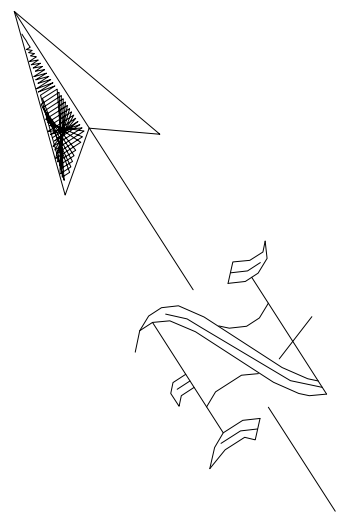

TERRACE	AREA (m ²)
Flat 16	19.1
Flat 24	18.7
Flat 28	26.6
Communal	96.5

ROOF PLAN

FLC MOTORS ,HIGH ST, YIEWSLEY
MIDDLESEX UB7 8AA

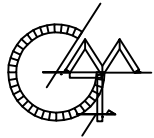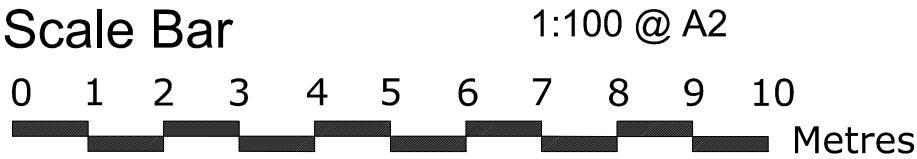

THE GILLETT MACLEOD PARTNERSHIP
Chartered Architects & Town Planning Consultants
1 High Road Old Eastcote Pinner Middlesex HA5 2EW tel. 0208 868 1333

Drg. No. 15/2936/8 A
Scale 1:100
Date 17/10/16
Drawn by D. Suarez

REVISION	
A	
C	drawer