


| FLAT No. | AREA (m <sup>2</sup> ) | No. Bedroom |
|----------|------------------------|-------------|
| 16       | 80                     | 3           |
| 17       | 50                     | 1           |
| 18       | 61                     | 2           |
| 19       | 63                     | 1           |
| 20       | 69                     | 2           |
| 21       | 67                     | 2           |
| 22       | 62                     | 1           |
| 23       | 50                     | Studio      |

SECOND FLOOR PLAN

FLC MOTORS ,HIGH ST, YIEWSLEY  
MIDDLESEX UB7 8AA

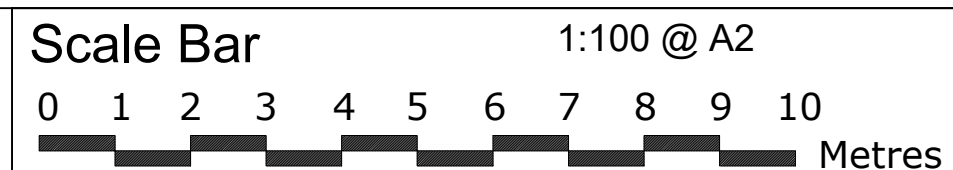

THE GILLETT MACLEOD PARTNERSHIP  
Chartered Architects & Town Planning Consultants  
1 High Road Old Eastcote Pinner Middlesex HA5 2EW tel. 0208 868 1333

Drg. No. 15/2936/106  
Scale 1:100  
Date 17/10/16  
Drawn by D. Suarez

| REVISION |  |
|----------|--|
|          |  |
|          |  |
|          |  |

