



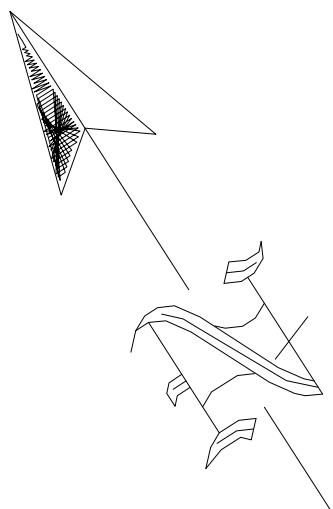


FLAT No.	AREA (m ²)	No. Bedroom
16	88	3
17	50	1
18	64	2
19	51	1
20	69	2
21	65	2
22	62	1
23	40	Studio

Communal Area	
First Floor	82 sqm

SECOND FLOOR PLAN

FLC MOTORS ,HIGH ST, YIEWSLEY
MIDDLESEX UB7 8AA

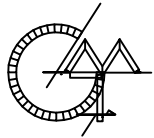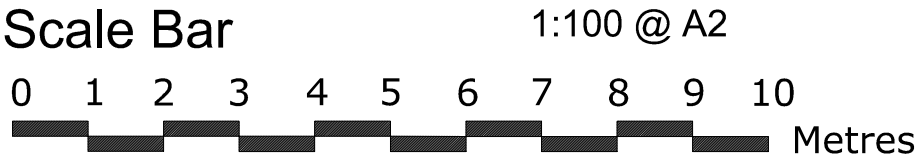

THE GILLETT MACLEOD PARTNERSHIP
Chartered Architects & Town Planning Consultants
1 High Road Old Eastcote Pinner Middlesex HA5 2EW tel. 0208 868 1333

Drg. No. 15/2936/6
Scale 1:100
Date 17/10/16
Drawn by D. Suarez

REVISION	
(C)	drawer