


FLAT No.	AREA (m ²)	No. Bedroom
24	70	2
25	50	1
26	61	2
27	61	1
28	66	1
29	62	1
30	50	Studio

THIRD FLOOR PLAN

FLC MOTORS ,HIGH ST, YIEWSLEY
MIDDLESEX UB7 8AA

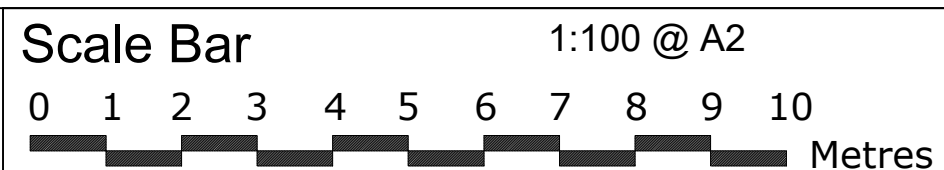

THE GILLETT MACLEOD PARTNERSHIP
Chartered Architects & Town Planning Consultants
1 High Road Old Eastcote Pinner Middlesex HA5 2EW tel. 0208 868 1333

Drg. No. 15/2936/107
Scale 1:100
Date 17/10/16
Drawn by D. Suarez

REVISION	
(C)	drawer