
 


Any Proposed Windows to Flank wall to be
Obscure Glazed and Non-Opening below
1.7m from FFL


 


All work to comply with
current building regulations
and codes of practice


Do not scale from drawings
all dimensions to be checked
on site before the start of
any work

All Proposed External Materials to Match
Existing External Materials


Any Proposed Windows to Flank wall to be
Obscure Glazed and Non-Opening below
1.7m from FFL

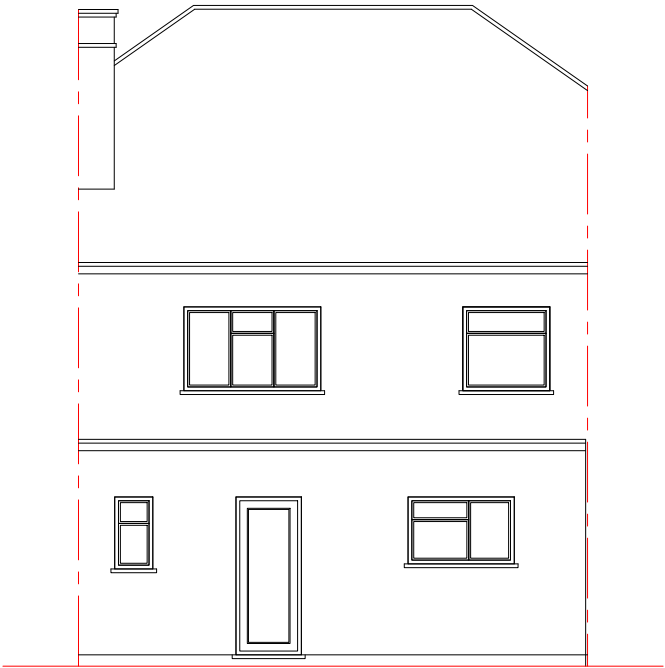 

Existing Rear Elevation
Scale 1:100

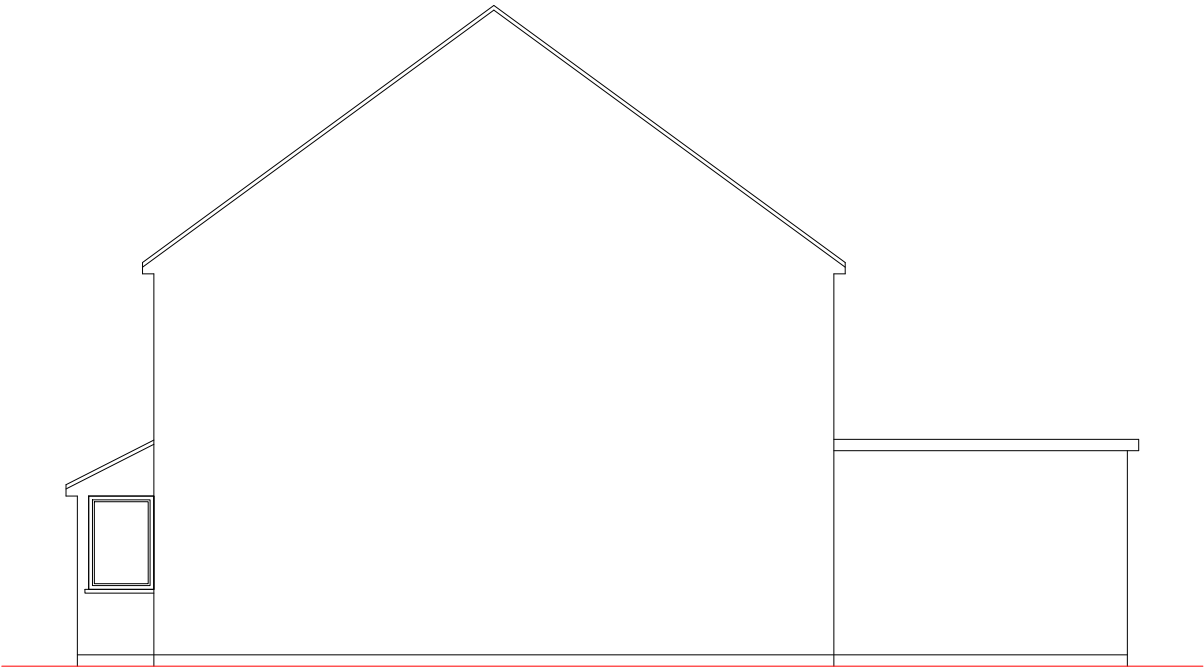


Existing Side Elevation
Scale 1:100

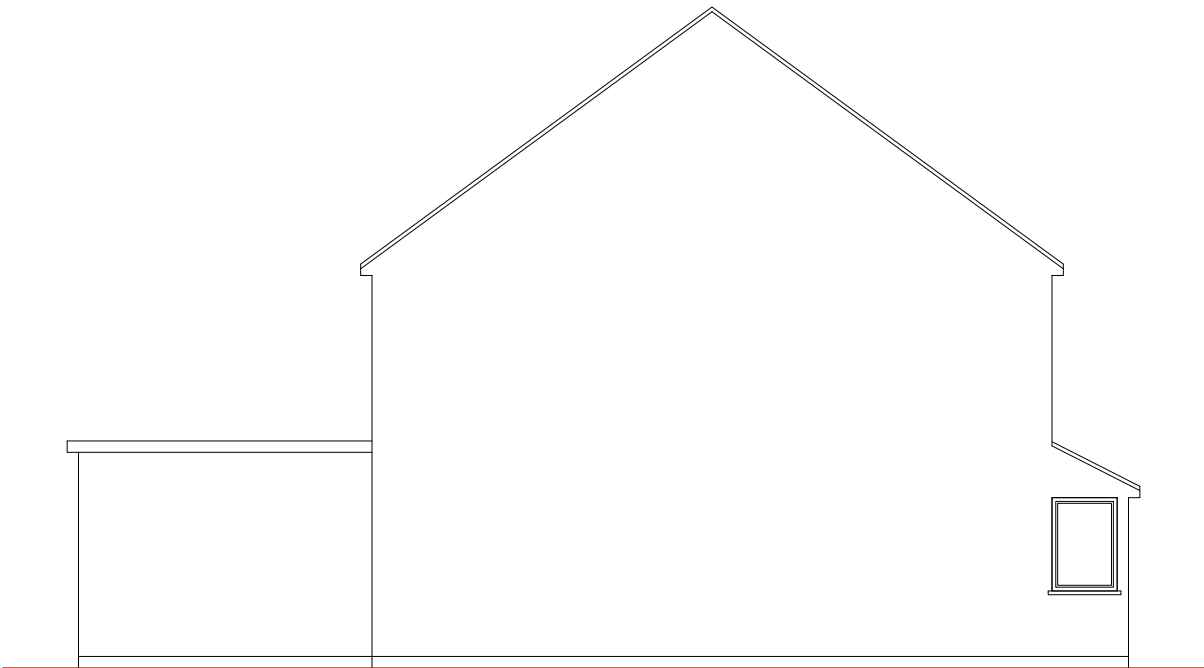

Existing Side Elevation
Scale 1:100



Existing Front Elevation
Scale 1:100

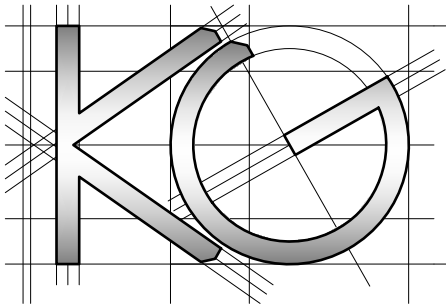

Site Address:
20 Dawley Avenue
Uxbridge
UB8 3BT

1

Drawing Content:
Existing Elevations

2

Drawings No:
20dawleyavenue/2019/02

3

Drawings Scale:
1:100

4

Date Drawn:
12th February 2019

5

Drawn By:
KG

6

Planning Issue

7

Revision:




8

All work to comply with current building regulations and codes of practice

Do not scale from drawings all dimensions to be checked on site before the start of any work

All Proposed External Materials to Match Existing External Materials

Any Proposed Windows to Flank wall to be Obscure Glazed and Non-Opening below 1.7m from FFL

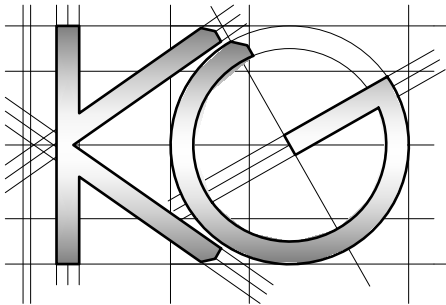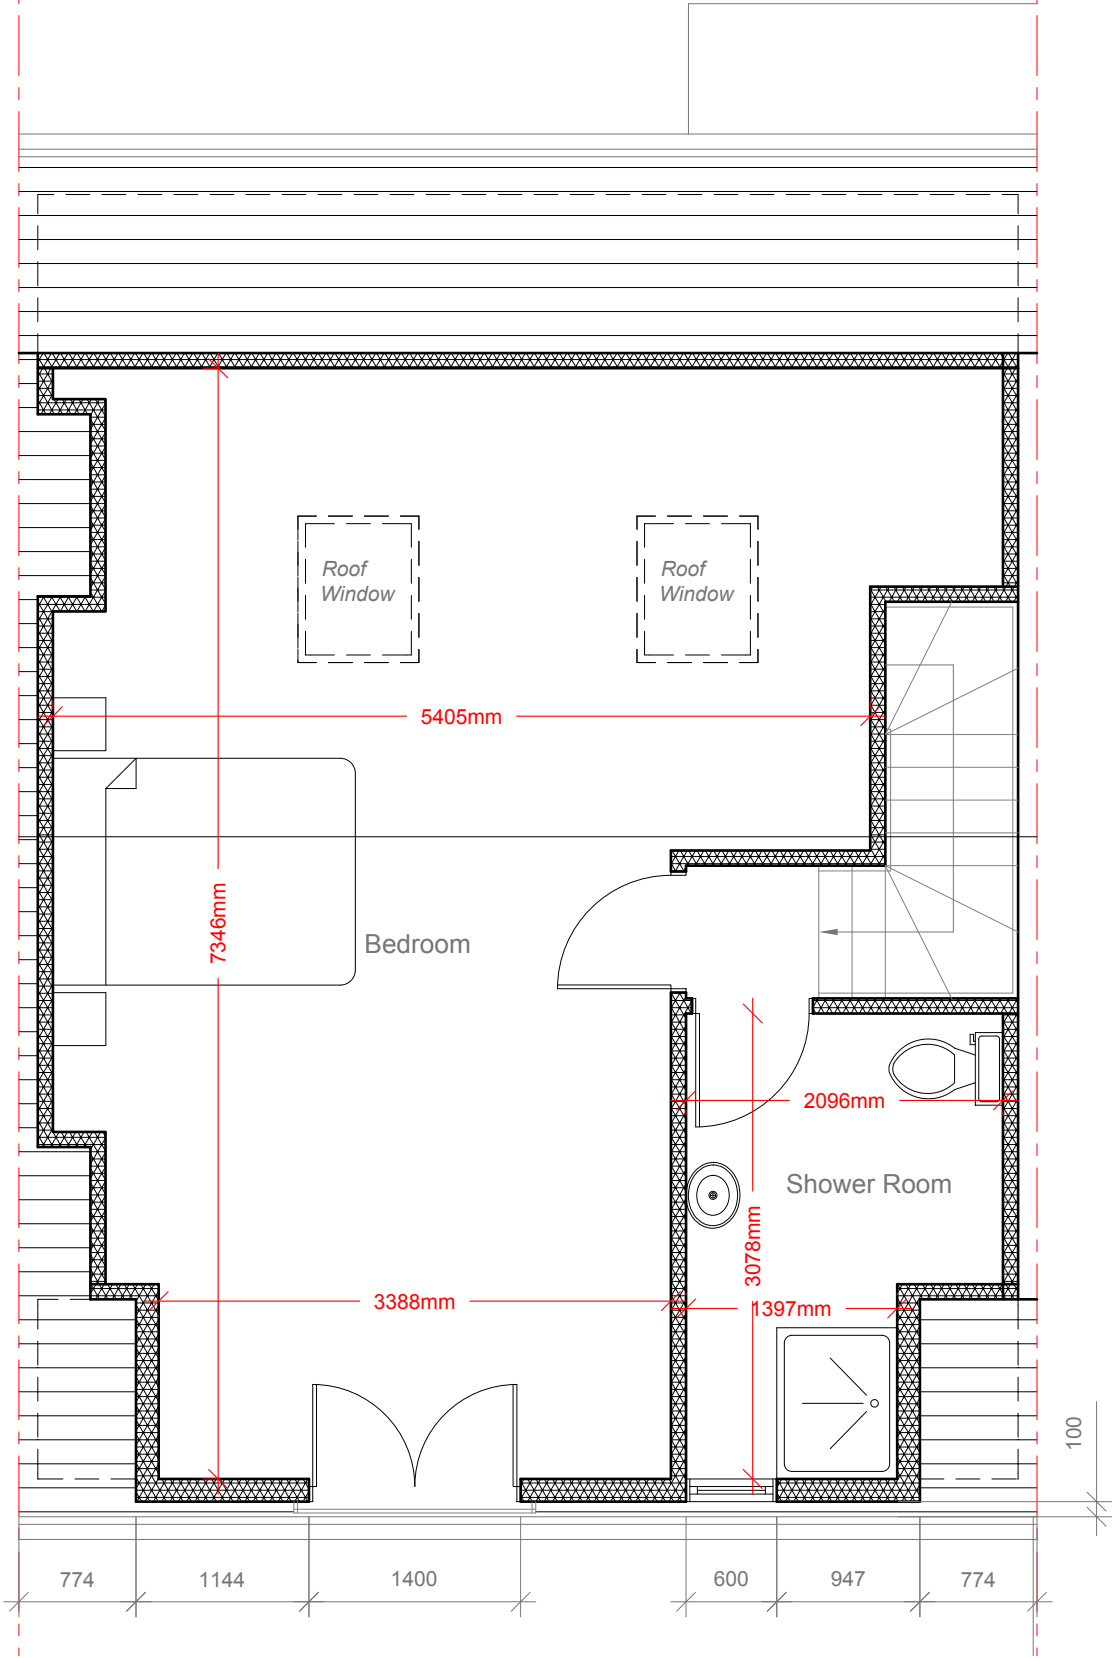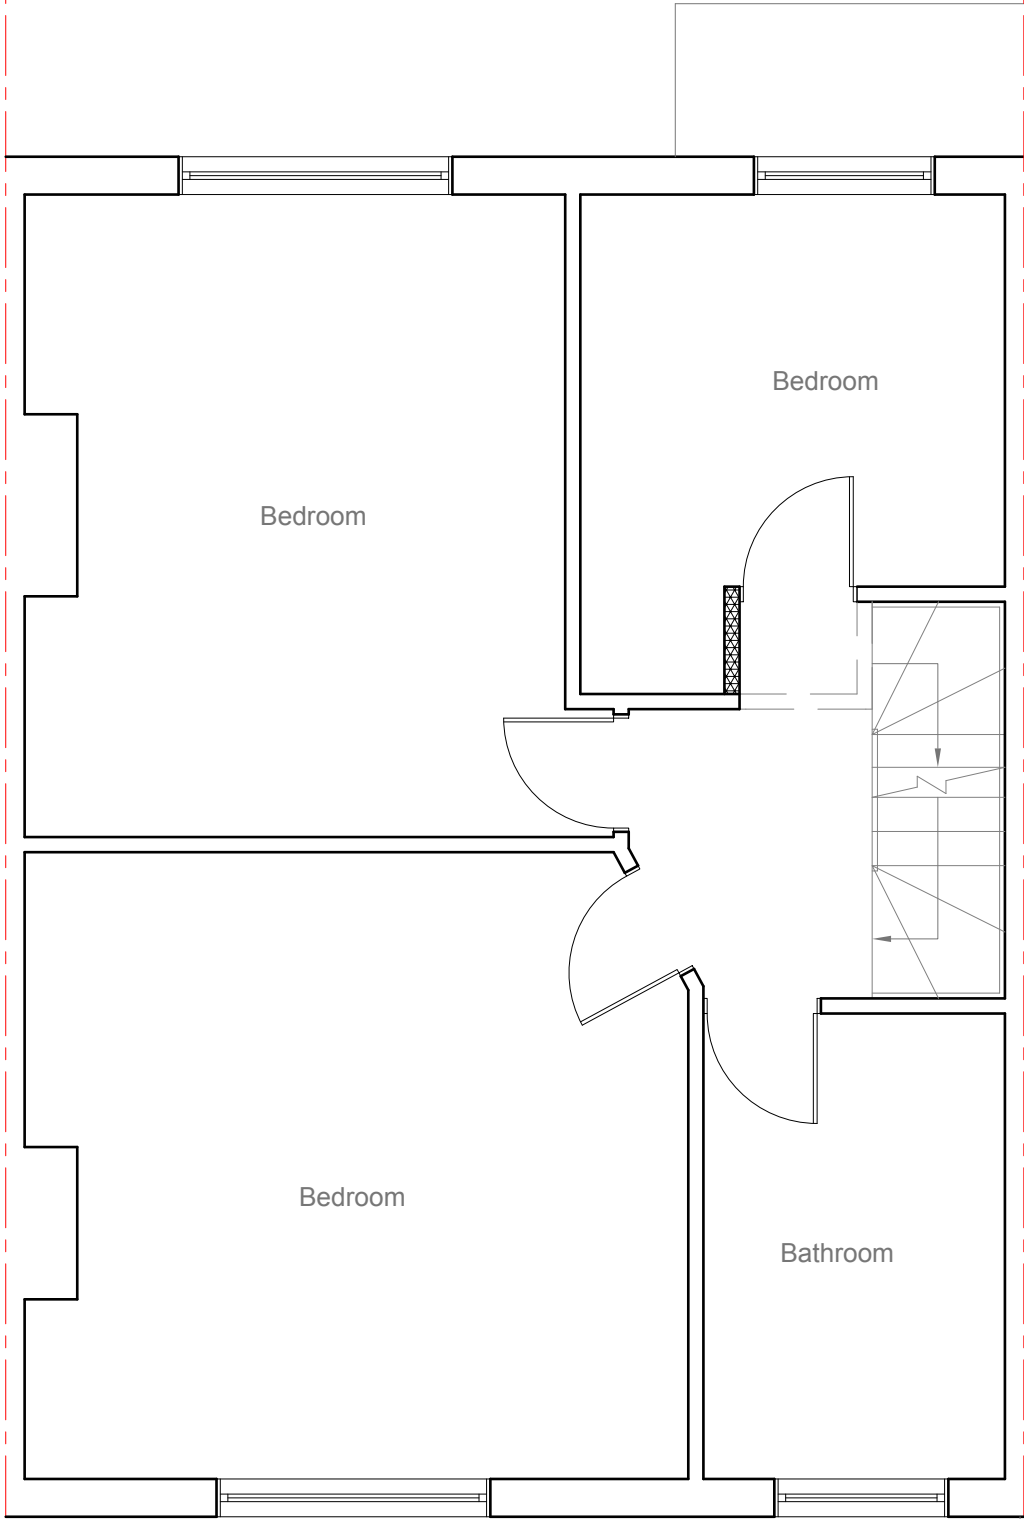

Site Address:
20 Dawley Avenue
Uxbridge
UB8 3BT

1

Drawing Content:
Proposed Floor Plans

2

Drawings No:
20dawleyavenue/2019/03

3

Drawings Scale:

1:50

4

Date Drawn:
12th February 2019

5

Drawn By:

KG

6

Planning Issue

7

Revision:


8

All work to comply with
current building regulations
and codes of practice


Do not scale from drawings
all dimensions to be checked
on site before the start of
any work

All Proposed External Materials to Match
Existing External Materials


Any Proposed Windows to Flank wall to be
Obscure Glazed and Non-Opening below
1.7m from FFL

 

Proposed Rear Elevation
Scale 1:100

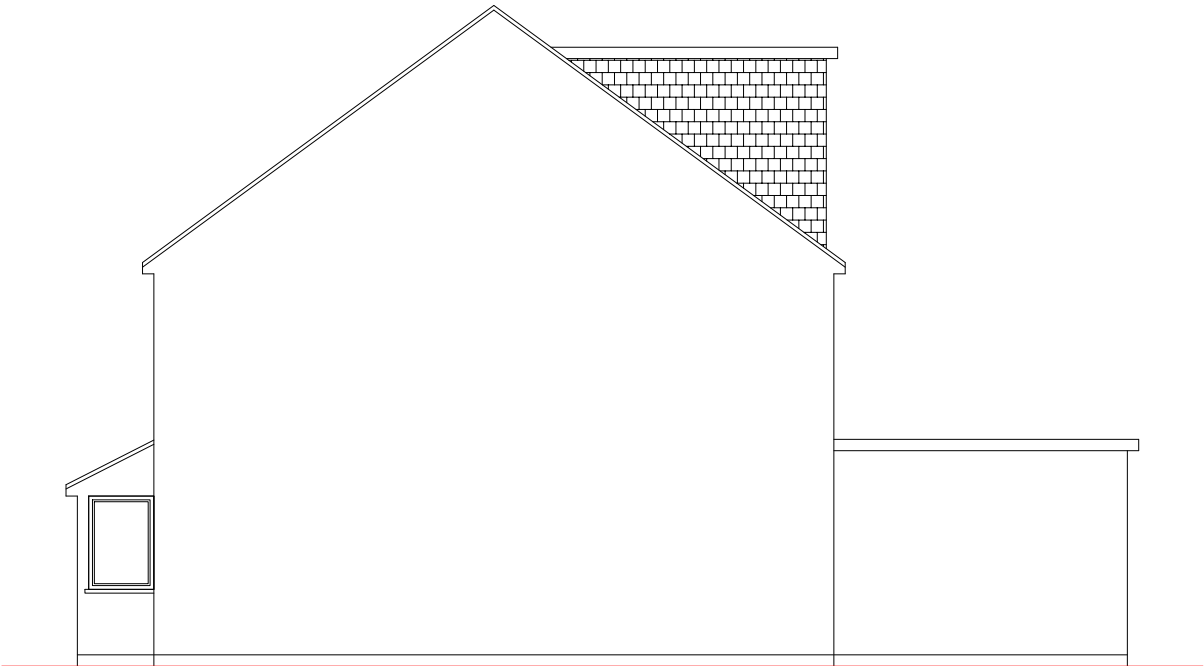

Proposed Side Elevation
Scale 1:100

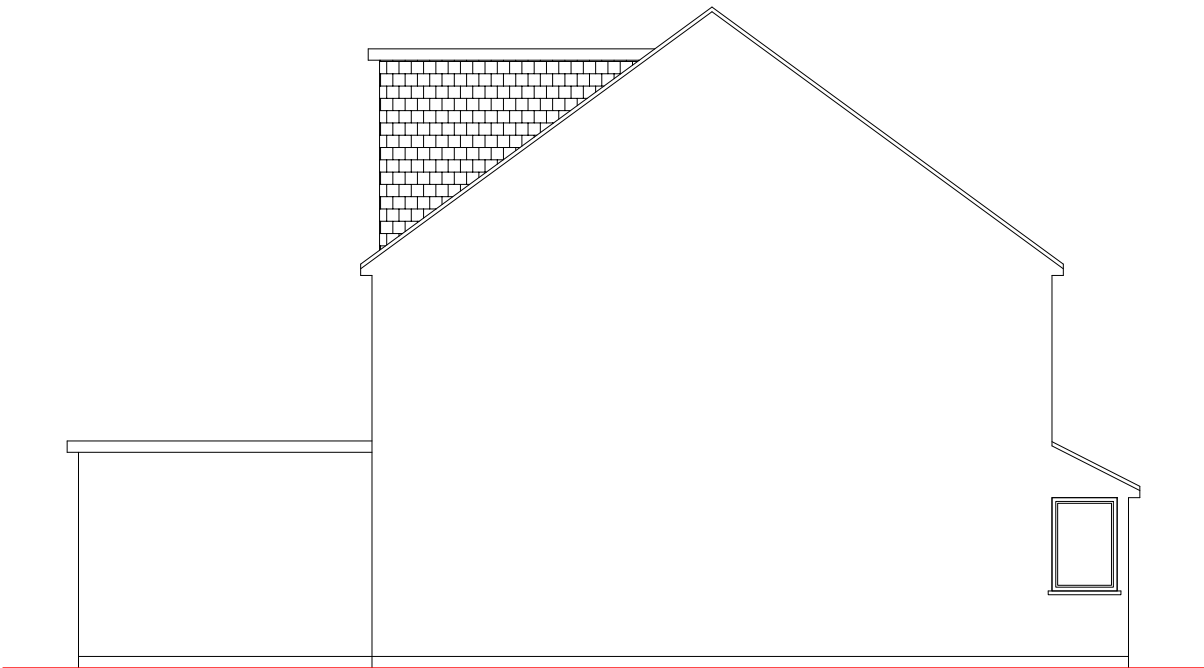

Proposed Side Elevation
Scale 1:100



Proposed Front Elevation
Scale 1:100

	<u>Site Address:</u>		<u>Drawing Content:</u>		<u>Drawings No:</u>		<u>Date Drawn:</u>		Planning Issue	
	20 Dawley Avenue		Proposed Elevations		20dawleyavenue/2019/04		12th February 2019		7	
	Uxbridge									
	UB8 3BT									
		1		2	<u>Drawings Scale:</u>		<u>Drawn By:</u>		<u>Revision:</u>	
					1:100		KG			
					4		6		8	