



2015/2438

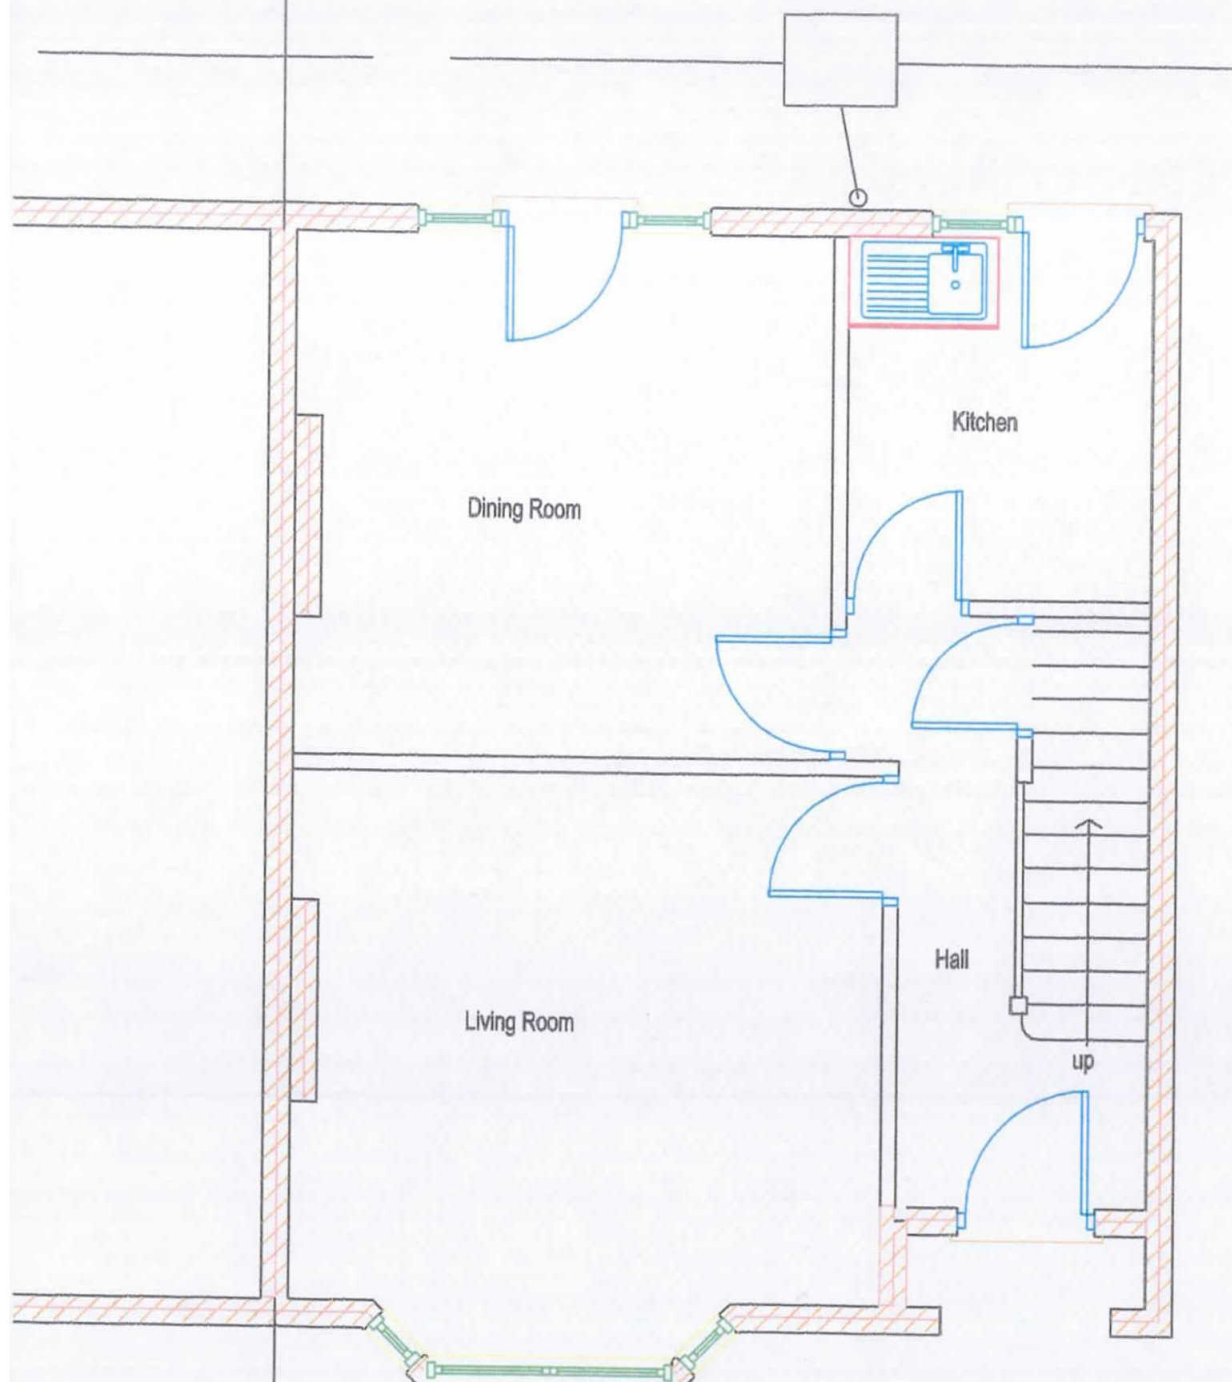

GROUND FLOOR

0 1m 2m
SCALE 1:50

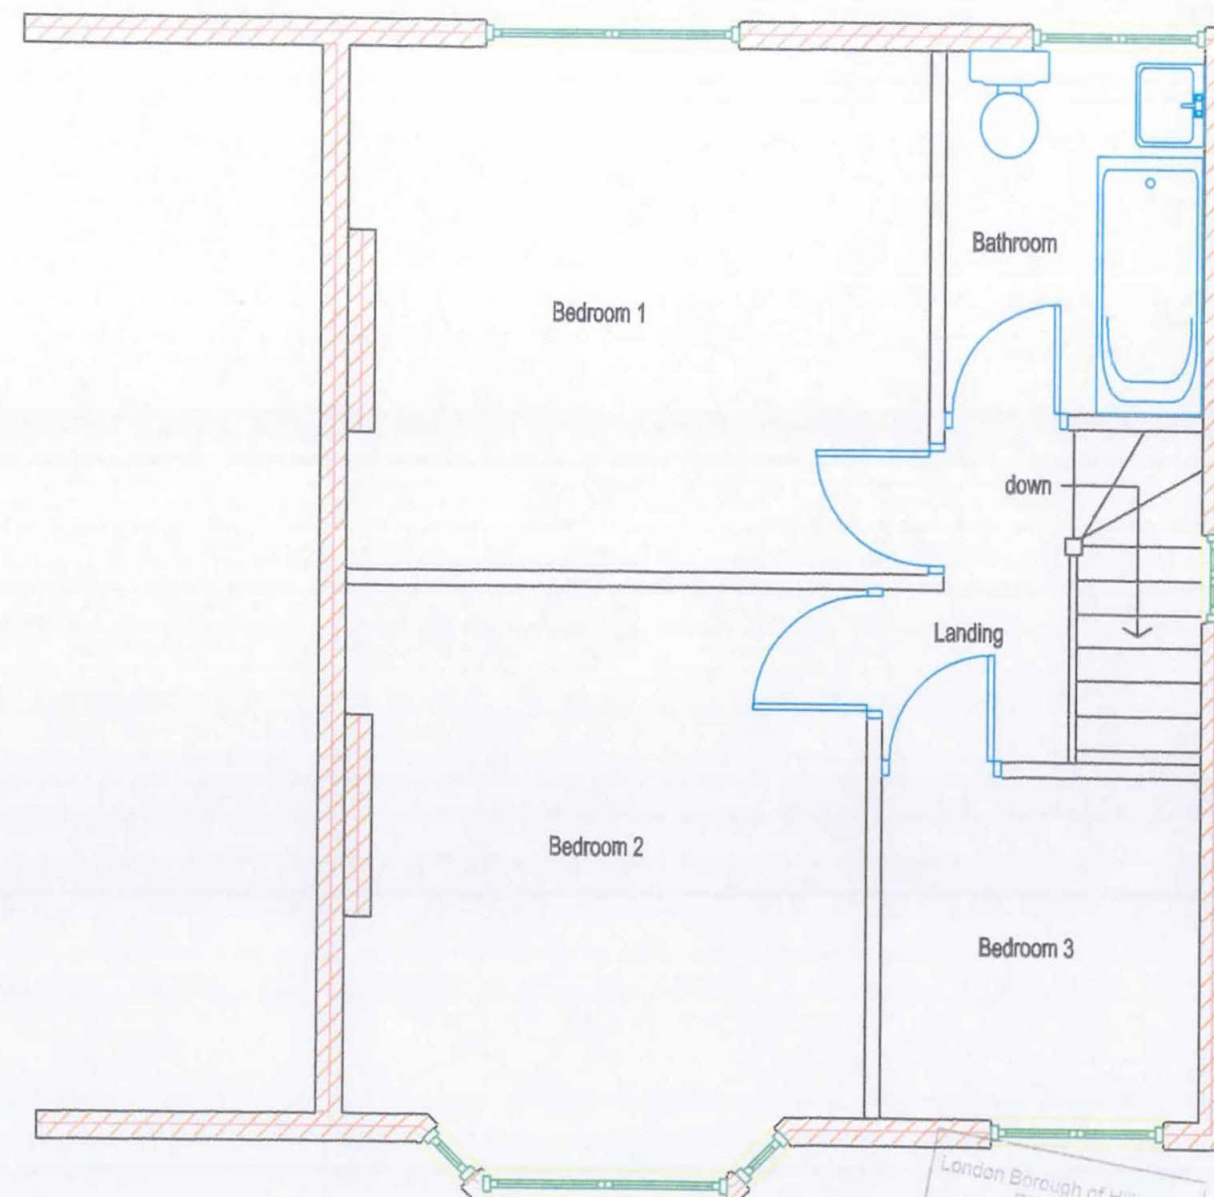

FIRST FLOOR

London Borough of Hillingdon
RECEIVED
28 JUL 2015
Planning
Residents Services

site:	Revisions	Planning Residents Services boucher associates
Proposed Extension to 82 Mellow Lane East Hayes End Middx. UB4 8ER		
drawing:		
Existing Floor Plans		
Scale: 1:50 Date:	Drawing No: 05/495/04	TEL: 01344 883639 e-mail: d.boucher@virgin.net