

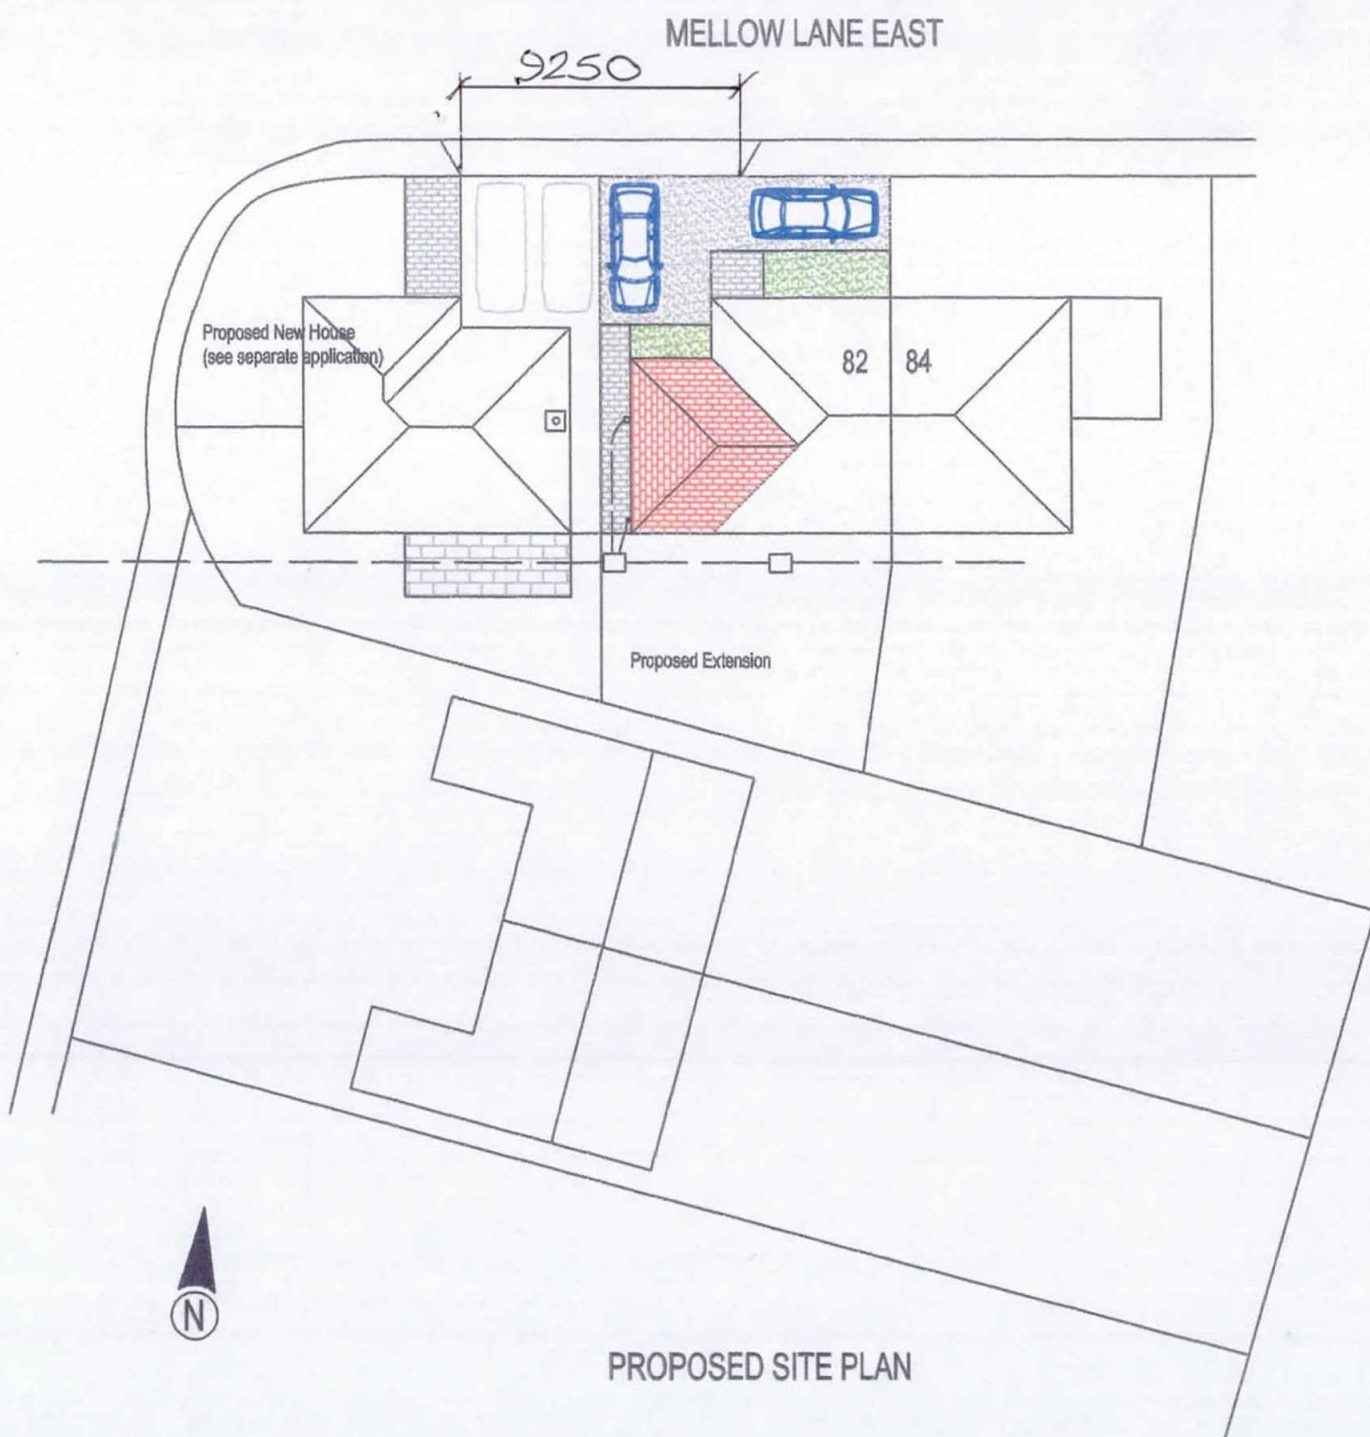


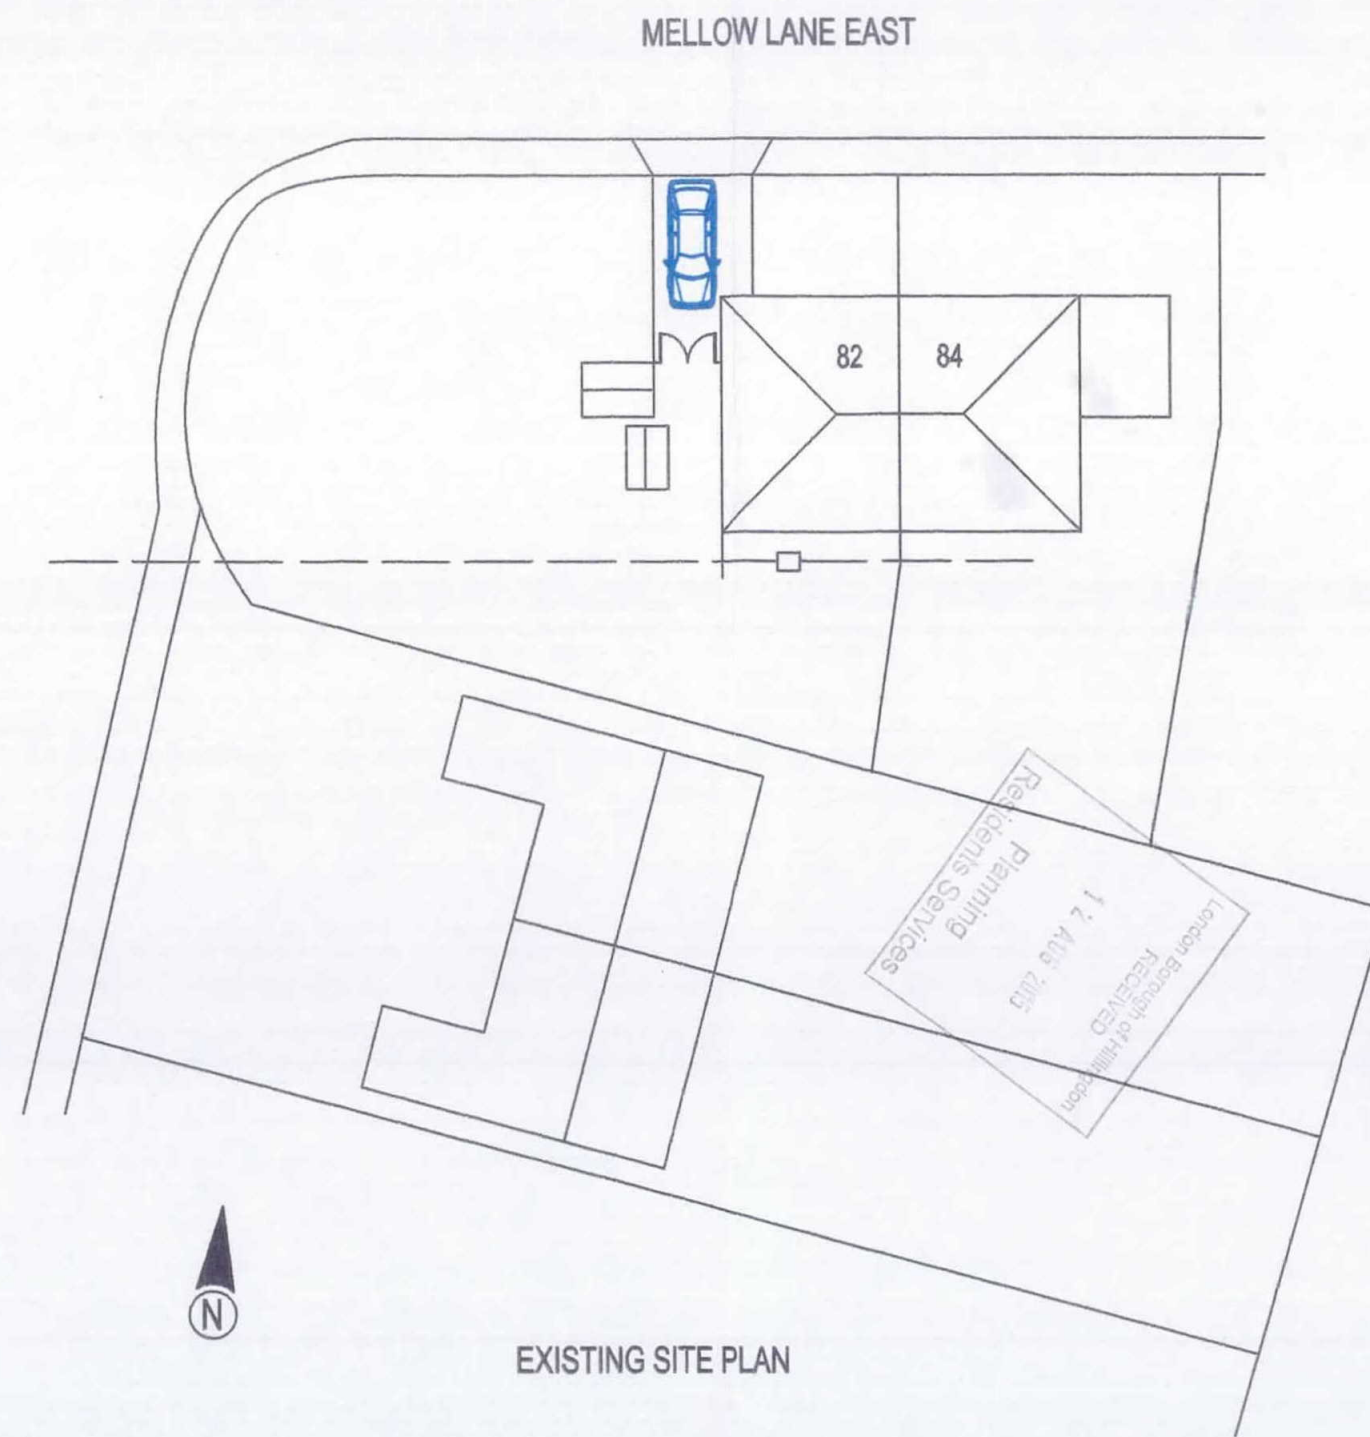

PROPOSED SITE PLAN

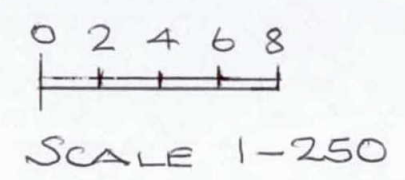

EXISTING SITE PLAN

London Borough of Hillingdon
RECEIVED
12 AUG 2010
Planning
Residents Services

site: Proposed Extension to 82 Mellow Lane East Hayes End Middx. UB4 8ER	Revisions	boucher associates
drawing: Existing & Proposed Site Plan		
Scale: 1:250 Date:	Drawing No: 02	TEL: 01344 883639 e-mail: d.boucher@virgin.net